


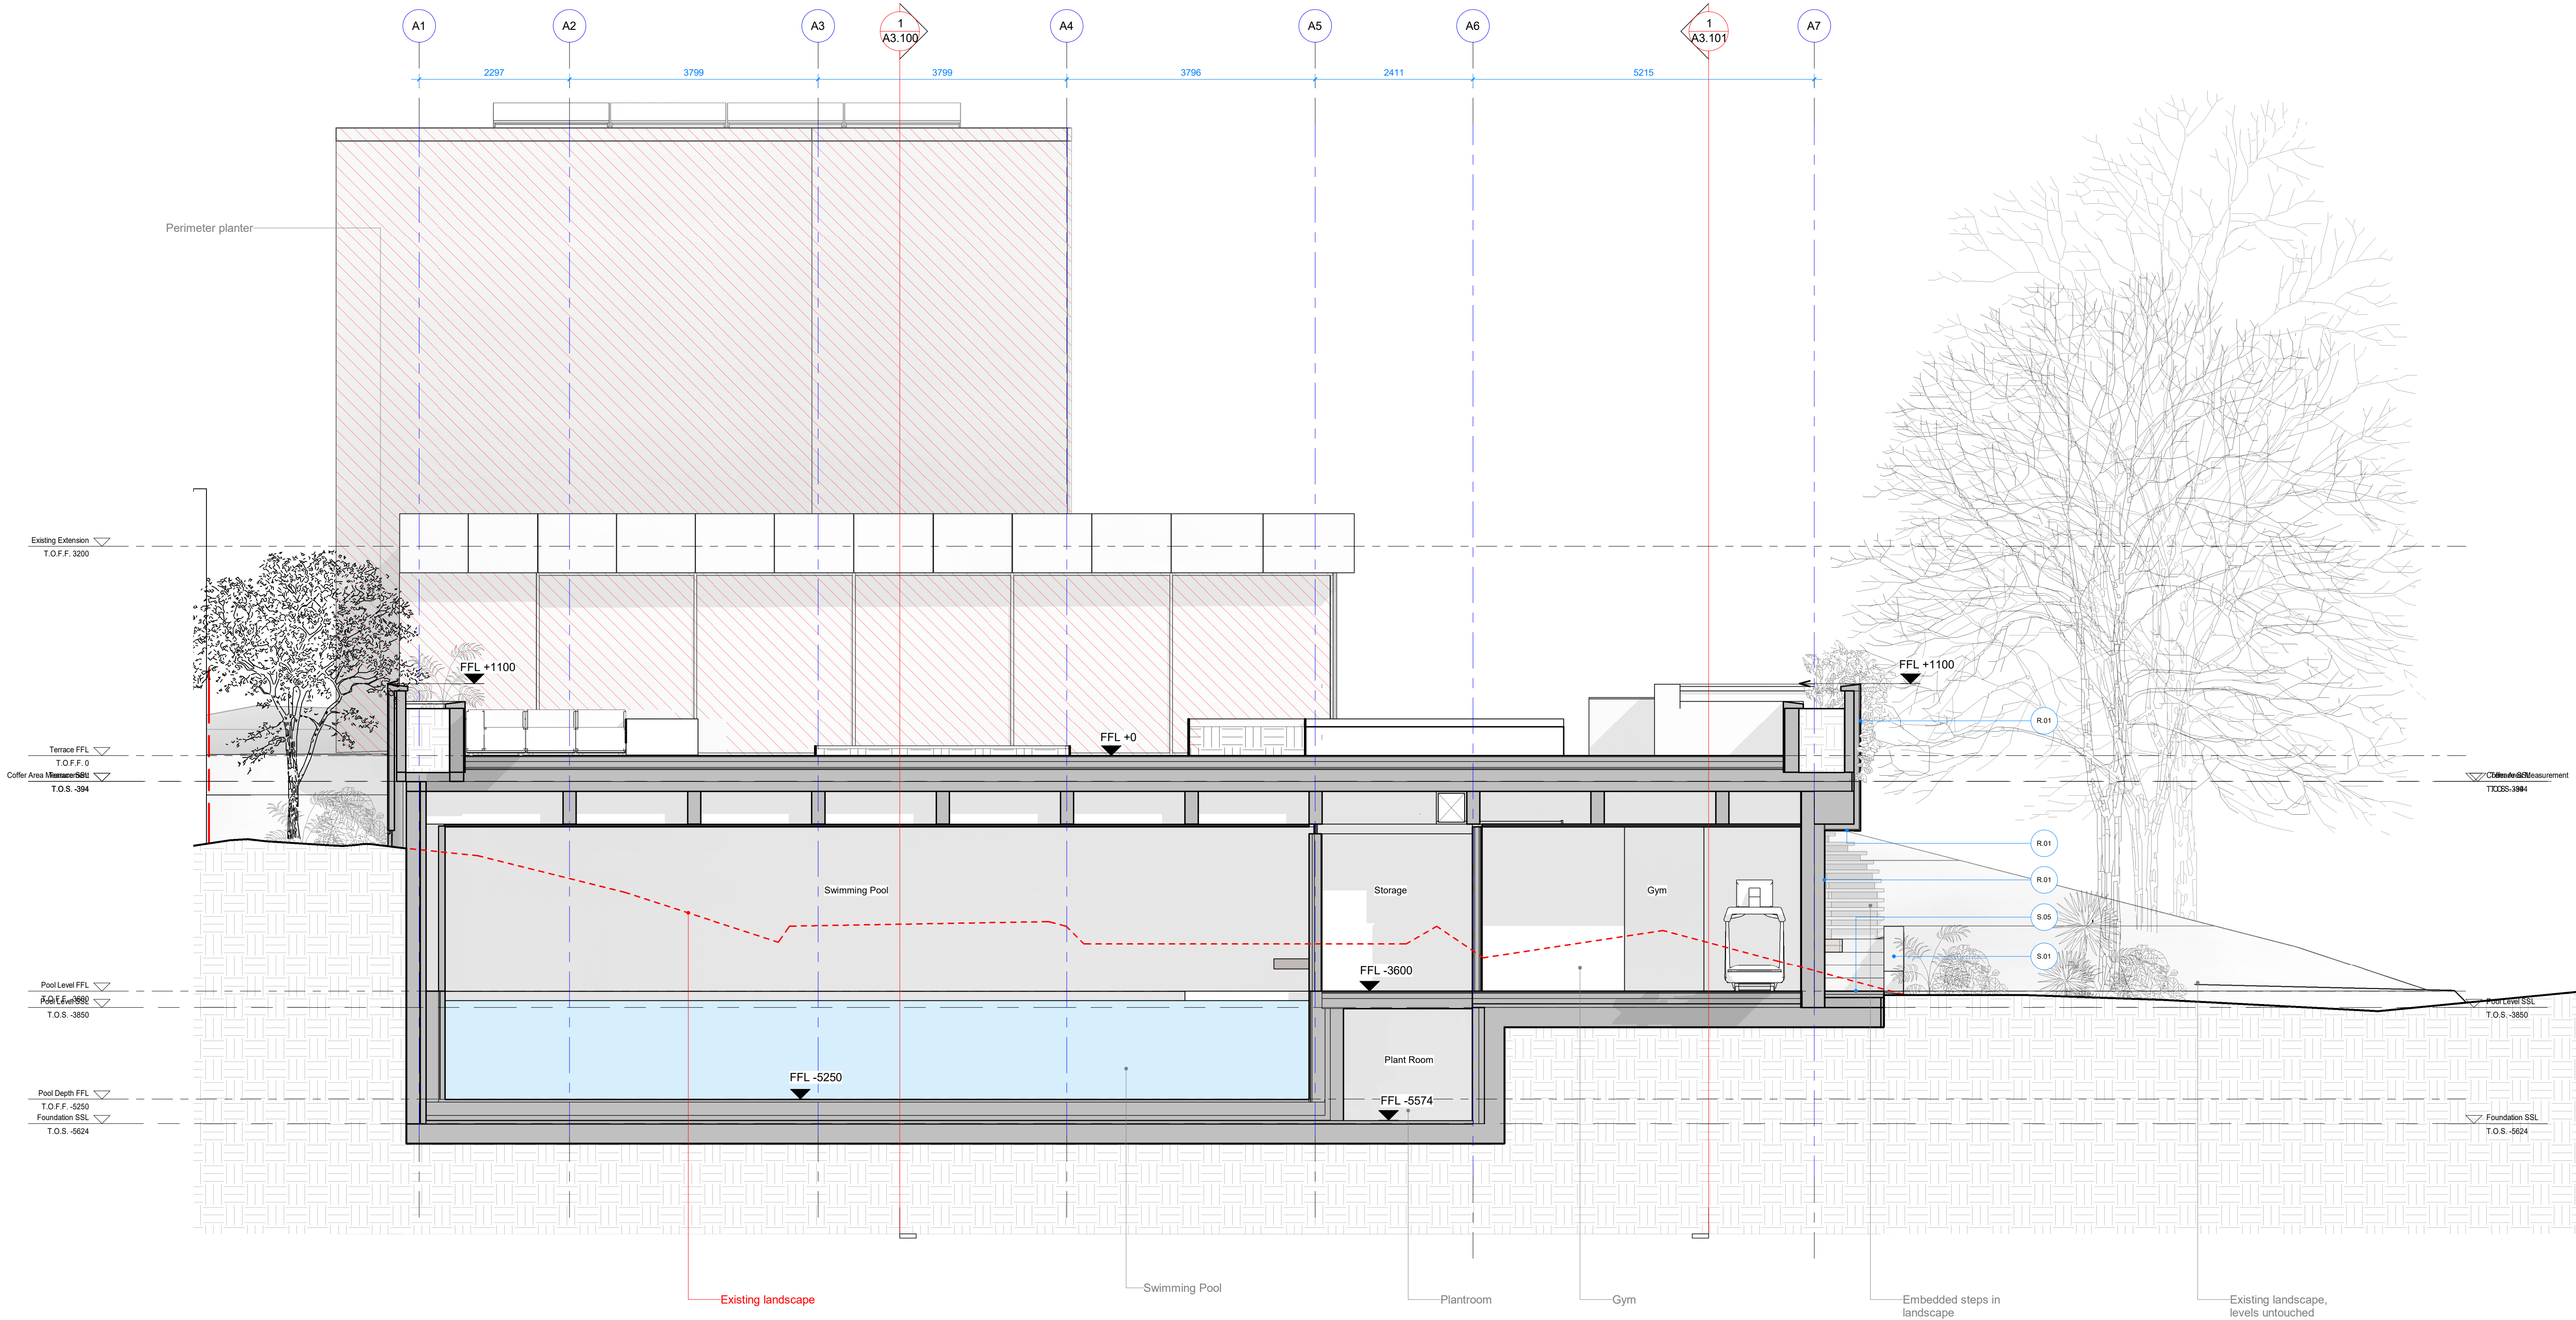

1 Section CC
SCALE 1 : 50

General Notes

No imperforance exists. This drawing should not be used to calculate areas for the purposes of taxation. Do not make this drawing. All dimensions are in millimetres unless otherwise stated. All dimensions are to be taken from the centre of the wall unless otherwise stated.

Rev	Date	Reason for Issue	Chk
01	16/03/23	Planning	
02	21/02/22	Information	

Notes

--- Assumed Site Boundary

Material Key

T.01	Timber - Black Lacquered Oak
S.07	Stone - Limestone - Sand Blasted
S.05	Stone - LimeStone Internal Flooring
S.06	Stone - LimeStone External Flooring
S.04	Stone - LimeStone External
S.03	Stone - LimeStone Internal

S.01

Stone - Travertine Internal
Render Rough Cast
Porcelain - 90x180cm Floor
Porcelain - 90x180cm Walls
Stainless Steel
Mirror
Glazing
Birch Plywood

F.03

Concrete, Cast In Situ
Paint, White
Clayworks - RoughCast
Concrete - Precast
Concrete - Polished

Note 1 - No works to party wall should commence prior to PWA Resolution as required.

All Mechanical works are Contractor's Design Portion:
All Electrical works are Contractor's Design Portion:
All Rainwater drainage systems works are Contractor's Design Portion:
All above ground drainage systems works are Contractor's Design Portion:
All below ground drainage systems are Contractor's Design Portion:

unknown works

London Studio
Studio 8A, Stamford X
Gillet Street, N16 8JH
Hong Kong Studio
Unit 208 84 Victoria Road
Kwong Ga Factory Building

hello@unknownworks
+44 (0) 2081917134


Client

Jonathan Asante
Project
6 Broughton Gardens, N6 5RS

Scale

1m 2m

Keyplan

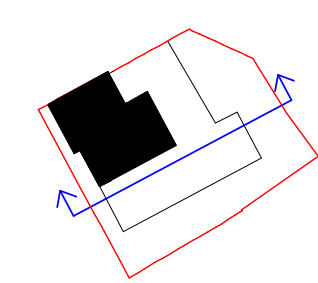

Drawing Title

Section CC

Project Number	Status
0040	Planning
Scale at A3/A3+	Date
1:50/1:100	16/03/23
Drawn by	Checked by
UW	UW
Drawing Number	Revision
0040-UW-A3.102	01