



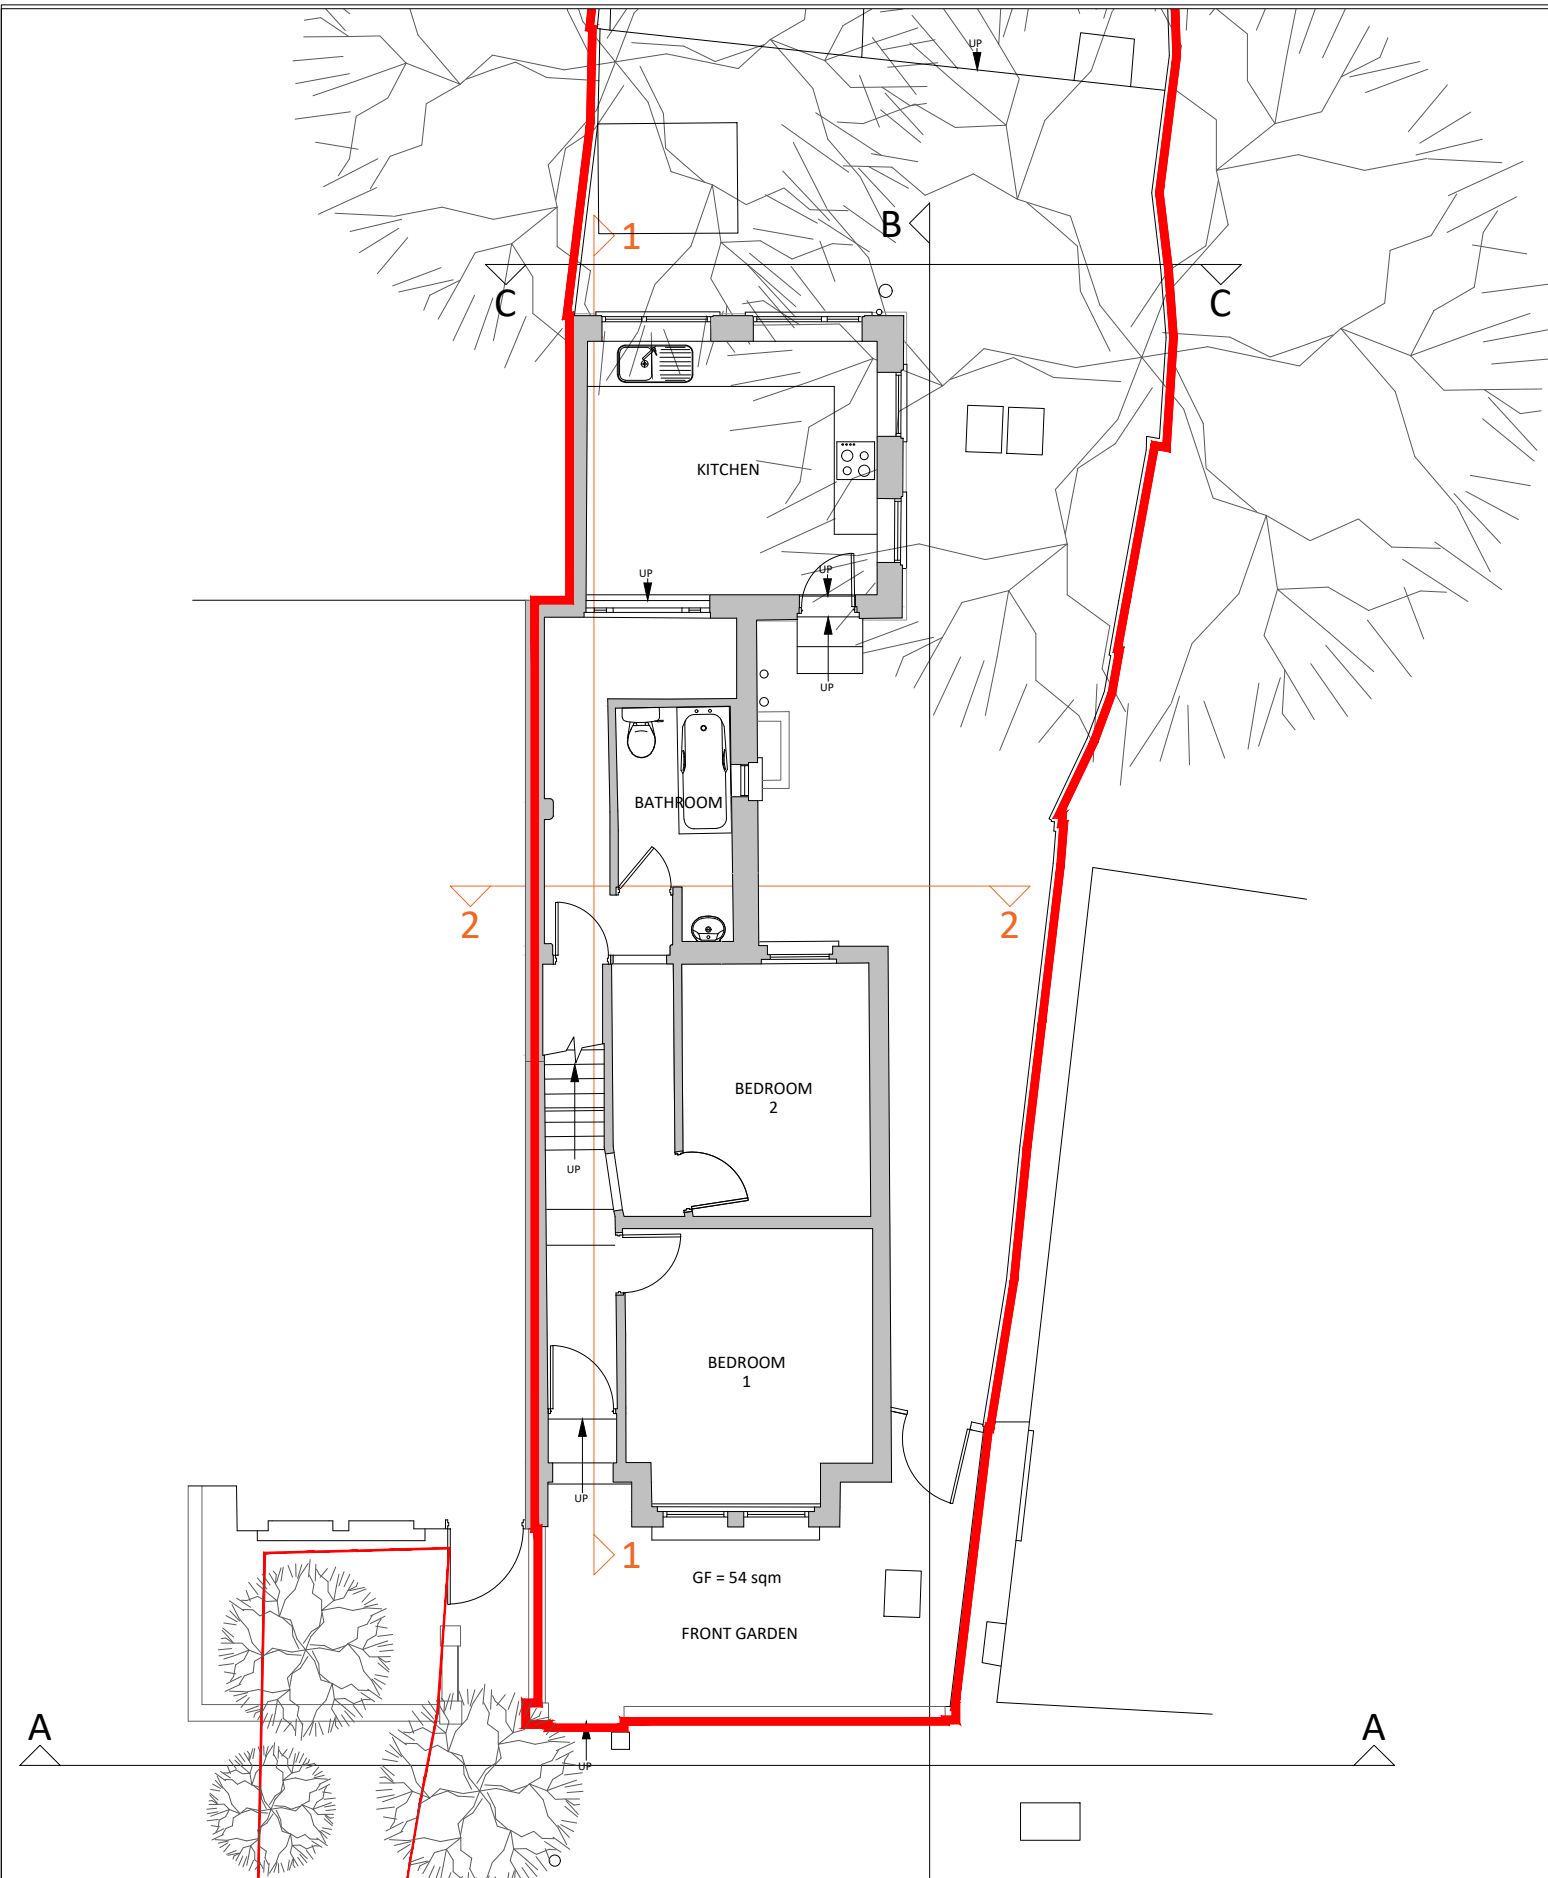

Existing G Floor Plan

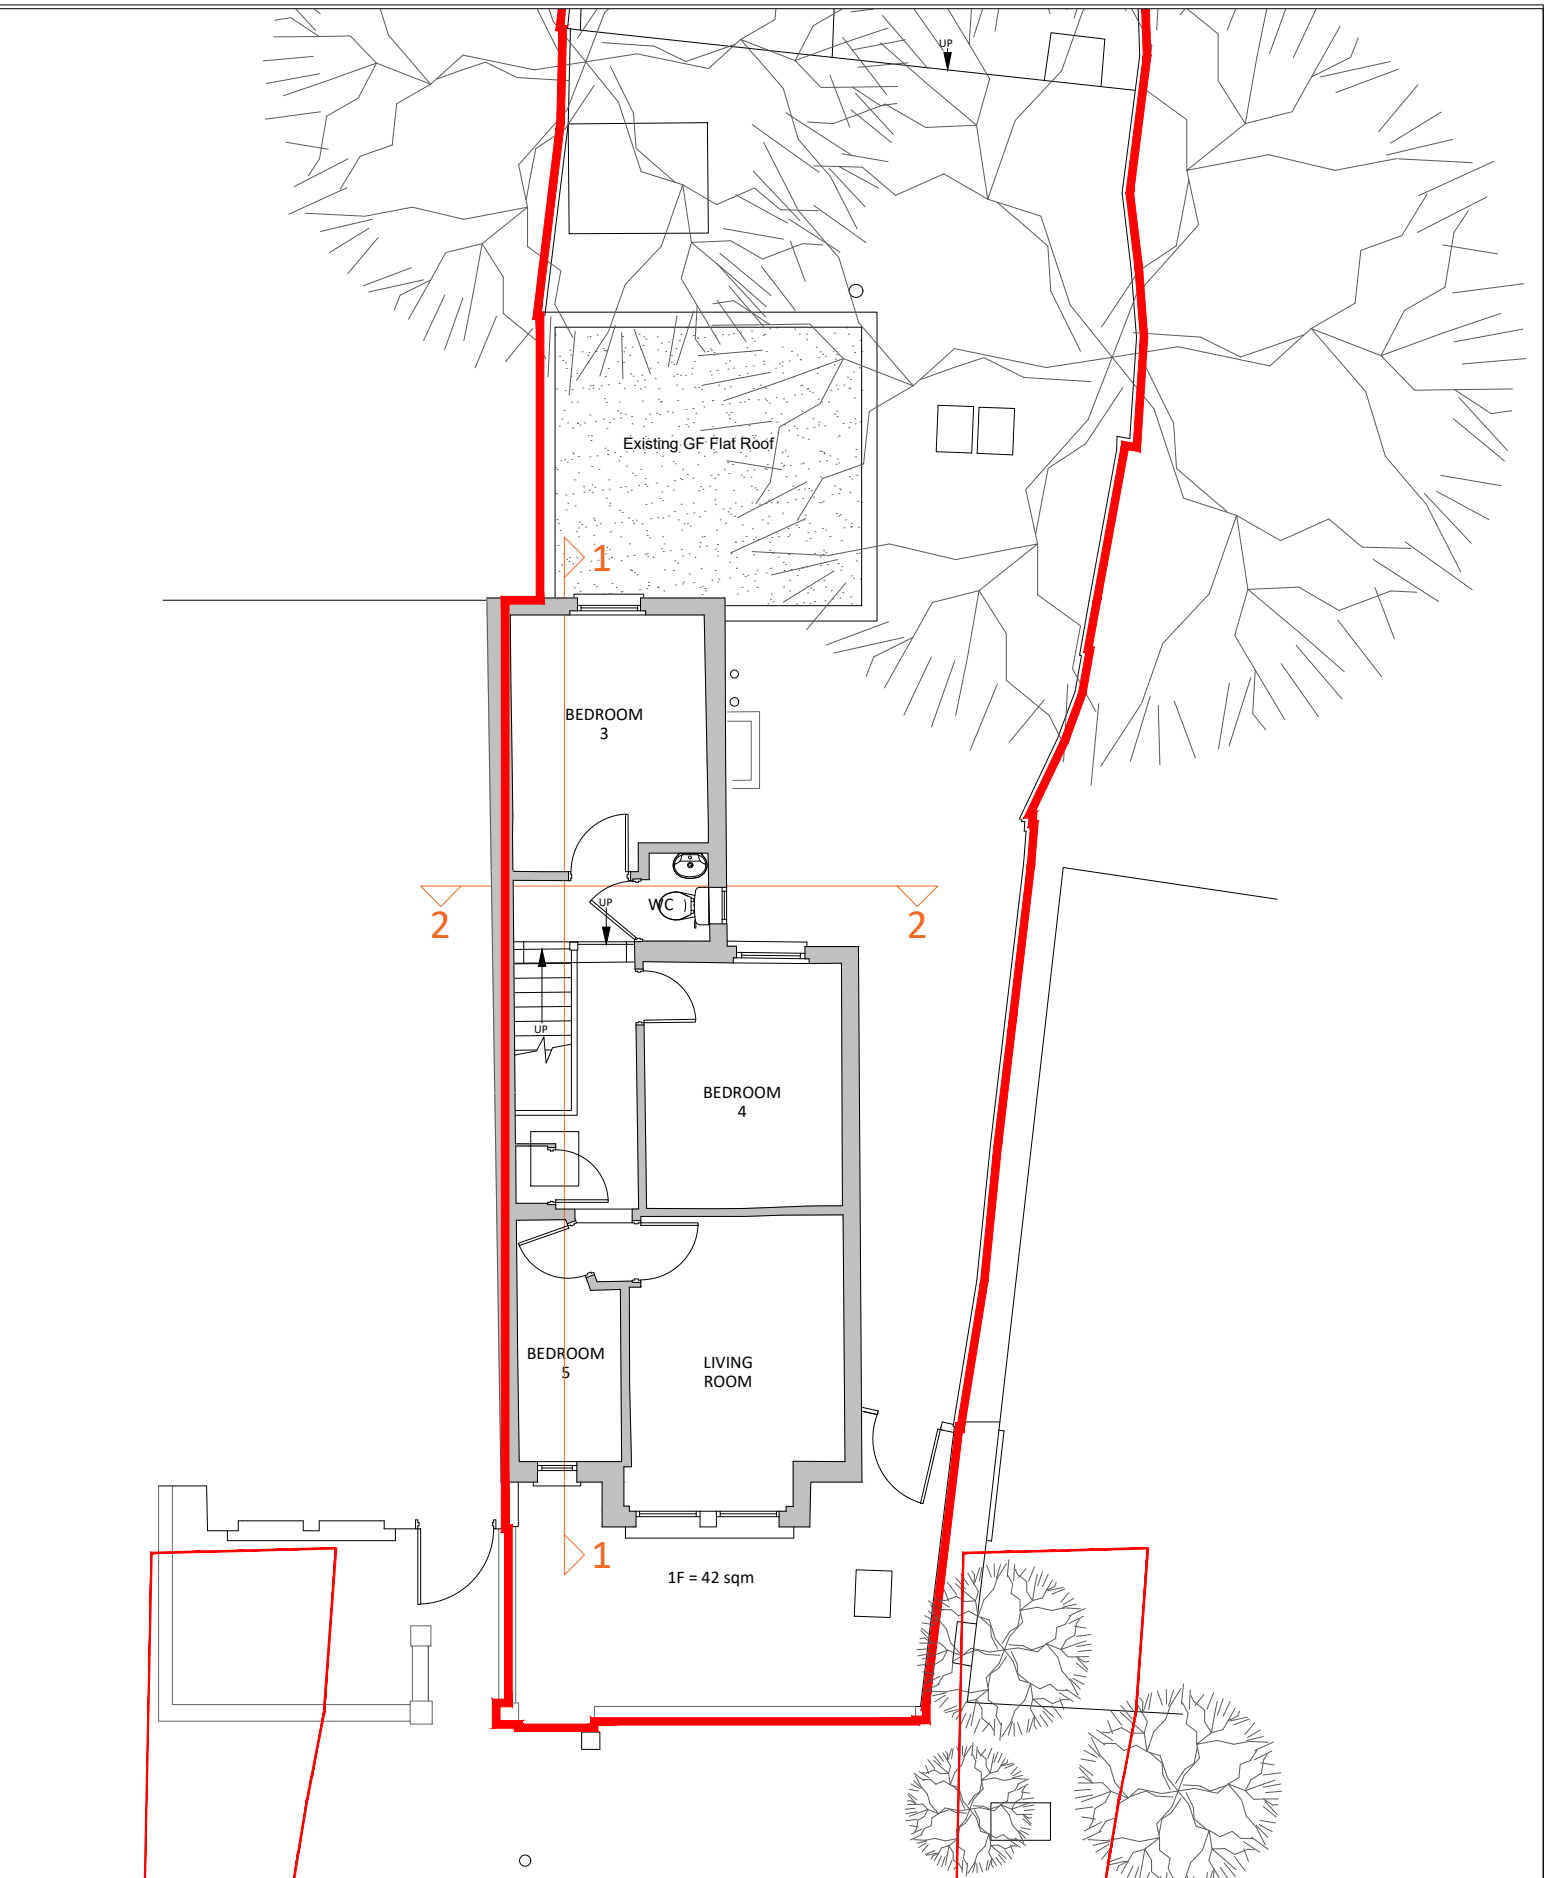

Existing 1 Floor Plan