
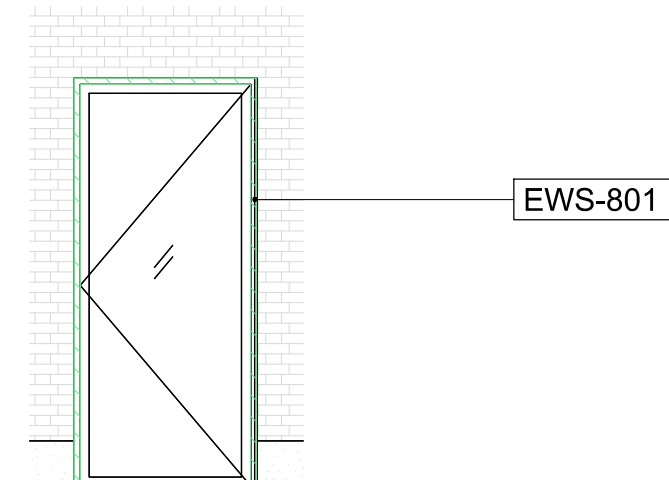
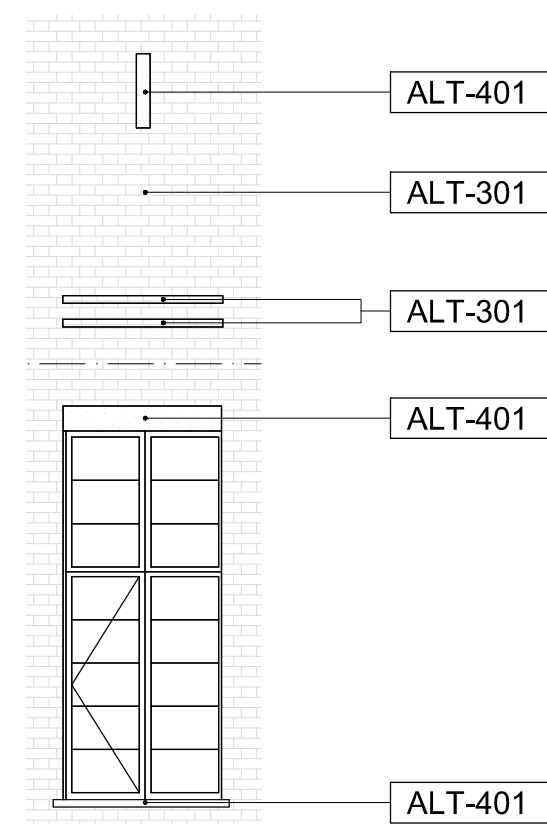


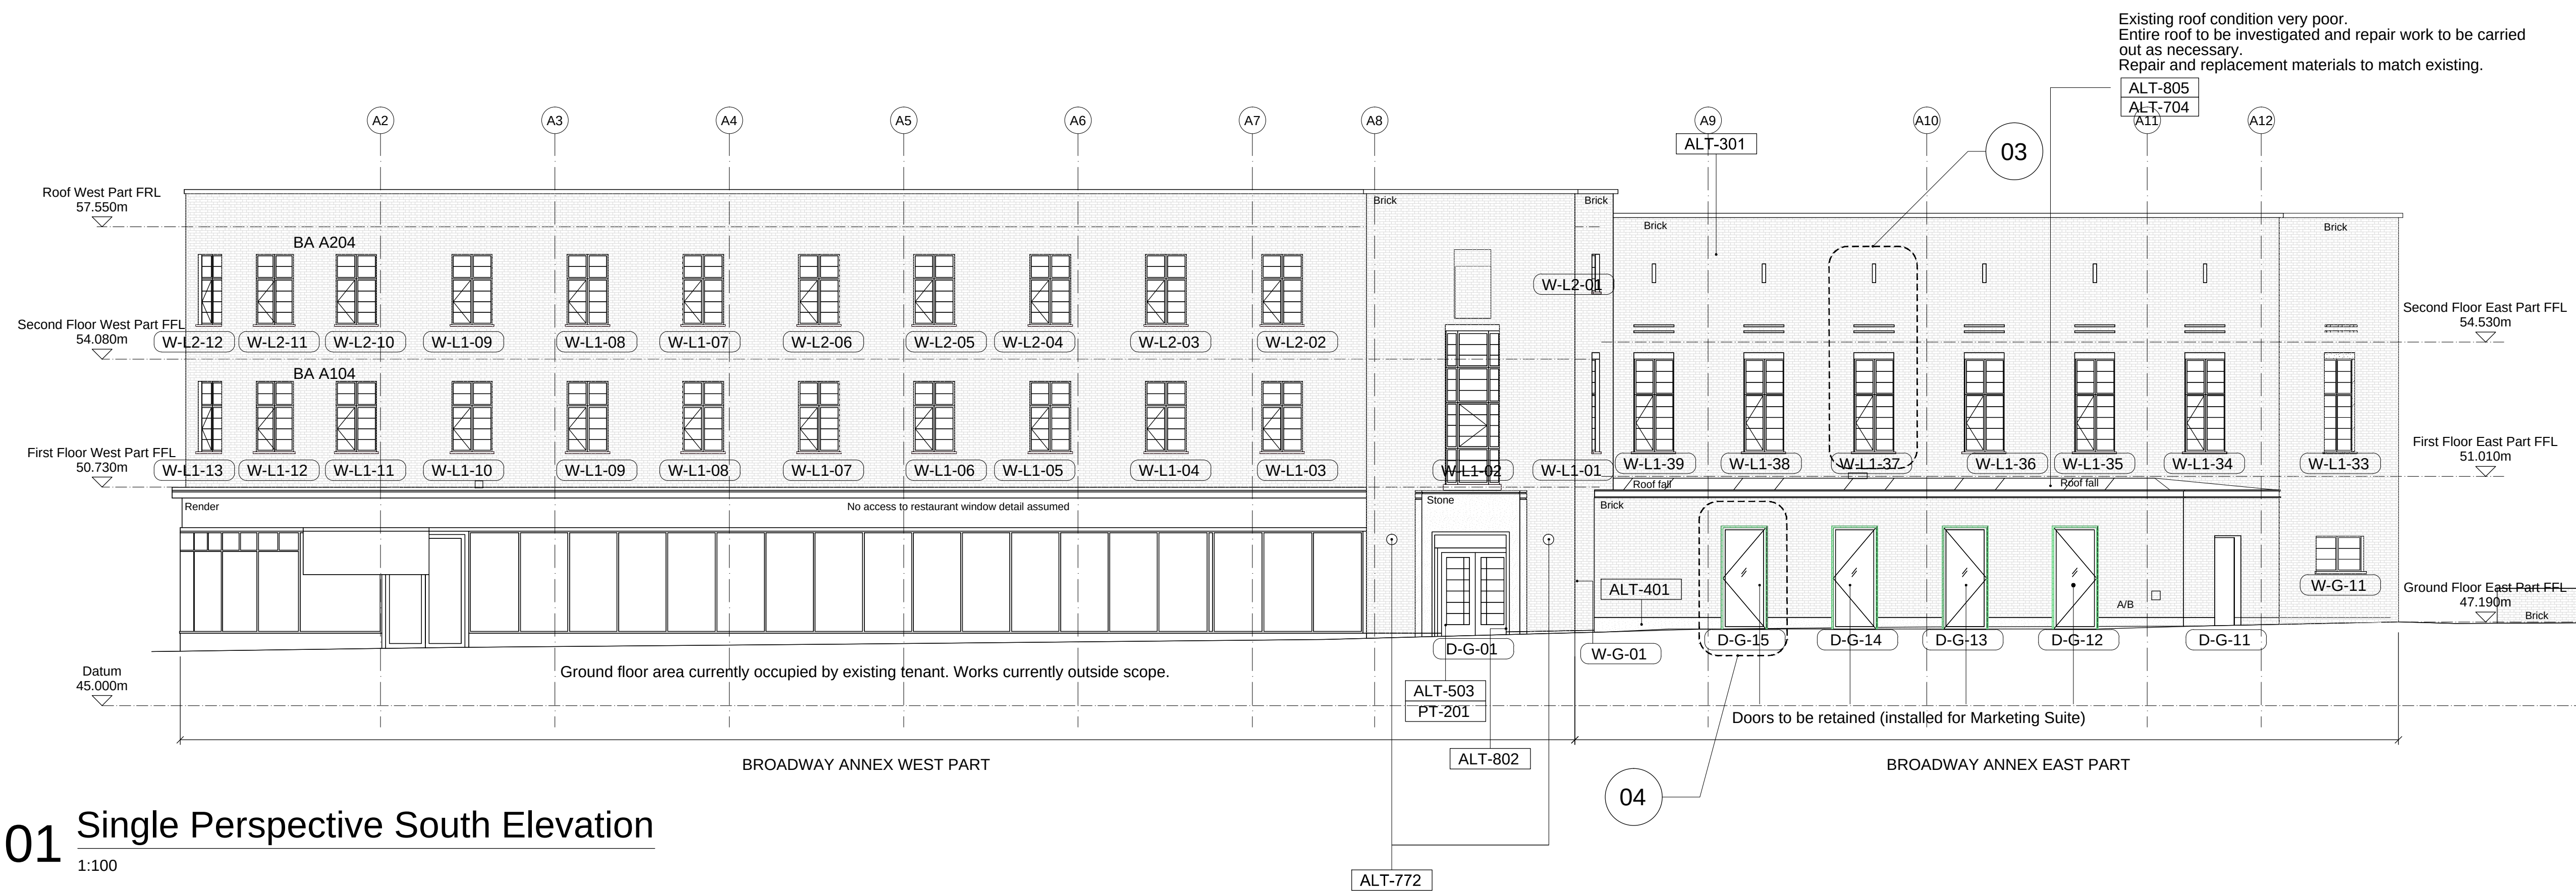

PROJECT / DRAWING NO	R
3670-KDS-BA-ZZ-DR-A-05-2200	