


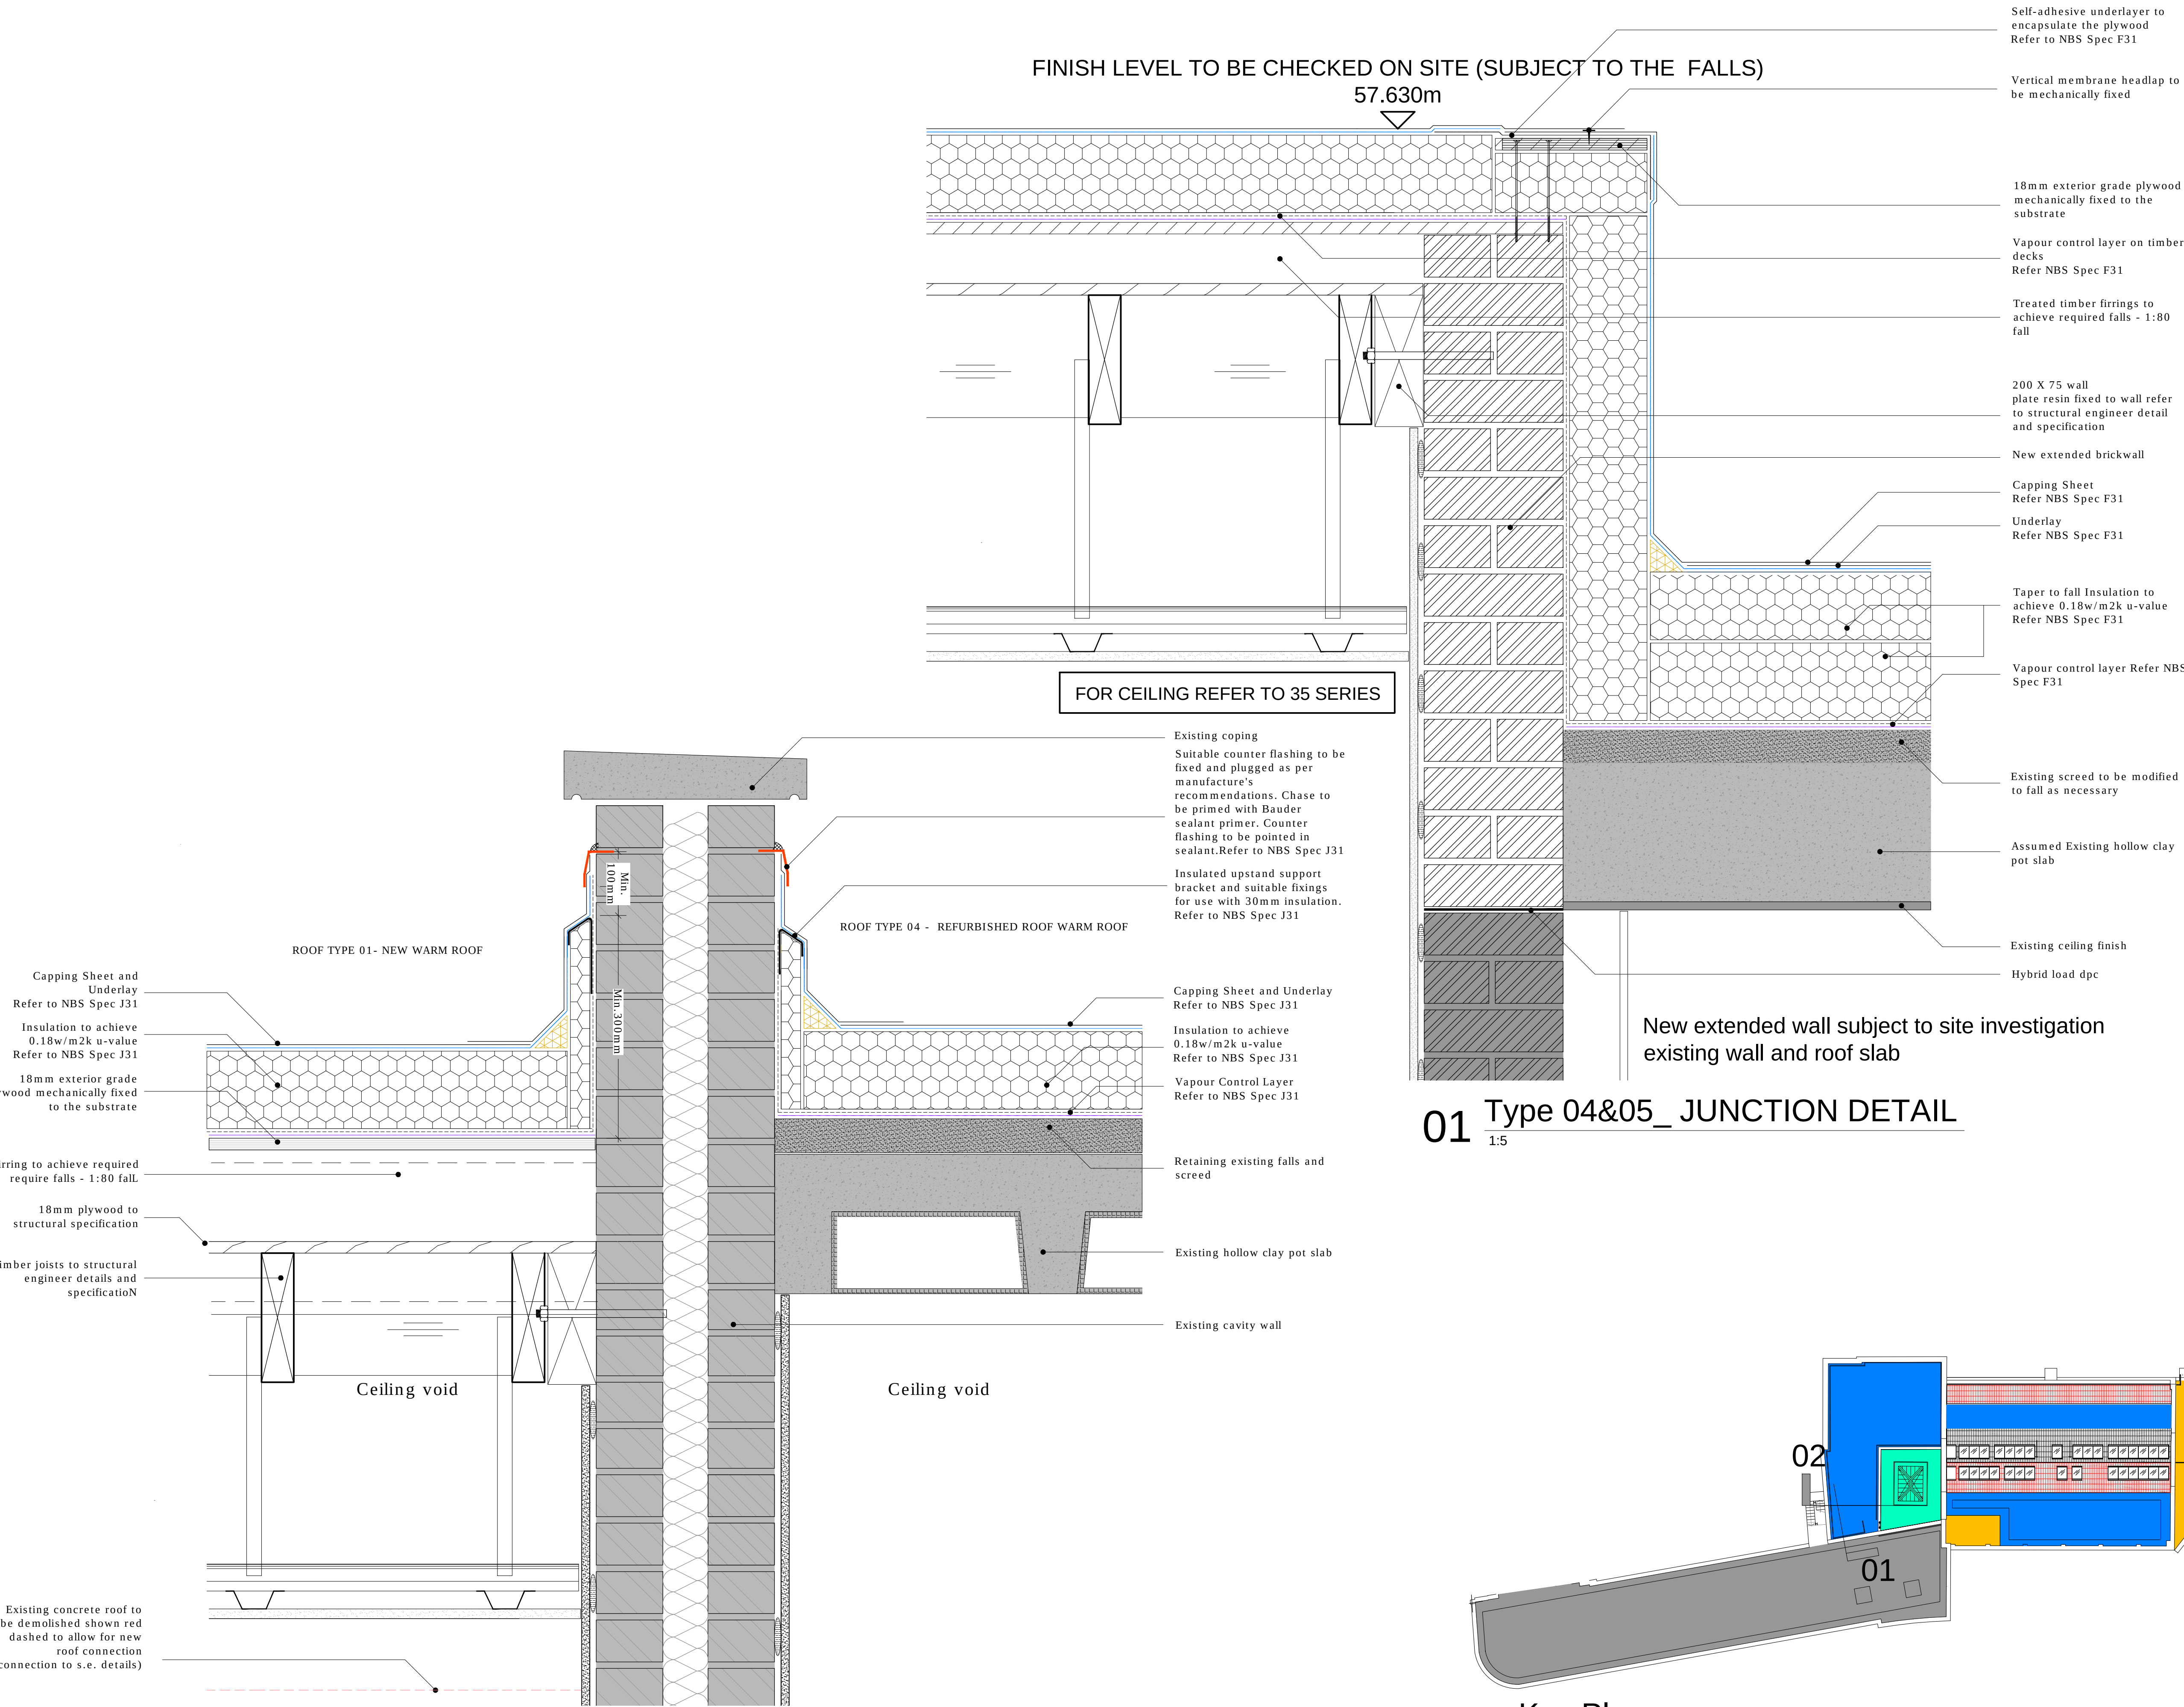

© KDS & Associates Ltd
No part of this drawing may be reproduced without written consent.
All contractors must visit site and be responsible for taking and checking all dimensions relating to this work.
Do not scale from this drawing.

REVISION NOTES				
P1	07-08-2020	AC	FIRST ISSUE FOR COMMENT	
C1	05-05-2021	AC	FIRST ISSUE FOR CONSTRUCTION	

Builders work setting refer to drawing
3670- KDS-BA-01-DR-A-28-2003

■■■■■ EWS-701 EXTERNAL METAL
SCREEN

■■■■■ BAL-401 METAL BARRIER
& HANDRAIL

— ASE-101 FALL
PROTECTION SYSTEM

— PROPOSED FALL

+57.xx PROPOSED NEW LEVEL

+57.XX EXISTING FINISH ROOF
LEVEL

BROADWAY LOFT (PRIVATE)

TYPE 01

New terrace to achieve
u-value 0.13w/m2k

TYPE 02

new asphalt roof to achieve
u-value 0.13W/M2K

TYPE 03

New pitch slate tiled to match
existing roof to achieve
U-value 0.13W/M2K

BROADWAY APARTMENT (AFFORDABLE)

TYPE 04

(refurbished) new asphalt
roof to achieve u-value
0.18w/m2k


TYPE 05

new asphalt roof to achieve
0.18W/M2K

TYPE 06

(refurbished) new asphalt
roof to achieve 0.18W/M2K
(tapered insulation)

Keyplan

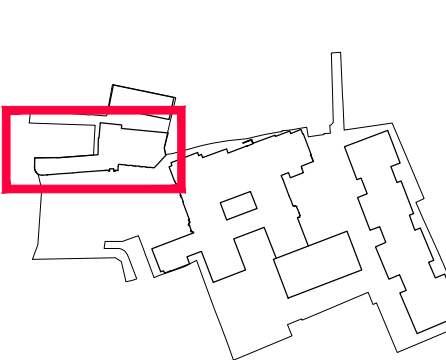

ARDMORE CONSTRUCTION LTD.
6 WHARF STUDIOS,
28 WHARF ROAD,
LONDON, N1 7GR
TEL: 0208-344 0300
www.ardmoregroup.co.uk

KDS ASSOCIATES LTD
TECHNICAL ● ARCHITECTURAL ● MANAGEMENT ● CONSULTANTS

101 THE BLACKFRIARS FOUNDRY
156 BLACKFRIARS ROAD
LONDON SE1 5EN
0203 355 0775
www.kdsassociates.co.uk

CONSTRUCTION

PROJECT / DRAWING TITLE
HORNSEY TOWN HALL
BROADWAY ANNEX
N8 9JJ

DRAWING TITLE
TYPE 04 & 05
UPGRADE AND NEW ROOF DETAILS- SHEET 02

DATE / DRAWN BY

18-06-19 AC

SCALE

AS SHOWN @A1

PROJECT / DRAWING NO

3670-KDS-BA-XX-DR-A-27-4111

REV

C1