


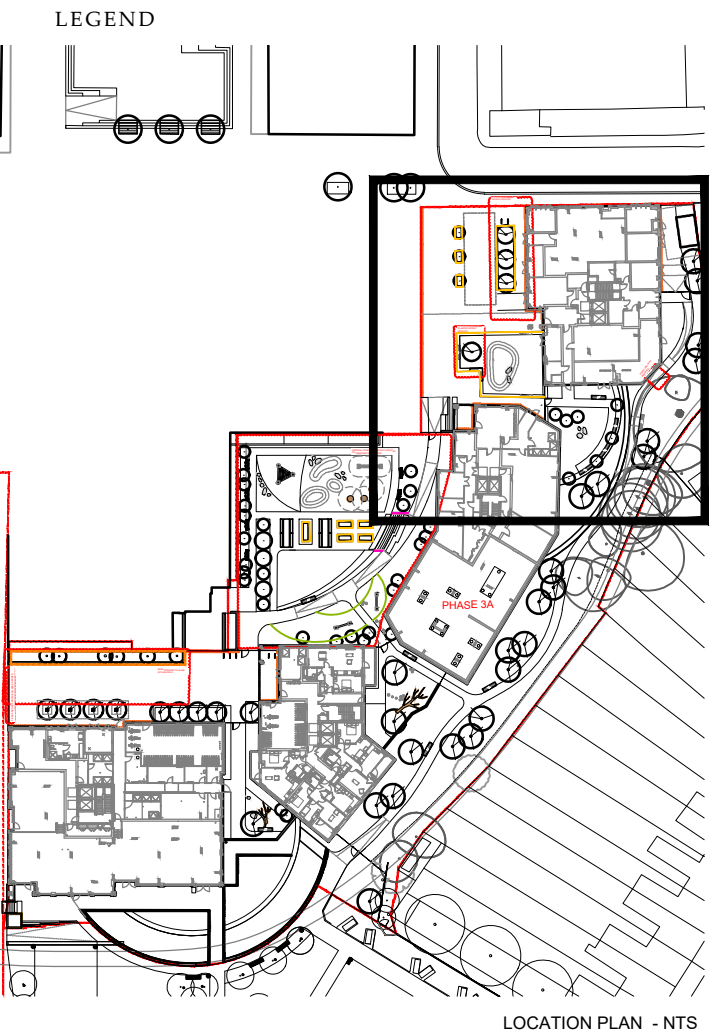

RED LINE BOUNDARY	
EDGE TYPES	
FLUSH ALUMINUM EDGE BY KINLEY OR EQUAL AND APPROVED: REFER TO DRAWING W257-LDA-DD-XX-DR-LS-90-5012 Q10201	
100MM RAISED ALUMINUM EDGE BY KINLEY OR EQUAL AND APPROVED: Q10201A	
PRECAST CONCRETE KERB: REFER TO DRAWING W257-LDA-DD-XX-DR-LS-90-5011 Q10102	
CORTEN PLANTER WALL BY KINLEY OR EQUAL AND APPROVED: REFER TO DRAWING W257-LDA-DD-XX-DR-LS-90-5005 Q10502	
PRECAST CONCRETE WALL: REFER TO DRAWING W257-LDA-DD-XX-DR-LS-90-5021 Q10111	
BRICK WALL WITH TIMBER TOP: REFER TO DRAWING W257-LDA-DD-XX-DR-LS-90-5005 P10110	
GASHOLDER FEATURE WALL: REFER TO DRAWING W257-LDA-DD-XX-DR-LS-90-5005 C20150	
FENCE BETWEEN PUBLIC AND PRIVATE COURTYARDS: REFER TO DRAWING W257-LDA-DD-XX-DR-LS-90-5081 Q40220A, GRD_121	
FENCE ALONG EASTERN BOUNDARY: REFER TO DRAWING W257-LDA-DD-XX-DR-LS-90-5083 Q40125	
HANDRAIL TO STEPS: REFER TO DRAWING W257-LDA-DD-XX-DR-LS-90-5031-5032 L37151	
PRECAST CONCRETE UNITS: REFER TO DRAWING W257-LDA-DD-XX-DR-LS-90-5081 L37151A	
SLOT DRAINS: REFER TO ENGINEERS DETAILS	
200MM WIDE TRINGULO GRANITE KERB TO STEPS: REFER TO DRAWING W257-LDA-DD-XX-DR-LS-90-5013	
BRICK PLANTER WALL: REFER TO DRAWING W257-LDA-DD-XX-DR-LS-90-5021 W257-LDA-DD-XX-DR-LS-90-5023 W257-LDA-DD-XX-DR-LS-90-5046	

READ THIS FIRST

- Note for Contractors**
This drawing should be considered along with the risk information contained in the CDM Pre Construction Information. This information will include details of the SIGNIFICANT risks which LDA Design has identified which may arise from constructing their designs shown on this drawing. A Competent Contractor should be aware of the typical risks associated with doing this work.
- Note for Workers**
DO NOT START YOUR WORK unless you know the Risks and Controls relating to the work on this drawing (including SAFE SEQUENCES OF WORK and EQUIPMENT).
- Do not issue copies of parts of this drawing without the above Note for Workers (unless you are sure that the Workers can undertake the work safely).

C7	VE Updates	AH	03/02/23
C6	Issued for Construction	AH	20/04/22
C5	Edges to steps updated	AH	12/11/21
C4	Issued for Construction	AH	02/07/21
C3	Issued for Construction	AH	27/01/20
C2	Issued for Construction	AH	17/07/20
C1	Issued for Construction	AH	17/04/20
P4	Issued for Tender	AH	13/03/20
P3	Issued for Tender	AH	14/02/20
P2	Issued for Part 2	AH	18/12/19
P1	Issued for Coordination	AH	05/11/19
REV.	DESCRIPTION	AH	ATP. DATE

LDA DESIGN

PROJECT TITLE
CLARENDON ROAD PHASE 3

DRAWING TITLE
Hardworks Edges and Kerbs
Sheet 3 of 3

ISSUED BY: London
DATE: SEP 19
SCALE: A1
STATUS: Construction

T: 020 7467 1470
DRAWN: AN
CHECKED: JT
APPROVED: AH

DWG. NO W257-LDA-DD-XX-DR-LS-90-3023

No dimensions are to be scaled from this drawing.
All dimensions are to be checked on site.
Area measurements for indicative purposes only.
© LDA Design Consulting Ltd. Quality Assured to BS EN ISO 9001:2015

Sources: Ordnance Survey