
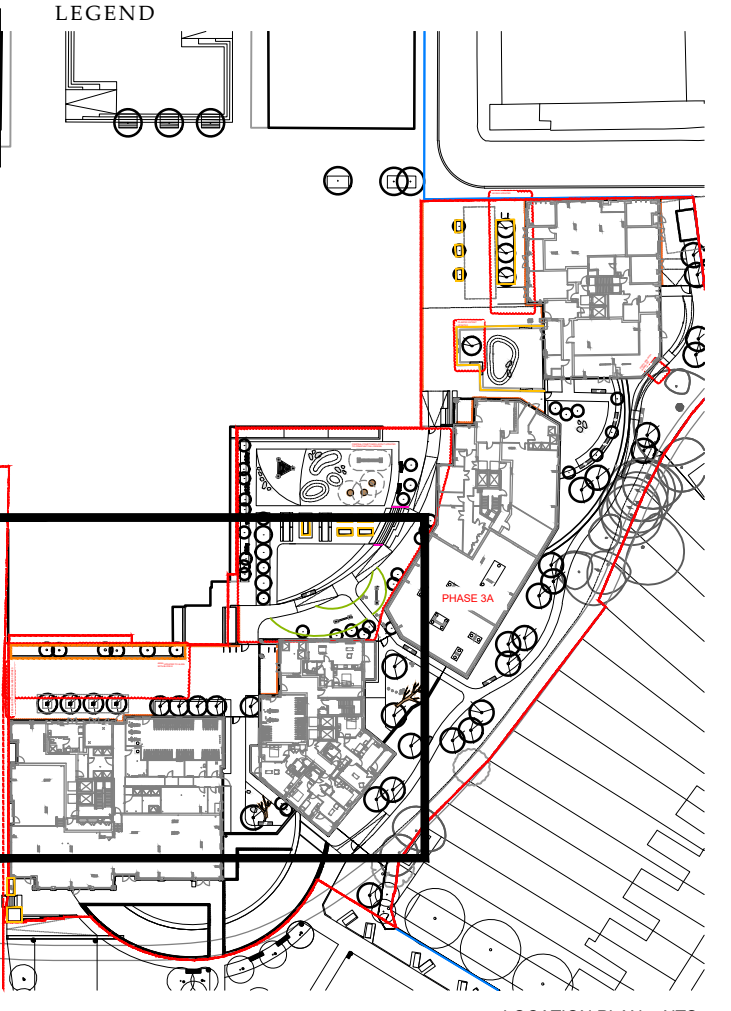


X:\JOBS\025_CLARENDON_PHASE_3\TCD\DRAWINGS\CONSTRUCTION\0001_SERIES\W257-LDA-DD-XX-DR-LS-90-3021.DWG

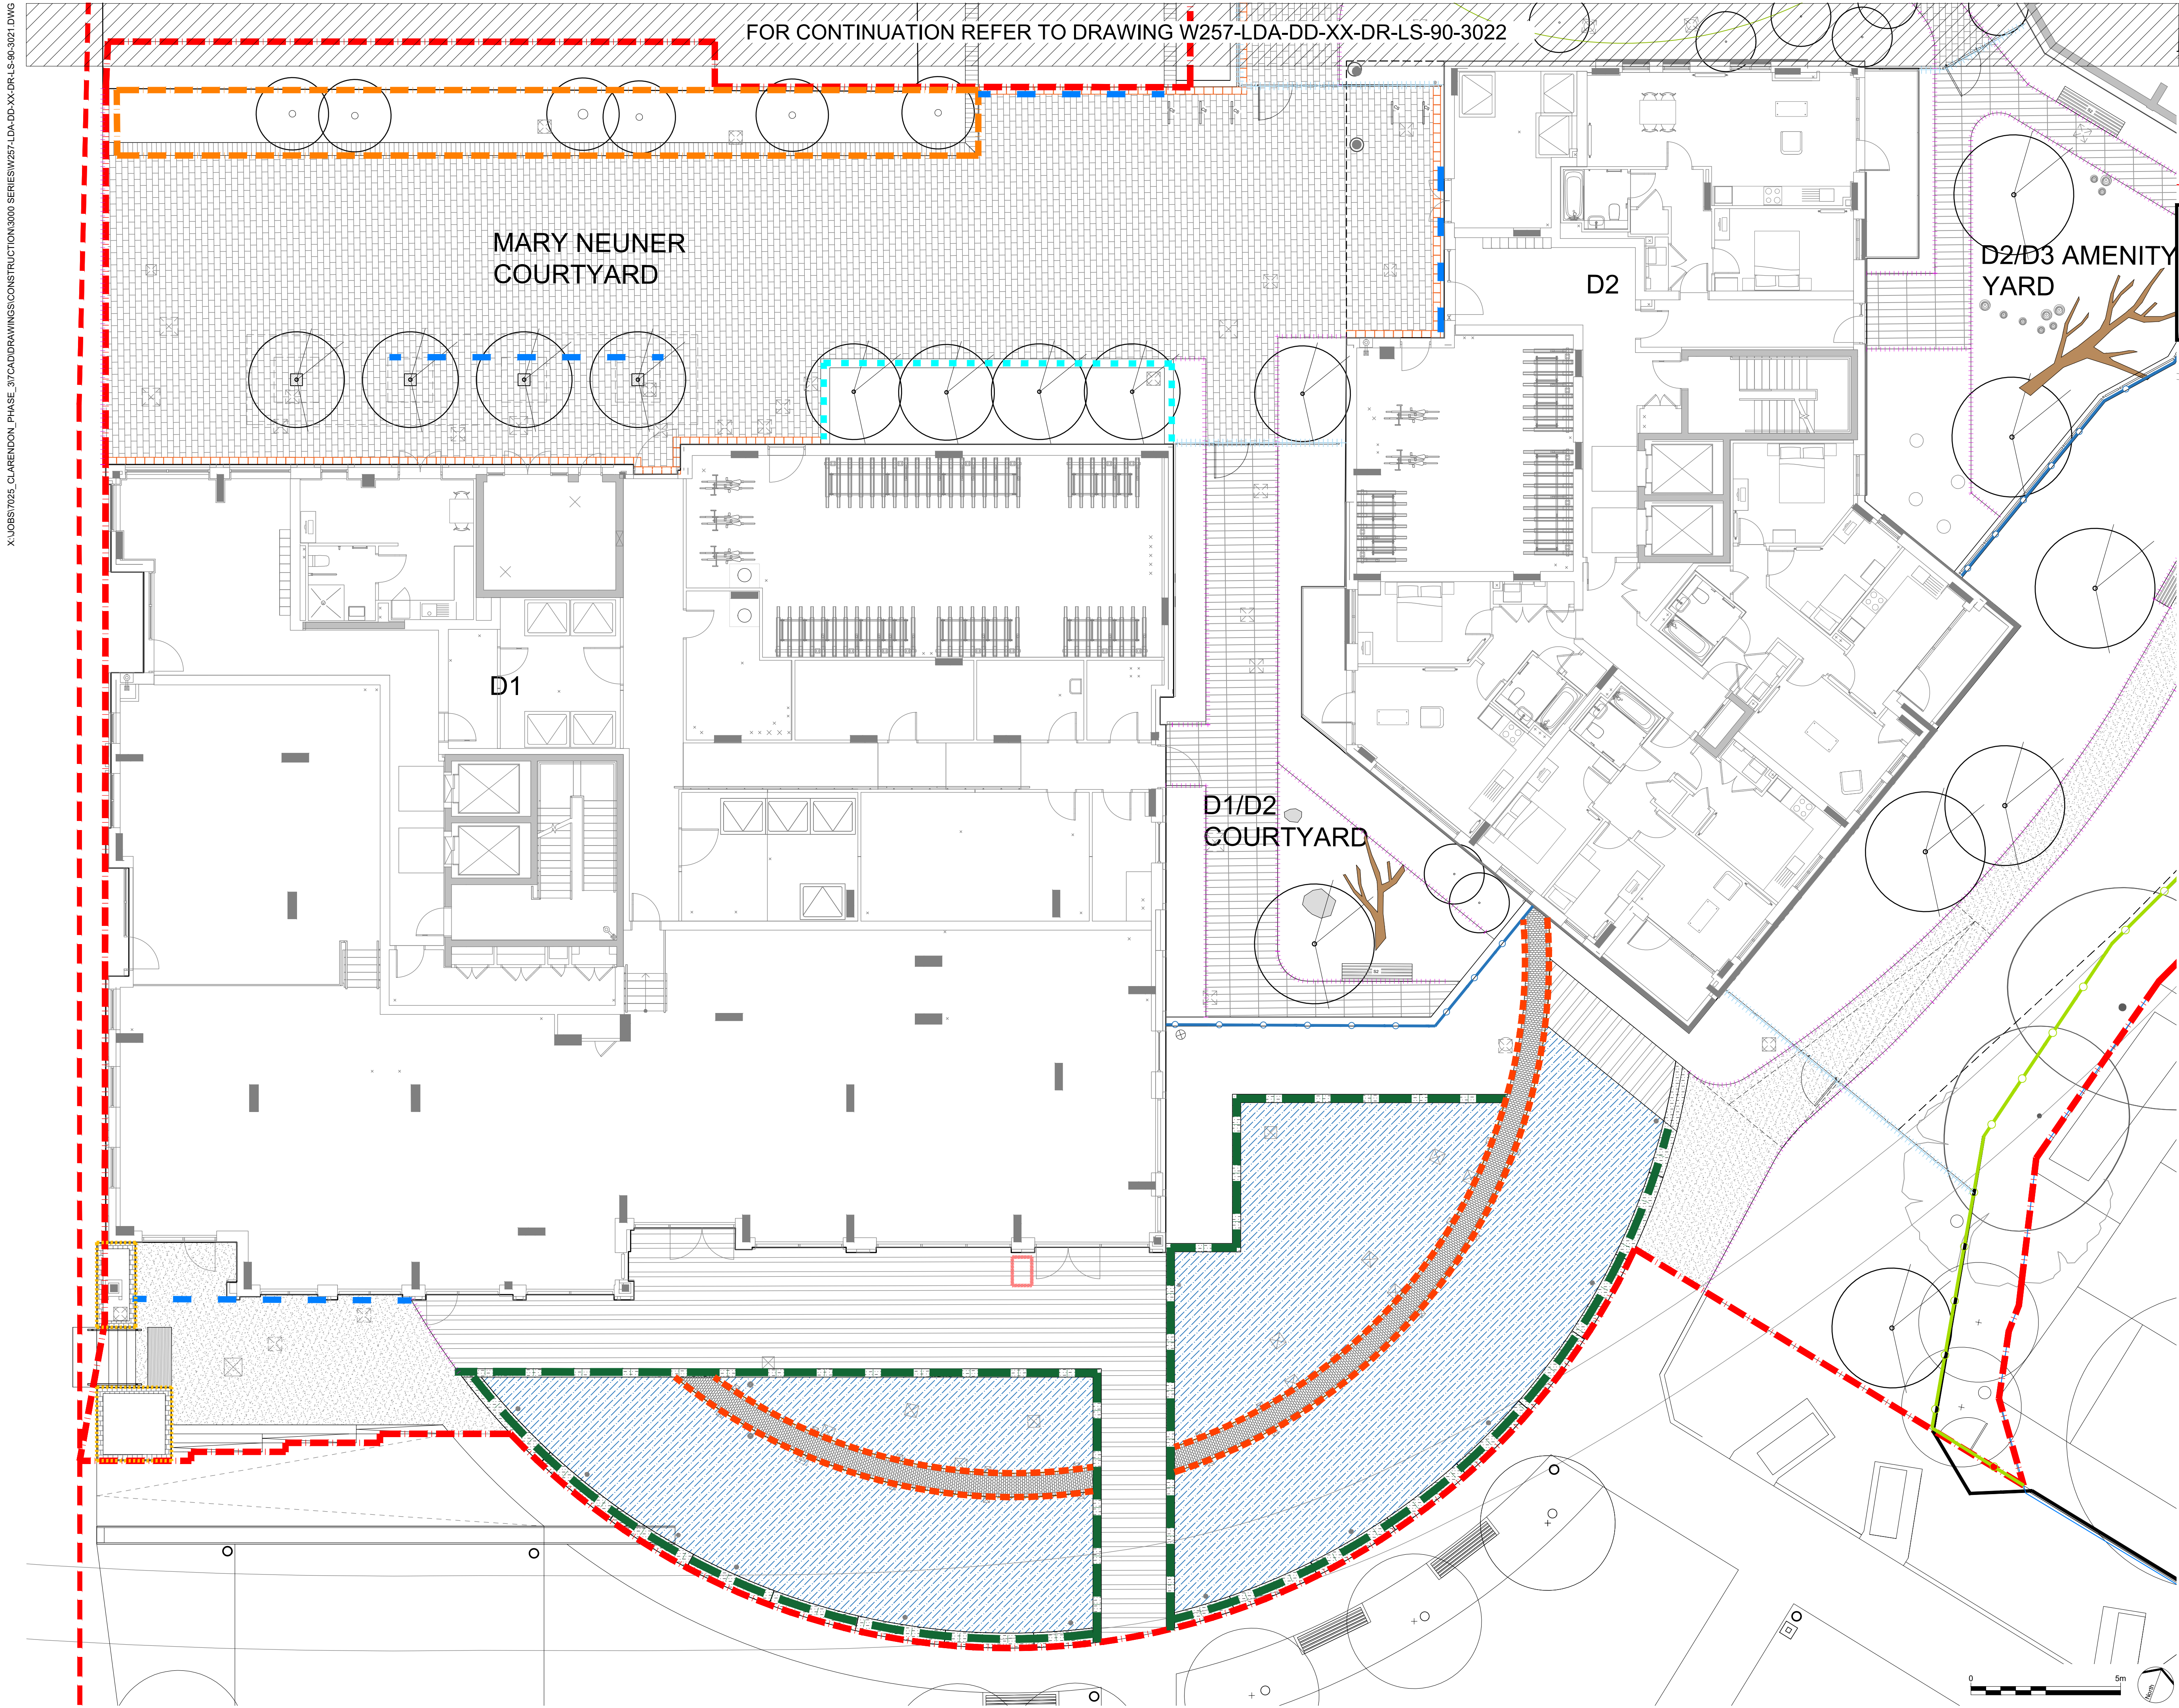

- LEGEND
- RED LINE BOUNDARY
- EDGE TYPES
- FLUSH ALUMINUM EDGE BY KINLEY OR EQUAL AND APPROVED: REFER TO DRAWING W257-LDA-DD-XX-DR-LS-90-5012 Q10201
 - 100MM RAISED ALUMINUM EDGE BY KINLEY OR EQUAL AND APPROVED: Q10201A
 - PRECAST CONCRETE KERB: REFER TO DRAWING W257-LDA-DD-XX-DR-LS-90-5011 Q10103
 - CORTEN PLANTER WALL BY KINLEY OR EQUAL AND APPROVED: REFER TO DRAWING W257-LDA-DD-XX-DR-LS-90-5025 Q10202
 - PRECAST CONCRETE WALL: REFER TO DRAWING W257-LDA-DD-XX-DR-LS-90-5021 P10111
 - BRICK WALL WITH TIMBER TOP: REFER TO DRAWING W257-LDA-DD-XX-DR-LS-90-5025 P10110
 - GASHOLDER FEATURE WALL: REFER TO DRAWING W257-LDA-DD-XX-DR-LS-90-5025 C20100
 - FENCE BETWEEN PUBLIC AND PRIVATE COURTYARDS: REFER TO DRAWING W257-LDA-DD-XX-DR-LS-90-5081 Q40220A, Q40121
 - FENCE ALONG EASTERN BOUNDARY: REFER TO DRAWING W257-LDA-DD-XX-DR-LS-90-5083 Q40125
 - HANDRAIL TO STEPS: REFER TO DRAWING W257-LDA-DD-XX-DR-LS-90-5031-5032 L37151
 - PRECAST CONCRETE UNITS: REFER TO DRAWING W257-LDA-DD-XX-DR-LS-90-5081 L37151A
 - SLOT DRAINS: REFER TO ENGINEERS DETAILS
 - 200MM WIDE TRINGLO GRANITE KERB TO STEPS: REFER TO DRAWING W257-LDA-DD-XX-DR-LS-90-5013
 - BRICK PLANTER WALL: REFER TO DRAWING W257-LDA-DD-XX-DR-LS-90-5021 W257-LDA-DD-XX-DR-LS-90-5022/W257-LDA-DD-XX-DR-LS-90-5046

READ THIS FIRST

Note for Contractors
This drawing should be considered along with the risk information contained in the CDM Pre Construction Information. This information will include details of the SIGNIFICANT risks which LDA Design has identified which may arise from constructing their designs shown on this drawing. A Competent Contractor should be aware of the typical risks associated with doing this work.

Note for Workers
DO NOT START YOUR WORK unless you know the Risks and Controls relating to the work on this drawing (including SAFE SEQUENCES OF WORK and EQUIPMENT).

Do not issue copies of parts of this drawing without the above Note for Workers (unless you are sure that the Workers can undertake the work safely).

C7	VE Updates	AH	03/02/23
C6	Issued for Construction	AH	20/04/22
C5	Issued for Construction	AH	11/11/21
C4	Issued for Construction	AH	02/07/21
C3	Issued for Construction	AH	27/07/20
C2	Issued for Construction	AH	17/07/20
C1	Issued for Construction	AH	17/04/20
P4	Issued for Tender	AH	13/03/20
P3	Issued for Tender	AH	14/02/20
P2	Issued for Part 2	AH	18/12/19
P1	Issued for Coordination	AH	05/11/19
REV.	DESCRIPTION	ATP	DATE

LD&A DESIGN

PROJECT TITLE
CLARENDON ROAD PHASE 3

DRAWING TITLE
Hardworks Edges and Kerbs
Sheet 1 of 3

ISSUED BY	London	T: 020 7467 1470
DATE	SEP 19	DRAWN AN
SCALE	1:100	CHECKED JT
STATUS	Construction	APPROVED AH

DWG. NO W257-LDA-DD-XX-DR-LS-90-3021

No dimensions are to be scaled from this drawing.
All dimensions are to be checked on site.
Area measurements for indicative purposes only.
© LDA Design Consulting Ltd. Quality Assured to BS EN ISO 9001 : 2015
Sources: Ordnance Survey