




SECTION CC
SCALE 1:10

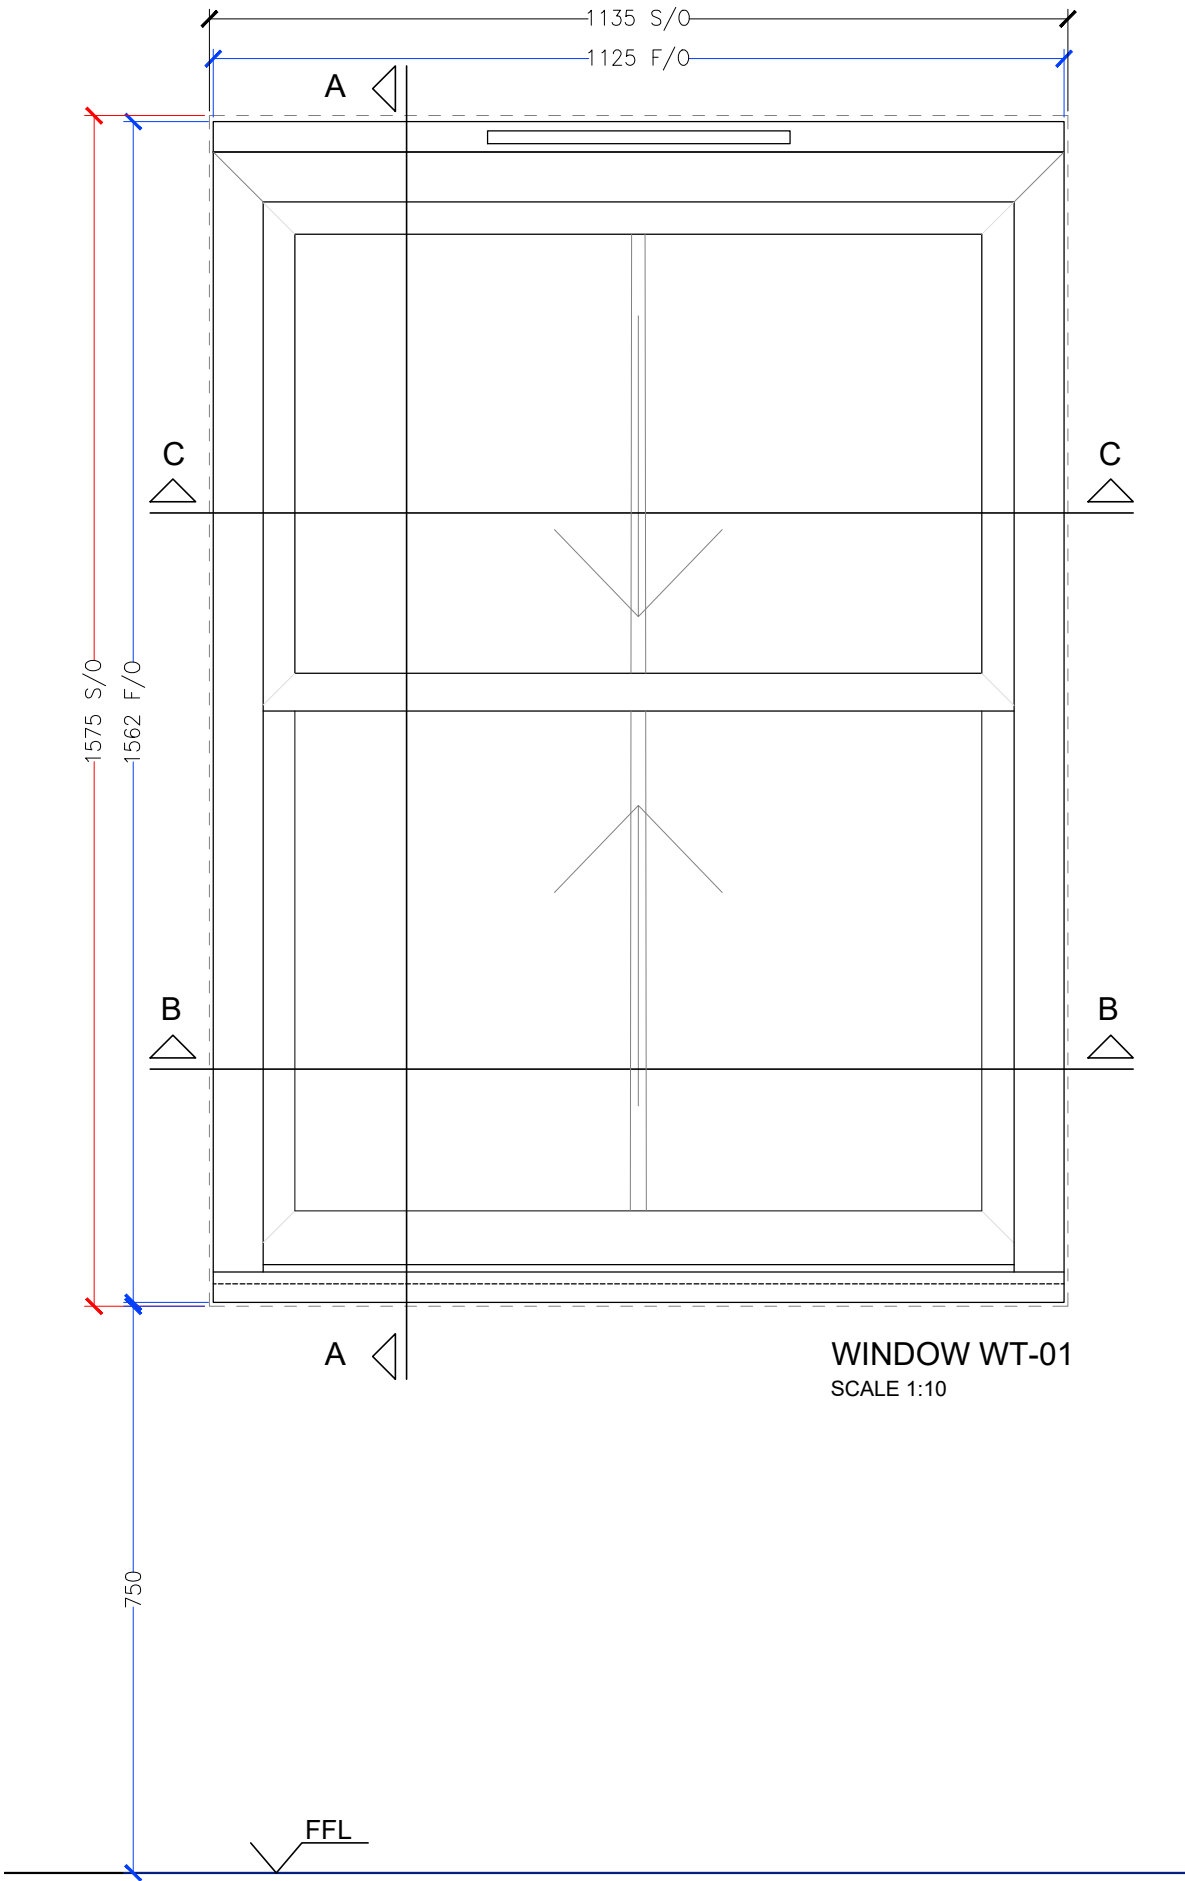

WINDOW WT-01
SCALE 1:10

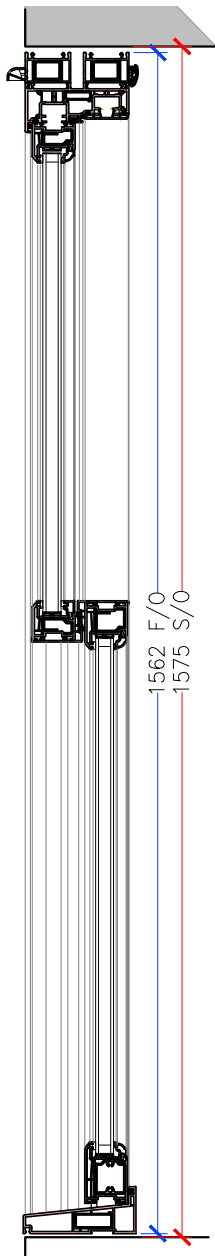

SECTION AA
SCALE 1:10

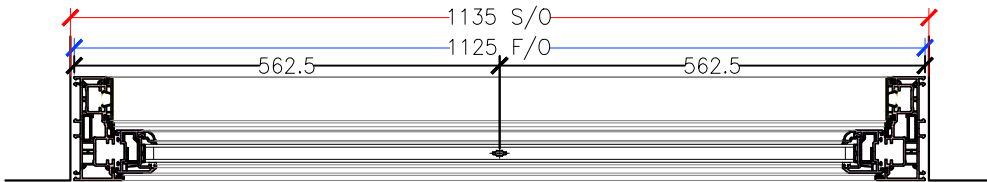

SECTION BB
SCALE 1:10

Rev.	Date	Drawn.	Aprov.
------	------	--------	--------

Current Revision Notes


Astraseal GRAHAM HOLMES
TECHNICAL DEPARTMENT Astraseal House, Paterson Rd,
Wellingborough NN8 4EX
TLF: 01933227233

Client


Project
REHAU HERITAGE VERTICAL SLIDER

Drawing Title
GENERAL ELEVATION & SECTIONS


P.Ref.	Scale	Sheet
AS SHOWN	A3	001
Drawing No	Rev	
XX-DR-Y-0001	P1	

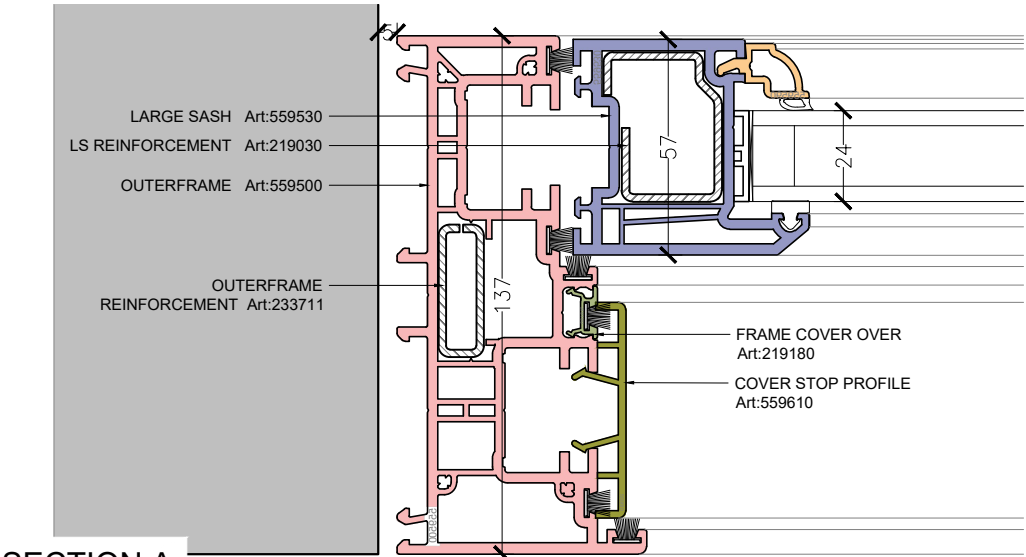


SECTION A
SCALE 1:2

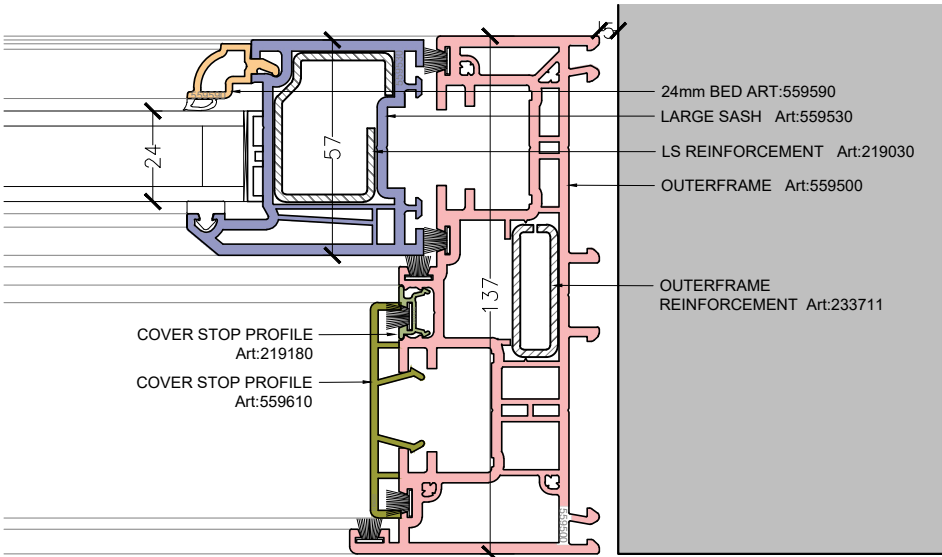


SECTION B
SCALE 1:2

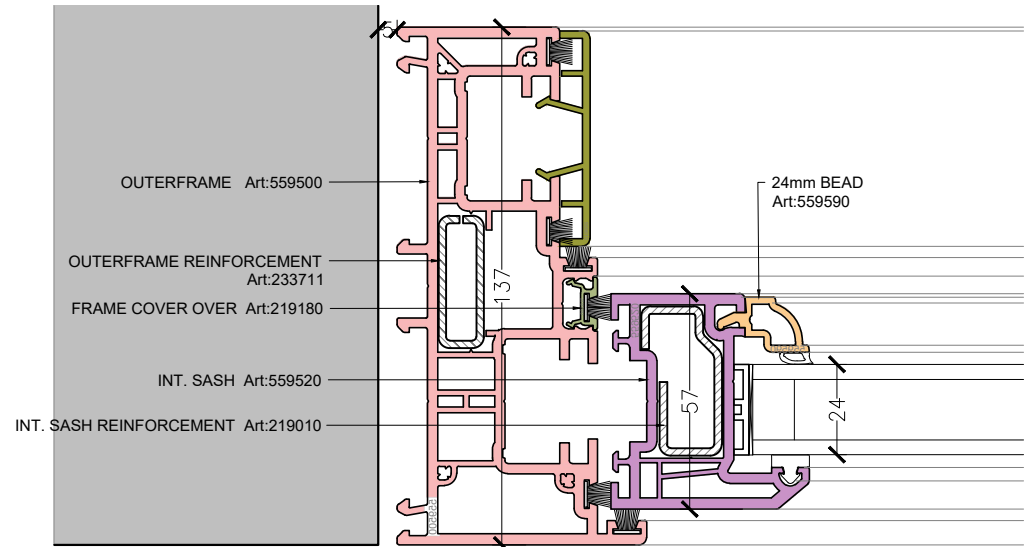


SECTION C
SCALE 1:2

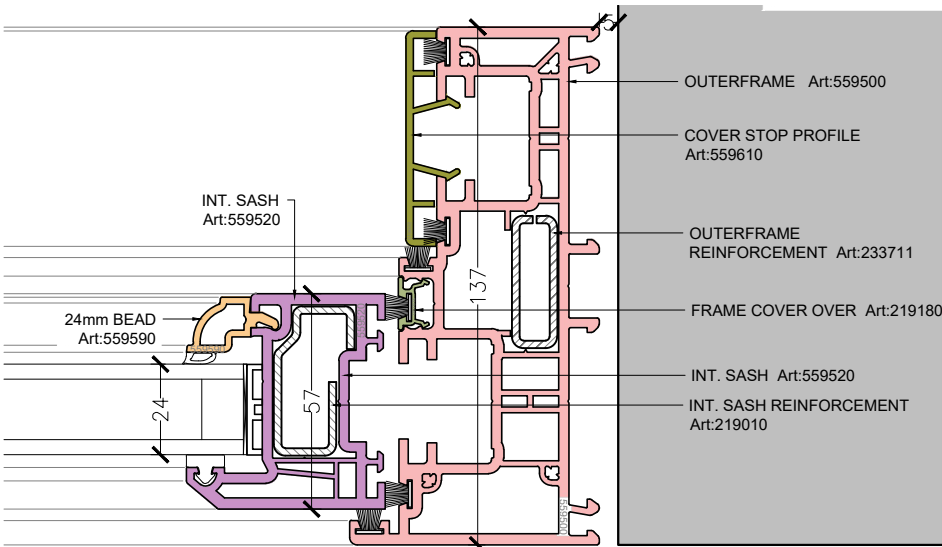


SECTION D
SCALE 1:2

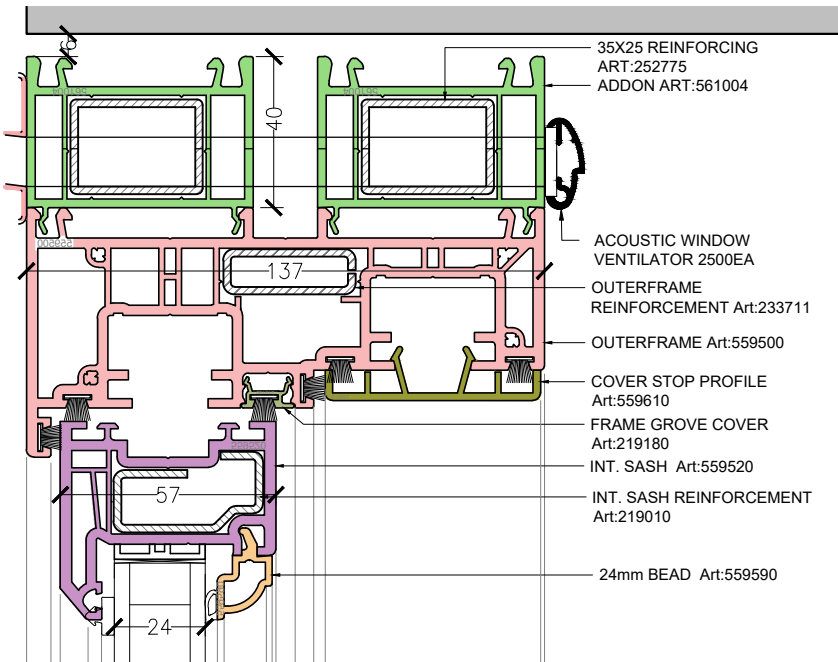

SECTION G
SCALE 1:10

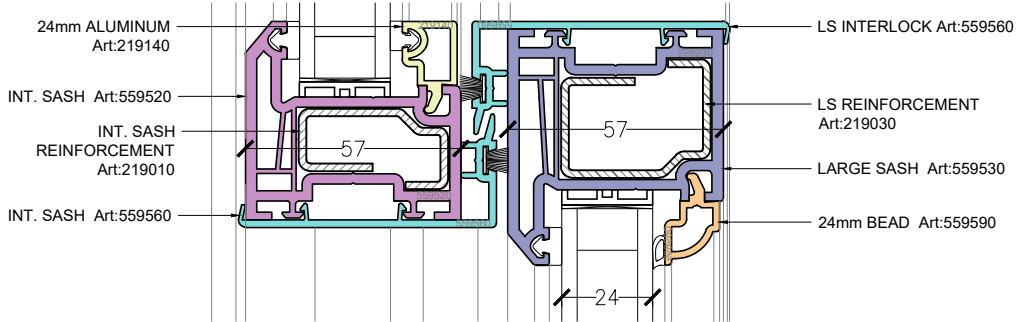

SECTION F
SCALE 1:10

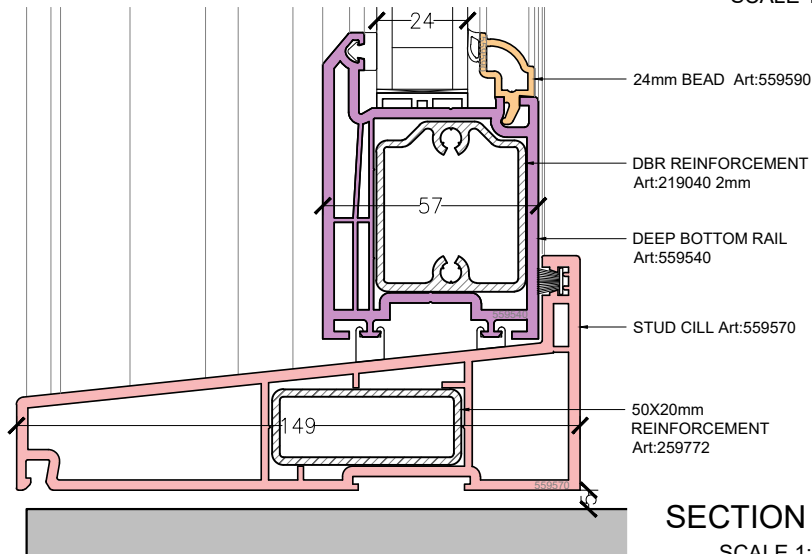

SECTION E
SCALE 1:10

SECTION H
SCALE 1:1

P1_06.02.2020		DB	
Rev.	Date	Drawn.	Aprov.
		DB	
Current Revision Notes			

Astra GRAHAM HOLMES
TECHNICAL DEPARTMENT Astraseal House, Paterson Rd,
Wellingborough NN8 4EX
TLF:01933227233

Client
Project
REHAU HERITAGE VERTICAL SLIDER
Drawing Title

P.Ref.	Scale	Sheet
AS SHOWN	A3	010
Drawing No	Rev	
XX-DR-W-0010	P2	