X:\JOBS\7025_CLARENDON_PHASE_3\7CAD\DRAWINGS\CONSTRUCTION\3000 SERIES\W257-LDA-DD-XX-DR-LS-90-3007.DWG

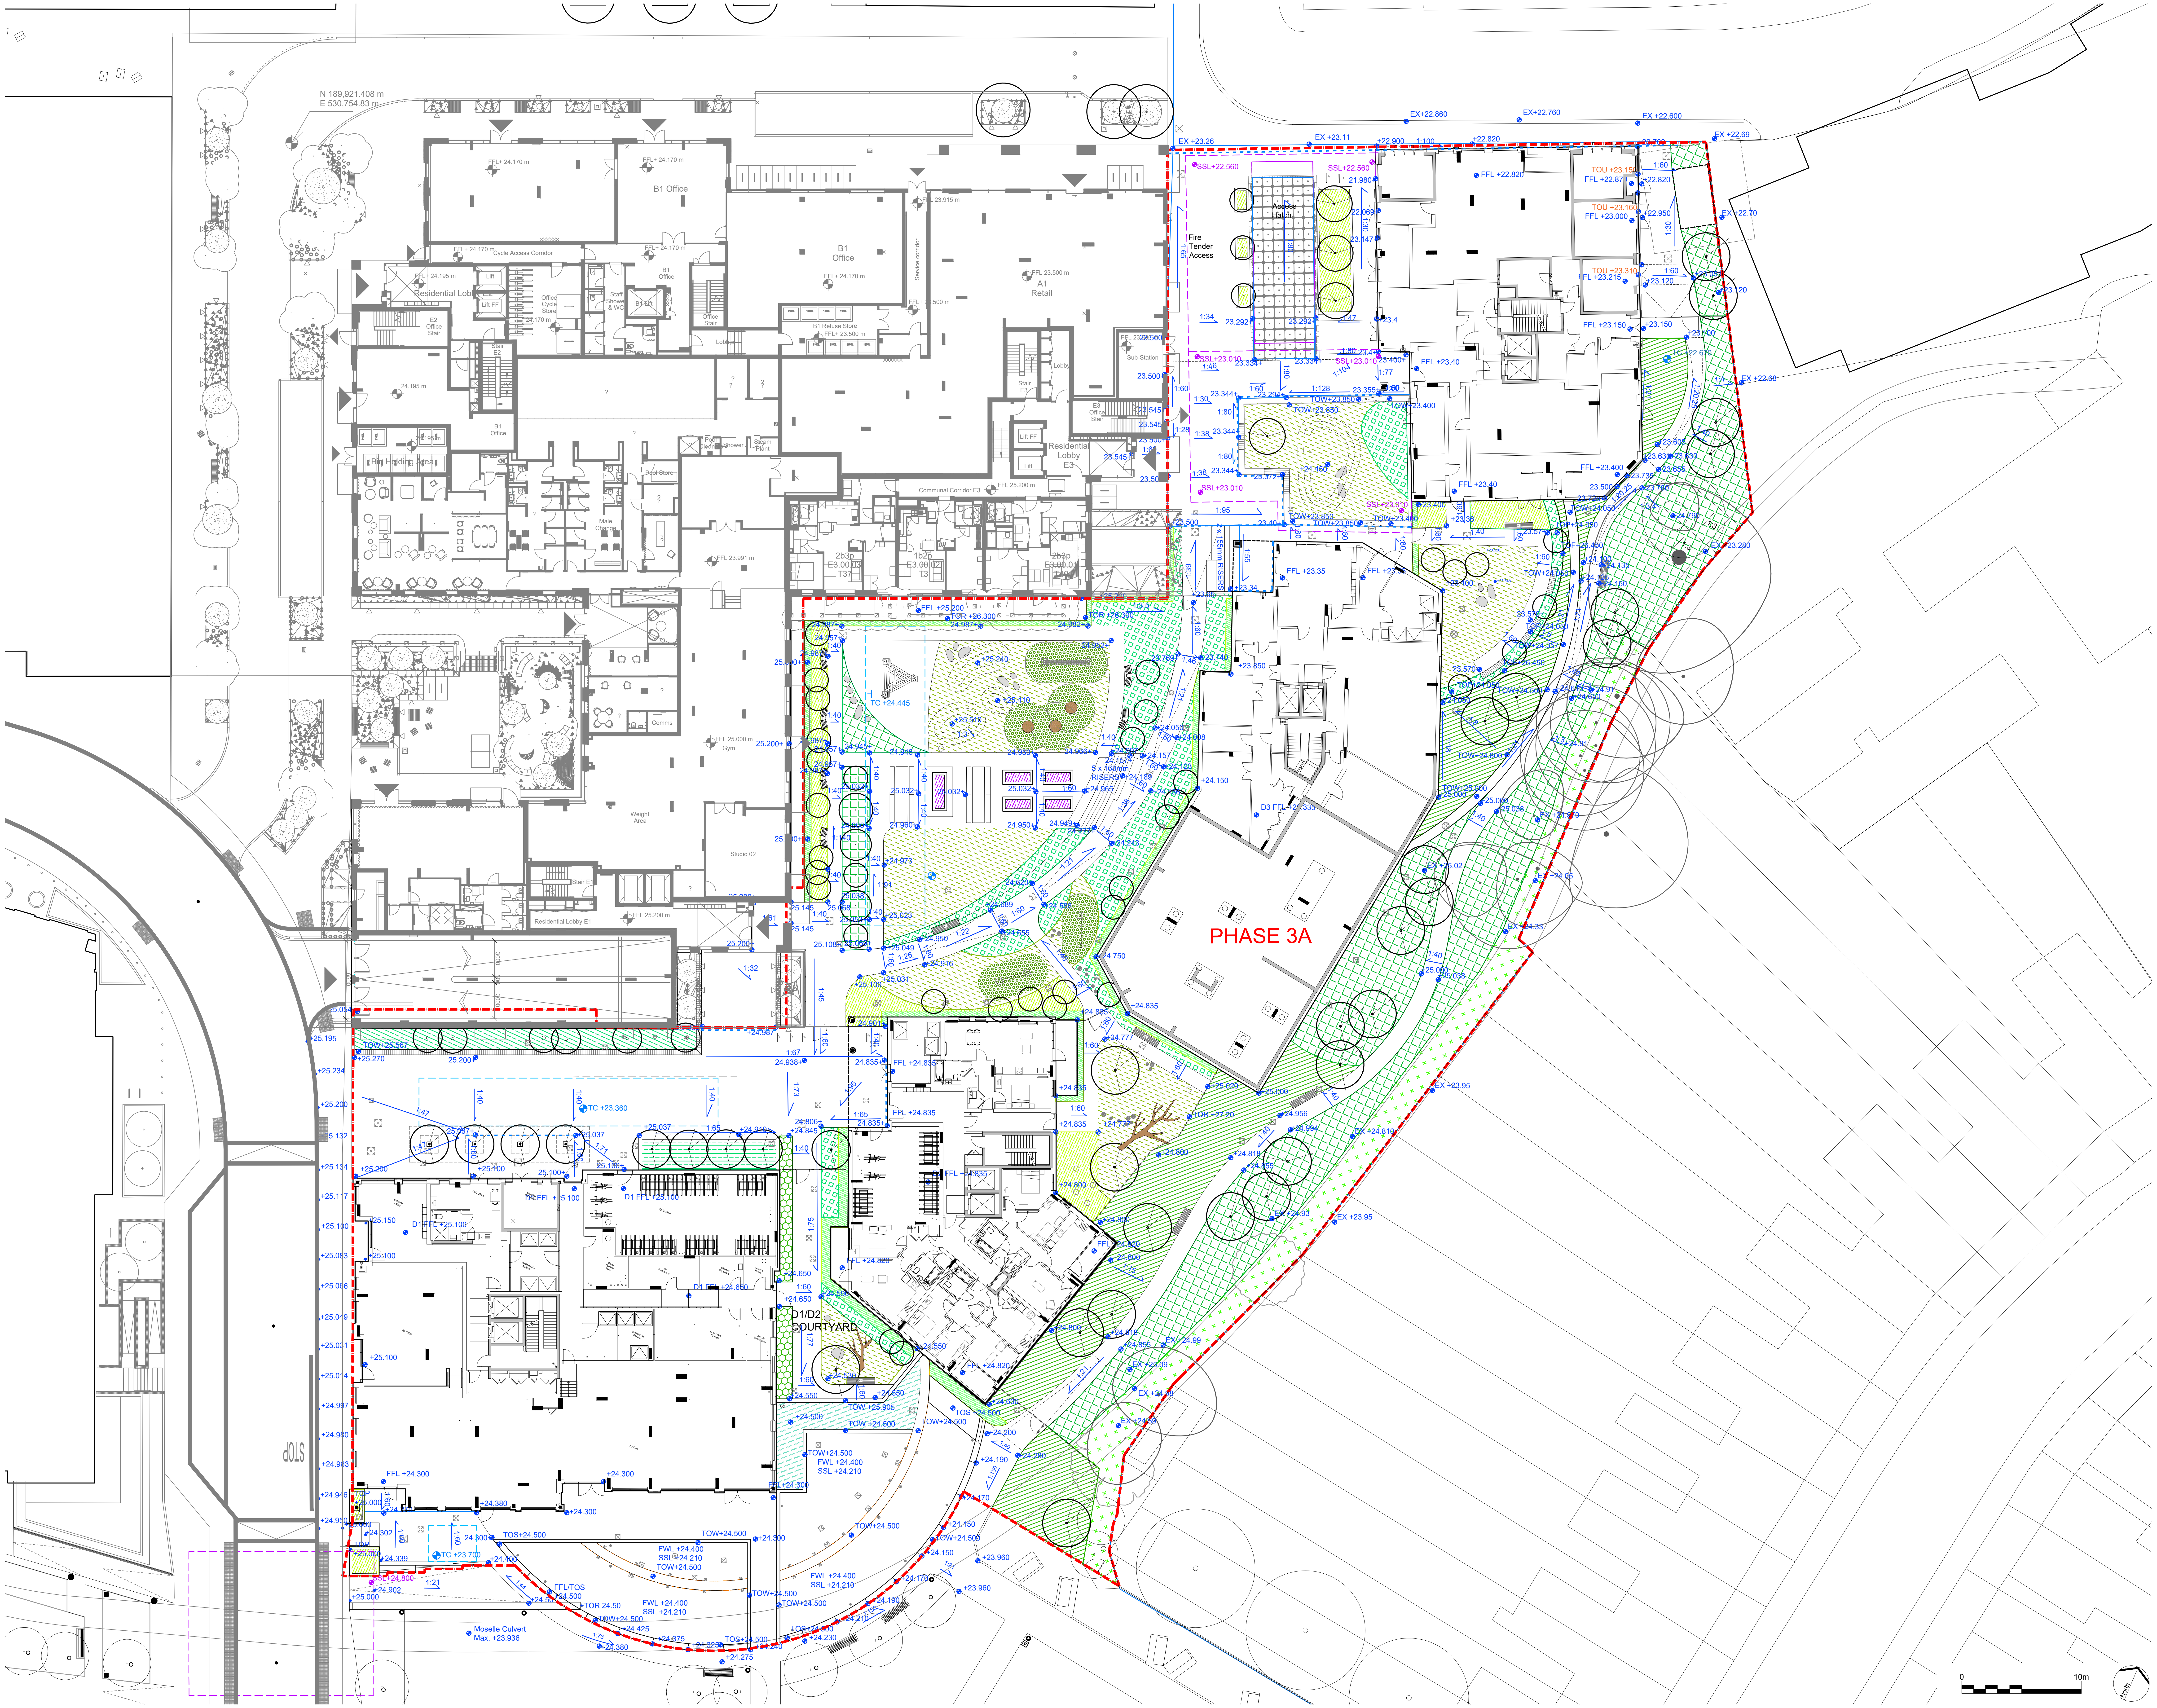

LEGEND

🟥	RED LINE BOUNDARY

LEVELS

EX+23.40	EXISTING LEVEL
FFL+23.40	FINISH FLOOR LEVEL (BY ARCHITECTS)
+23.40	PROPOSED LEVEL
TOW+23.40	TOP OF WALL
TOP+23.40	TOP OF PLANTER
TOR+23.40	TOP OF RAILING
SSL+23.40	STRUCTURAL SLAB LEVEL (REFER ENGINEERS INFORMATION)
TC+23.40	TOP OF CELL (ATTENUATION BY OTHERS)
▭	ATTENUATION CELLS (BY OTHERS)
	CONTOURS
▪▪▪▪▪	SLOT DRAIN
▨	TREE PIT DEPTH 1.2M BELOW FFL
▨	LARGE SHRUB PLANTING 0.8M BELOW FFL
FOL	FORMATION LEVEL

READ THIS FIRST

Note for Contractors

This drawing should be considered along with the risk information contained in the CDM Pre Construction Information. This information will include details of the SIGNIFICANT risks which LDA Design has identified which may arise from constructing their designs shown on this drawing. A Competent Contractor should be aware of the typical risks associated with doing this work.

Note for Workers

DO NOT START YOUR WORK unless you know the Risks and Controls relating to the work on this drawing (including SAFE SEQUENCES OF WORK and EQUIPMENT).

Do not issue copies of parts of this drawing without the above Note for Workers (unless you are sure that the Workers can undertake the work safely).

REV.	DESCRIPTION	APP.	DATE
C16	VE Updates	AH	03/02/23
C15	Architectural layouts updated	AH	20/05/22
C14	Levels and slot drain updates	AH	14/03/22
C13	Slot drains added	AH	11/02/22
C12	General updates	AH	11/11/21
C11	Updated for LABC	AH	15/07/21
C10	Updated to S278 and D4, steps removed, levels updated	AH	23/06/21
C9	Central courtyard amended to suit Block E and VE	AH	26/05/21
C8	Mary Neuner courtyard, D1 and Block E building updated	AH	10/05/21
C7	Levels updated to Moselle and Brooke Road courtyard	AH	07/05/21
C6	Issued for Construction	AH	08/12/20
C5	Issued for Construction	AH	27/07/20
C4	Additional levels added, slab levels updated	AH	17/07/20
C3	Updates to levels for D4 basement and Energy Room	AH	04/06/20
C2	Updates for drainage and architecture amendments	AH	21/04/20
C1	Issued for Construction	AH	17/04/20

LDĀDESIGN

PROJECT TITLE
CLARENDON ROAD PHASE 3

DRAWING TITLE
Phase 3 Sitewide Levels Plan

ISSUED BY	London	T: 020 7467 1470	
DATE	SEP 19	DRAWN	AN
SCALE@A1	1:250	CHECKED	JT
STATUS	Construction	APPROVED	AH

DWG. NO W257-LDA-DD-XX-DR-LS-90-3007

No dimensions are to be scaled from this drawing.
All dimensions are to be checked on site.
Area measurements for indicative purposes only.

© LDA Design Consulting Ltd. Quality Assured to BS EN ISO 9001 : 2015

Sources Ordnance Survey

This drawing may contain: Ordnance Survey material by permission of Ordnance Survey on behalf of the Controller of Her Majesty's Stationery Office © Crown Copyright 2019. All rights reserved. Reference number 0100031673.
OS Open data / © Natural England / © DEFRA / © DECC / © English Heritage. Aerial Photography - ESRI, DigitalGlobe, GEOEye, i-cubed, USDA FSA,USGD, AEX, Getmapping, Aerogrid, IGN,IGP,swisstopo, the GIS User Community