


X:\JOBS\7025_CLARENDON_PHASE_3\TCD\DRAWINGS\CONSTRUCTION\W257-LDA-DD-XX-DR-LS-94-4004.DWG

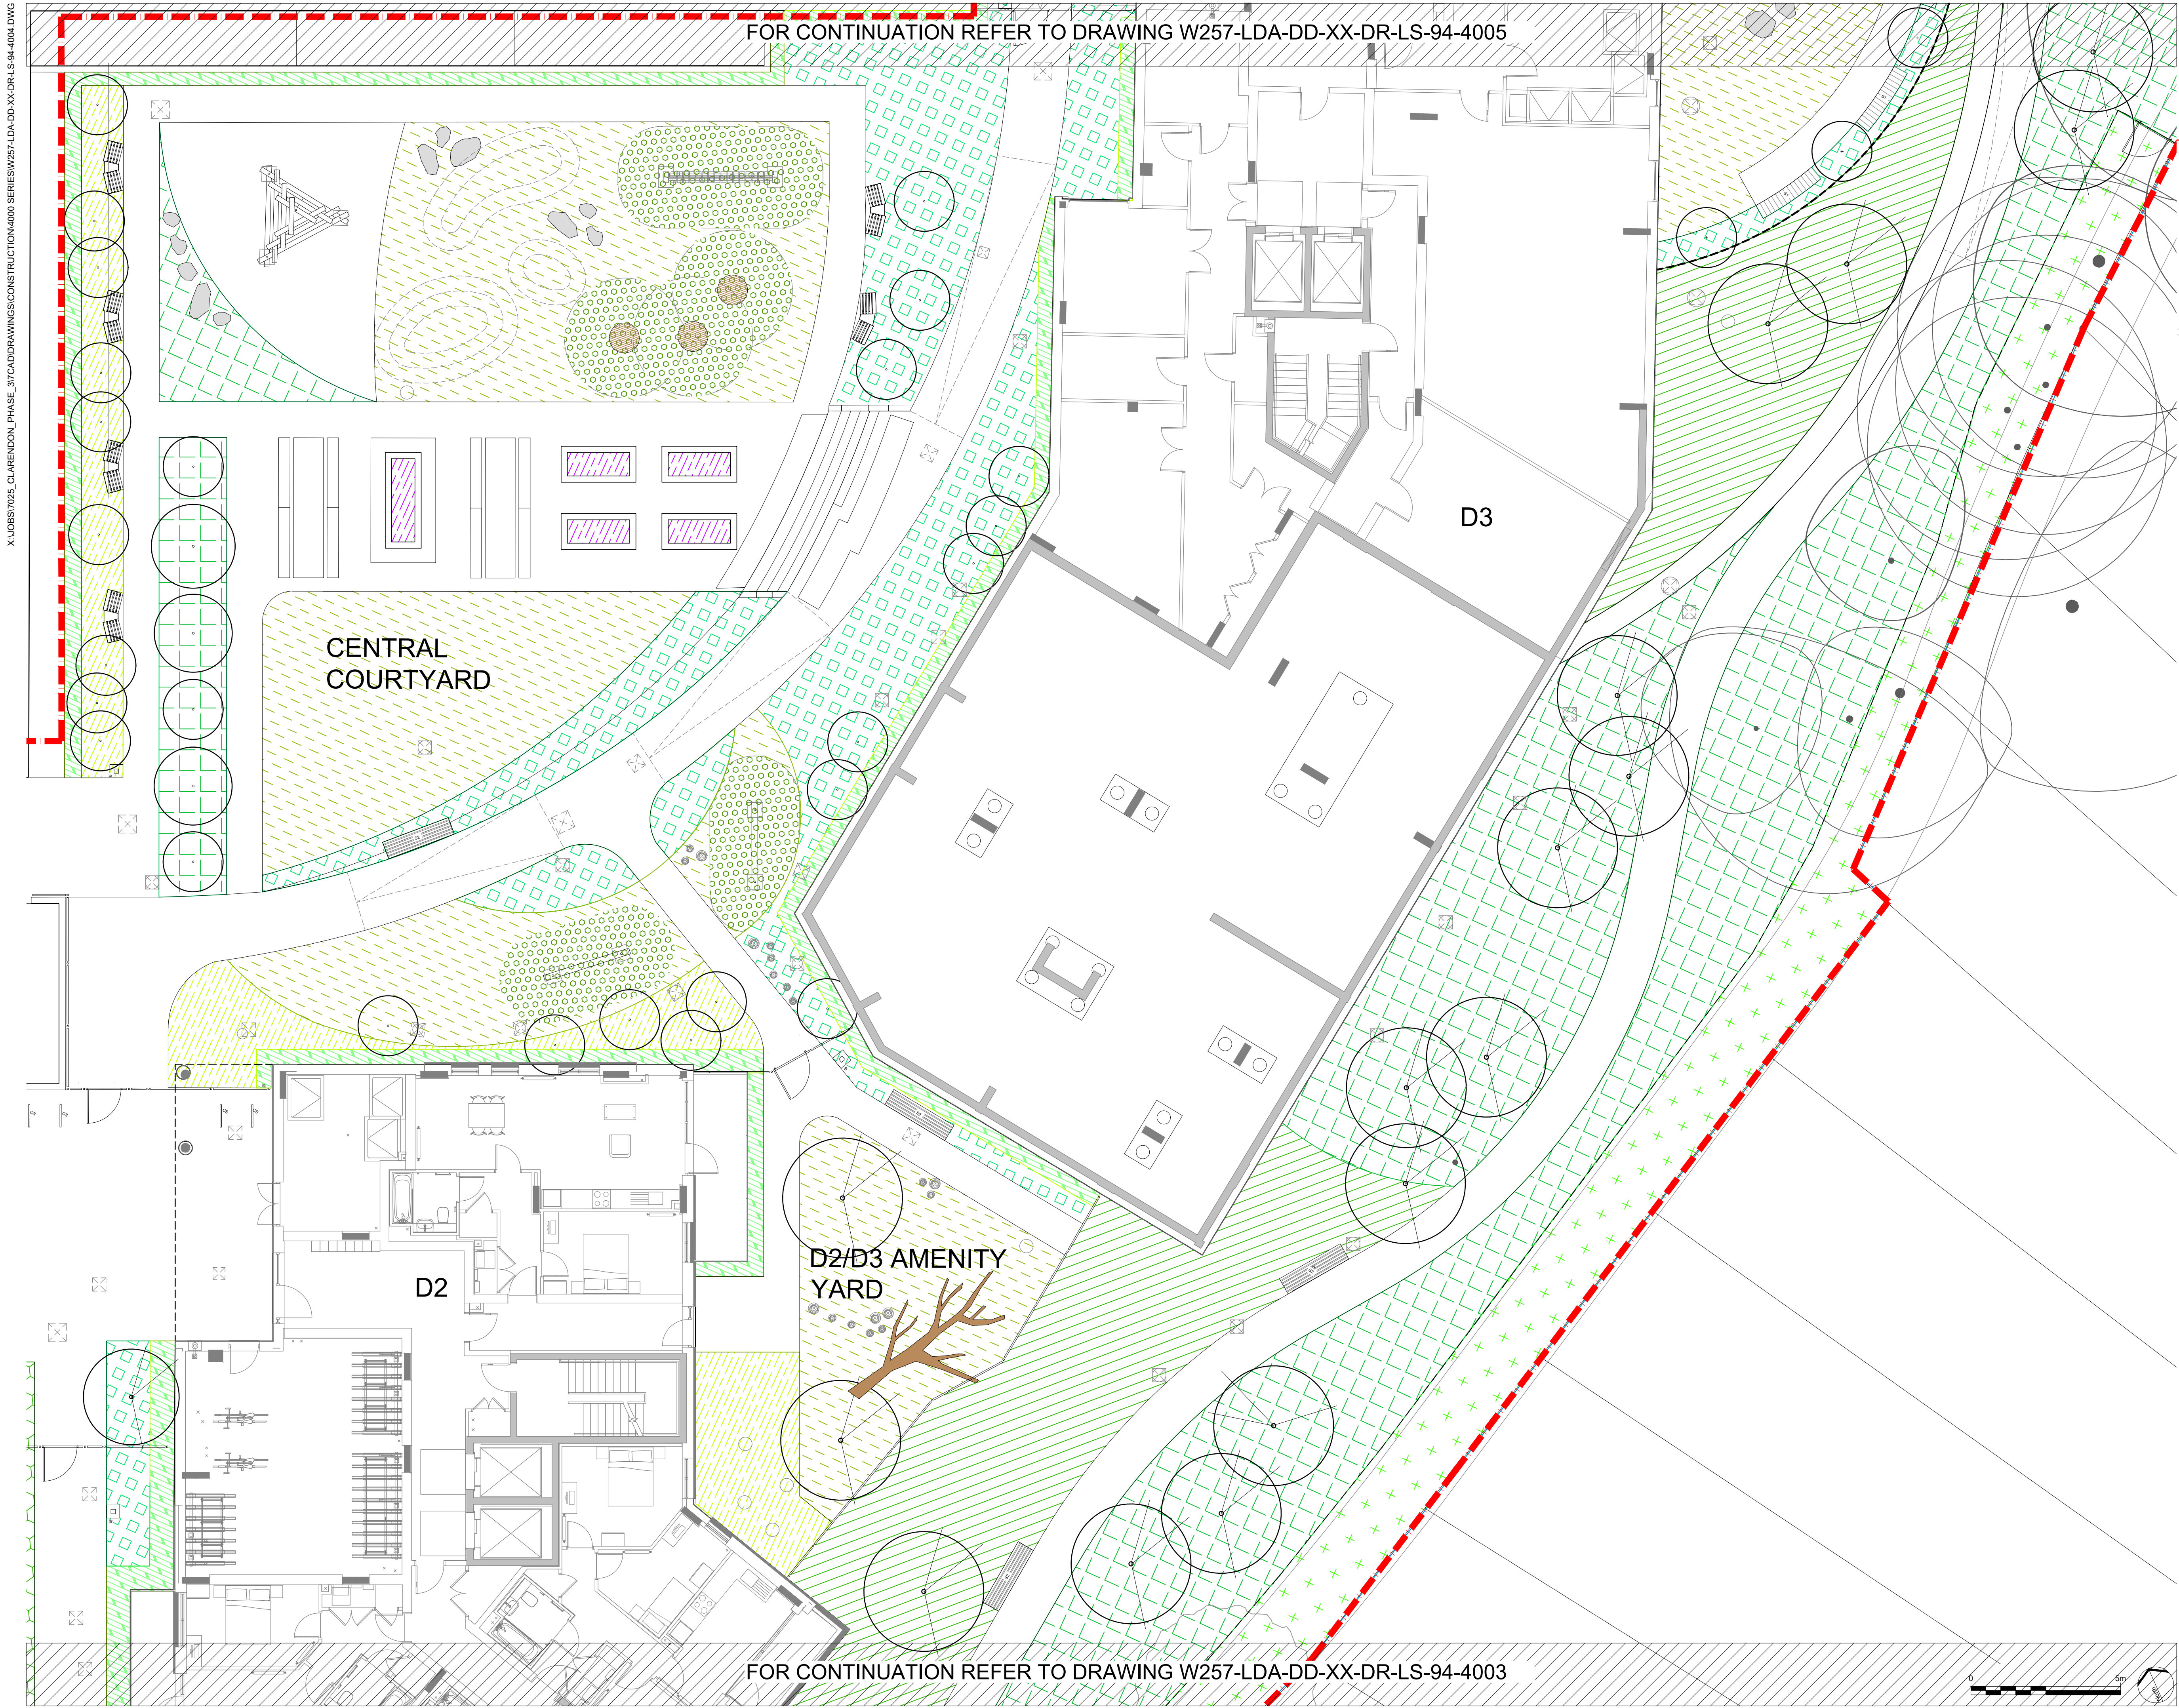

FOR CONTINUATION REFER TO DRAWING W257-LDA-DD-XX-DR-LS-94-4005

FOR CONTINUATION REFER TO DRAWING W257-LDA-DD-XX-DR-LS-94-4003



- LEGEND
- RED LINE BOUNDARY
 - EXISTING TREES/VEGETATION RETAINED
 - PROPOSED: LARGE/MEDIUM TREES
 - MEDIUM/SMALL TREES
 - RAIN GARDEN - REFER TO DRAWING W257-LDA-DD-XX-DR-LS-94-6013
 - SHADEY HERBACEOUS PLANTING MIX - REFER TO DRAWING W257-LDA-DD-XX-DR-LS-94-6012
 - SUNNY HERBACEOUS PLANTING MIX - REFER TO DRAWING W257-LDA-DD-XX-DR-LS-94-6012
 - AMENITY LAWN - REFER TO DRAWING W257-LDA-DD-XX-DR-LS-94-6021
 - NATIVE THORNY SHRUB MIX - REFER TO DRAWING W257-LDA-DD-XX-DR-LS-94-6012
 - SHADY WOODLAND PLANTING MIX - REFER TO DRAWING W257-LDA-DD-XX-DR-LS-94-6012
 - GRASSES AND WILDFLOWER MEADOW - REFER TO DRAWING W257-LDA-DD-XX-DR-LS-94-6022
 - CLIMBING PLANTS - REFER TO DRAWING W257-LDA-DD-XX-DR-LS-94-6081
 - WATERSIDE HERBACEOUS PLANTING - REFER TO DRAWING W257-LDA-DD-XX-DR-LS-94-6015
 - COMMUNITY RAISED PLANTING BEDS - REFER TO DRAWING W257-LDA-DD-XX-DR-LS-94-6014
 - HEDGING - REFER TO DRAWING W257-LDA-DD-XX-DR-LS-94-6011
 - CLIMBING PLANTS TO SMOKE EXTRACT HOUSING
 - PLANTING BED BENEATH CLIMBING PLANTS TO SMOKE EXTRACT HOUSING
 - GRASS MAT SAFETY SURFACING BENEATH PLAY EQUIPMENT

READ THIS FIRST

Note for Contractors
This drawing should be considered along with the risk information contained in the CDM Pre Construction Information. This information will include details of the SIGNIFICANT risks which LDA Design has identified which may arise from constructing their designs shown on this drawing. A Competent Contractor should be aware of the typical risks associated with doing this work.

Note for Workers
DO NOT START YOUR WORK unless you know the Risks and Controls relating to the work on this drawing (including SAFE SEQUENCES OF WORK and EQUIPMENT).

Do not issue copies of parts of this drawing without the above Note for Workers (unless you are sure that the Workers can undertake the work safely).

C3	VE Updates	AH	03/02/23
C2	Issued for Construction	AH	17/07/20
C1	Issued for Construction	AH	17/04/20
P3	Issued for Tender	AH	13/03/20
P2	Issued for Tender	AH	14/02/20
P1	Issued for Part 2	AH	18/12/19
REV.	DESCRIPTION	ATP	DATE

LDA DESIGN

PROJECT TITLE
CLARENDON ROAD PHASE 3

DRAWING TITLE
Softworks General Arrangement Plan
Sheet 2 of 3

ISSUED BY	London	T: 020 7467 1470	
DATE	SEP 19	DRAWN	AN
SCALE@A1	1:100	CHECKED	JT
STATUS	Tender	APPROVED	AH

DWG. NO W257-LDA-DD-XX-DR-LS-94-4004

No dimensions are to be scaled from this drawing.
All dimensions are to be checked on site.
Area measurements for indicative purposes only.
© LDA Design Consulting Ltd. Quality Assured to BS EN ISO 9001:2015
Sources: Ordnance Survey