


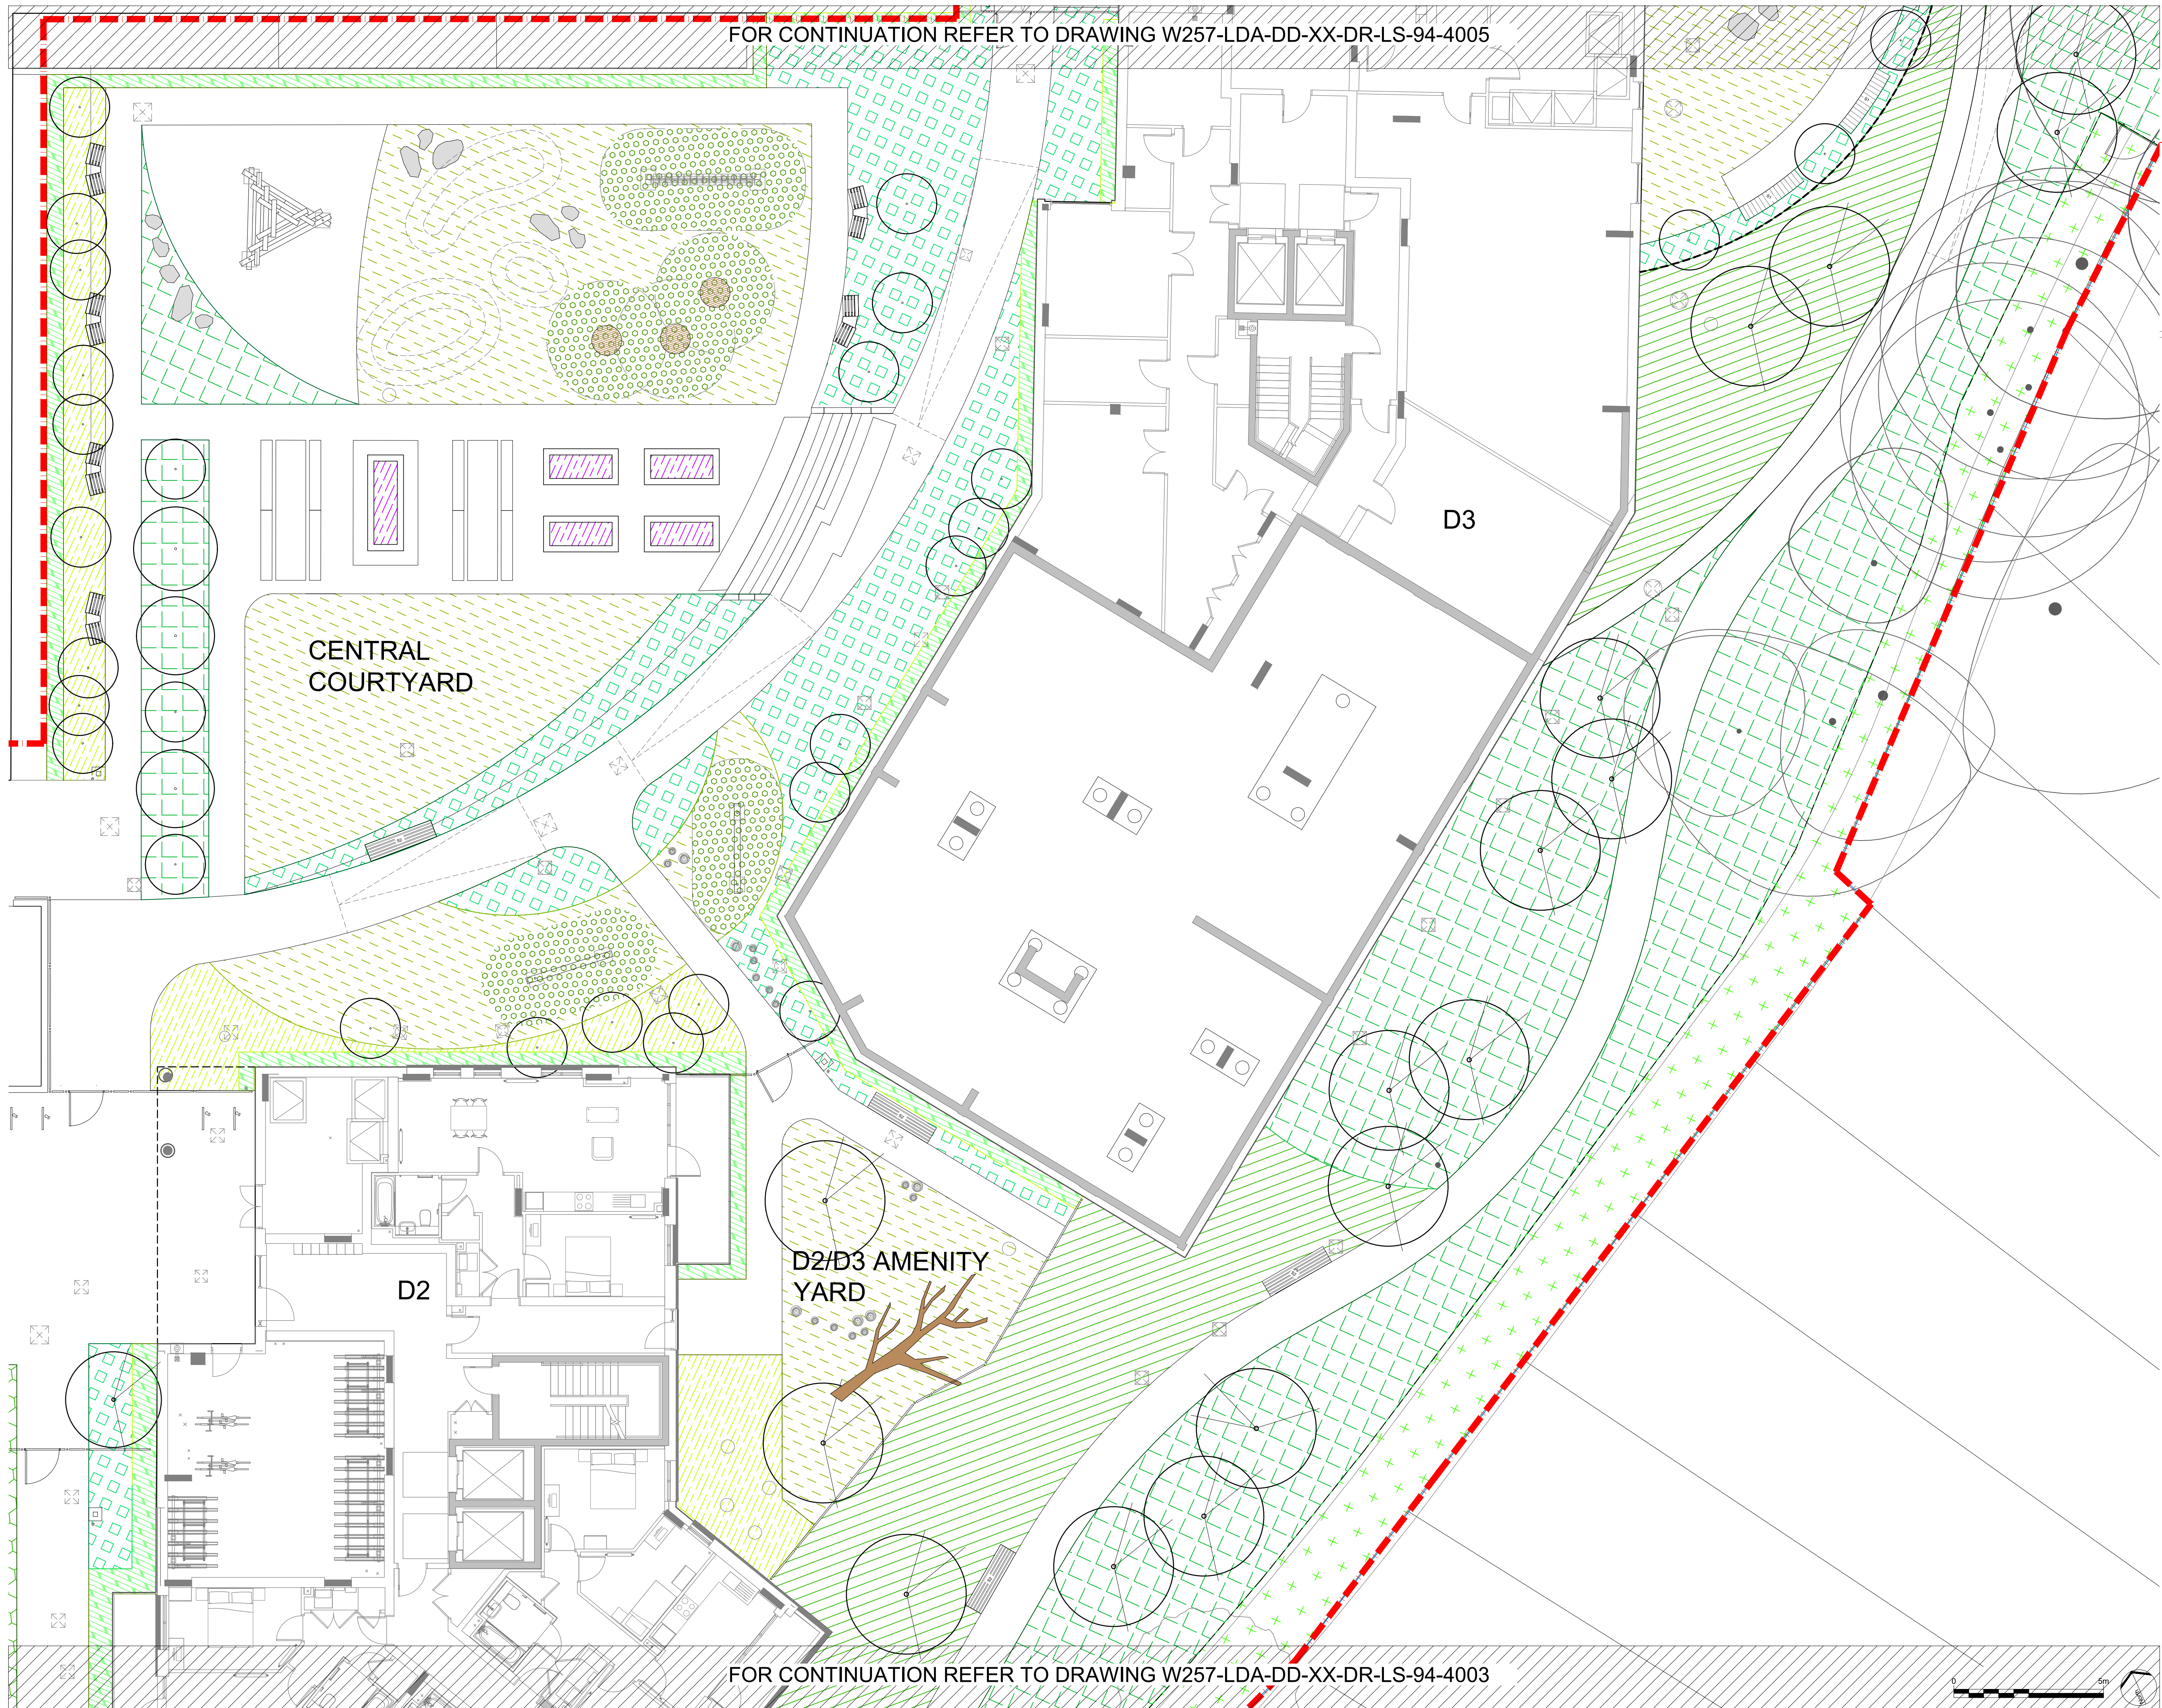

•) EXISTING TREES/VEGETATION RETAINED

PROPOSED: LARGE/MEDIUM TREES

 MEDIUM/SMALL TREES

RAIN GARDEN - REFER TO DRAWING
W257-LDA-0D-XX-DR-LS-94-6013

SHADEY HERBACEOUS PLANTING

SUNNY HERBACEOUS PLANTING MIX - REFER TO DRAWING W067 L0A DD VV DR L9 01 6012

AMENITY LAWN - REFER TO DRAWING
 10/14/2014 10:14:20 AM

NATIVE THORNY SHRUB MDX - REFER TO DRAWING

 SHADY WOODLAND PLANTING MIX - REFER TO DP

GRASSES AND WILDFLOWER MEADOW - REFER

CLIMBING PLANTS - REFER TO DRAWING

WATERSIDE HERBACEOUS PLANTING - REFER TO

COMMUNITY RAISED PLANTING BEDS - REFER TO

 HEDGING - REFER TO DRAWING

CLIMBING PLANTS TO SMOKE EXTRACT HOUSING

PLANTING BED BENEATH CLIMBING PLANTS TO S

 GRASS MAT SAFETY SURFACING BENEATH PLAY

 1. ☐

READ THIS FIRST

Note for Contractors

This drawing should be considered along with the risk information contained in the CDM Pre Construction Information. This information will include details of the SIGNIFICANT risks which LDA Design has identified which may arise from constructing their designs shown on this drawing. A Competent Contractor should be aware of the typical risks associated with doing this work.

 Note for Workers

DO NOT START YOUR WORK unless you know the Risks and Controls relating to the work on this drawing (including SAFE SEQUENCES OF WORK and EQUIPMENT).

 Do not issue copies of parts of this drawing without the above Note for Workers (unless you are sure that the Workers can undertake the work safely).

C3	VE Updates	AH	03/02/23
C2	Issued for Construction	AH	17/07/20
C1	Issued for Construction	AH	17/04/20
P3	Issued for Tender	AH	13/03/20
P2	Issued for Tender	AH	14/02/20
P1	Issued for Part 2	AH	18/12/19
REV.	DESCRIPTION	APP.	DATE

LDÅ DESIGN

PROJECT TITLE
CLARENDON ROAD PHASE 3

DRAWING TITLE
Softworks General Arrangement Plan
Sheet 2 of 3

ISSUED BY	London	T: 020 7467 1470
DATE	SEP 19	DRAWN
SCALE@A1	1:100	CHECKED
STATUS	Tender	APPROVED

DWG. NO W257-LDA-DD-XX-DR-LS-94-4004

No dimensions are to be scaled from this drawing.
All dimensions are to be checked on site.
Area measurements for indicative purposes only.

Sources: Ordnance Survey