
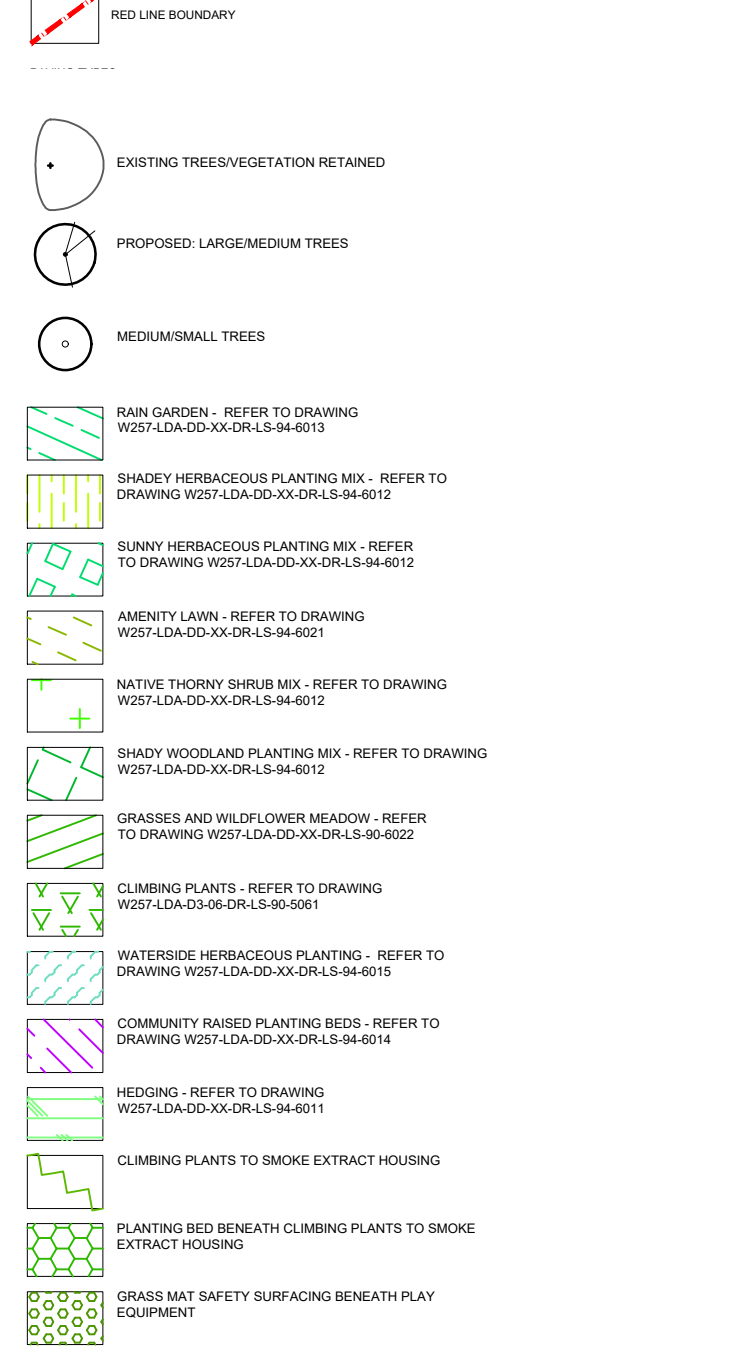
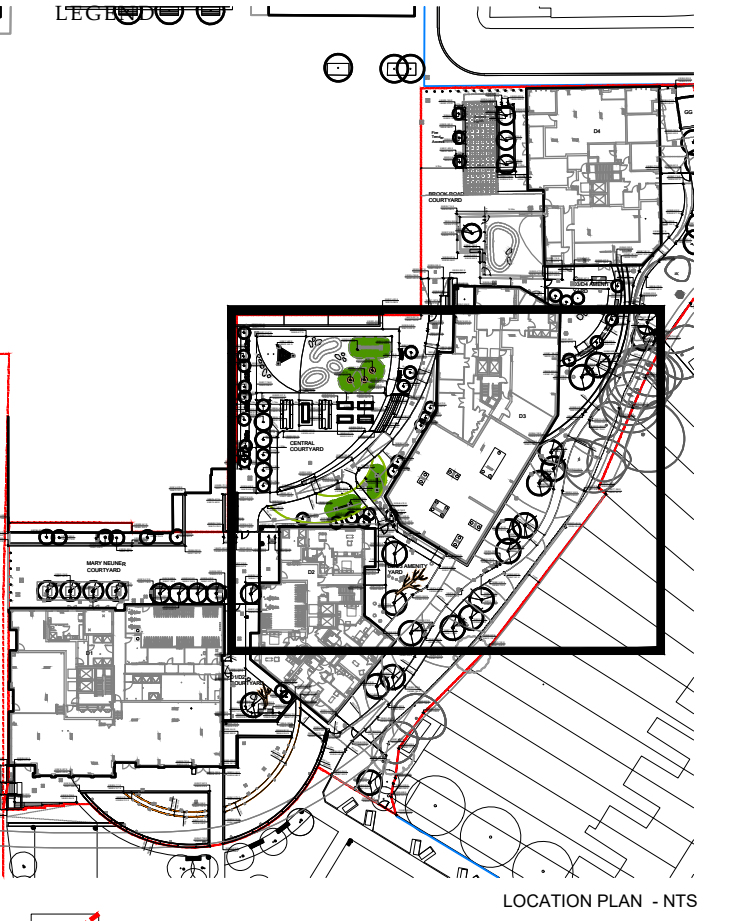


X:\051025 CLARENDON PHASE 3\TCD\DRAWINGS\CONSTRUCTION\W257-LDA-DD-XX-DR-LS-94-4042.DWG

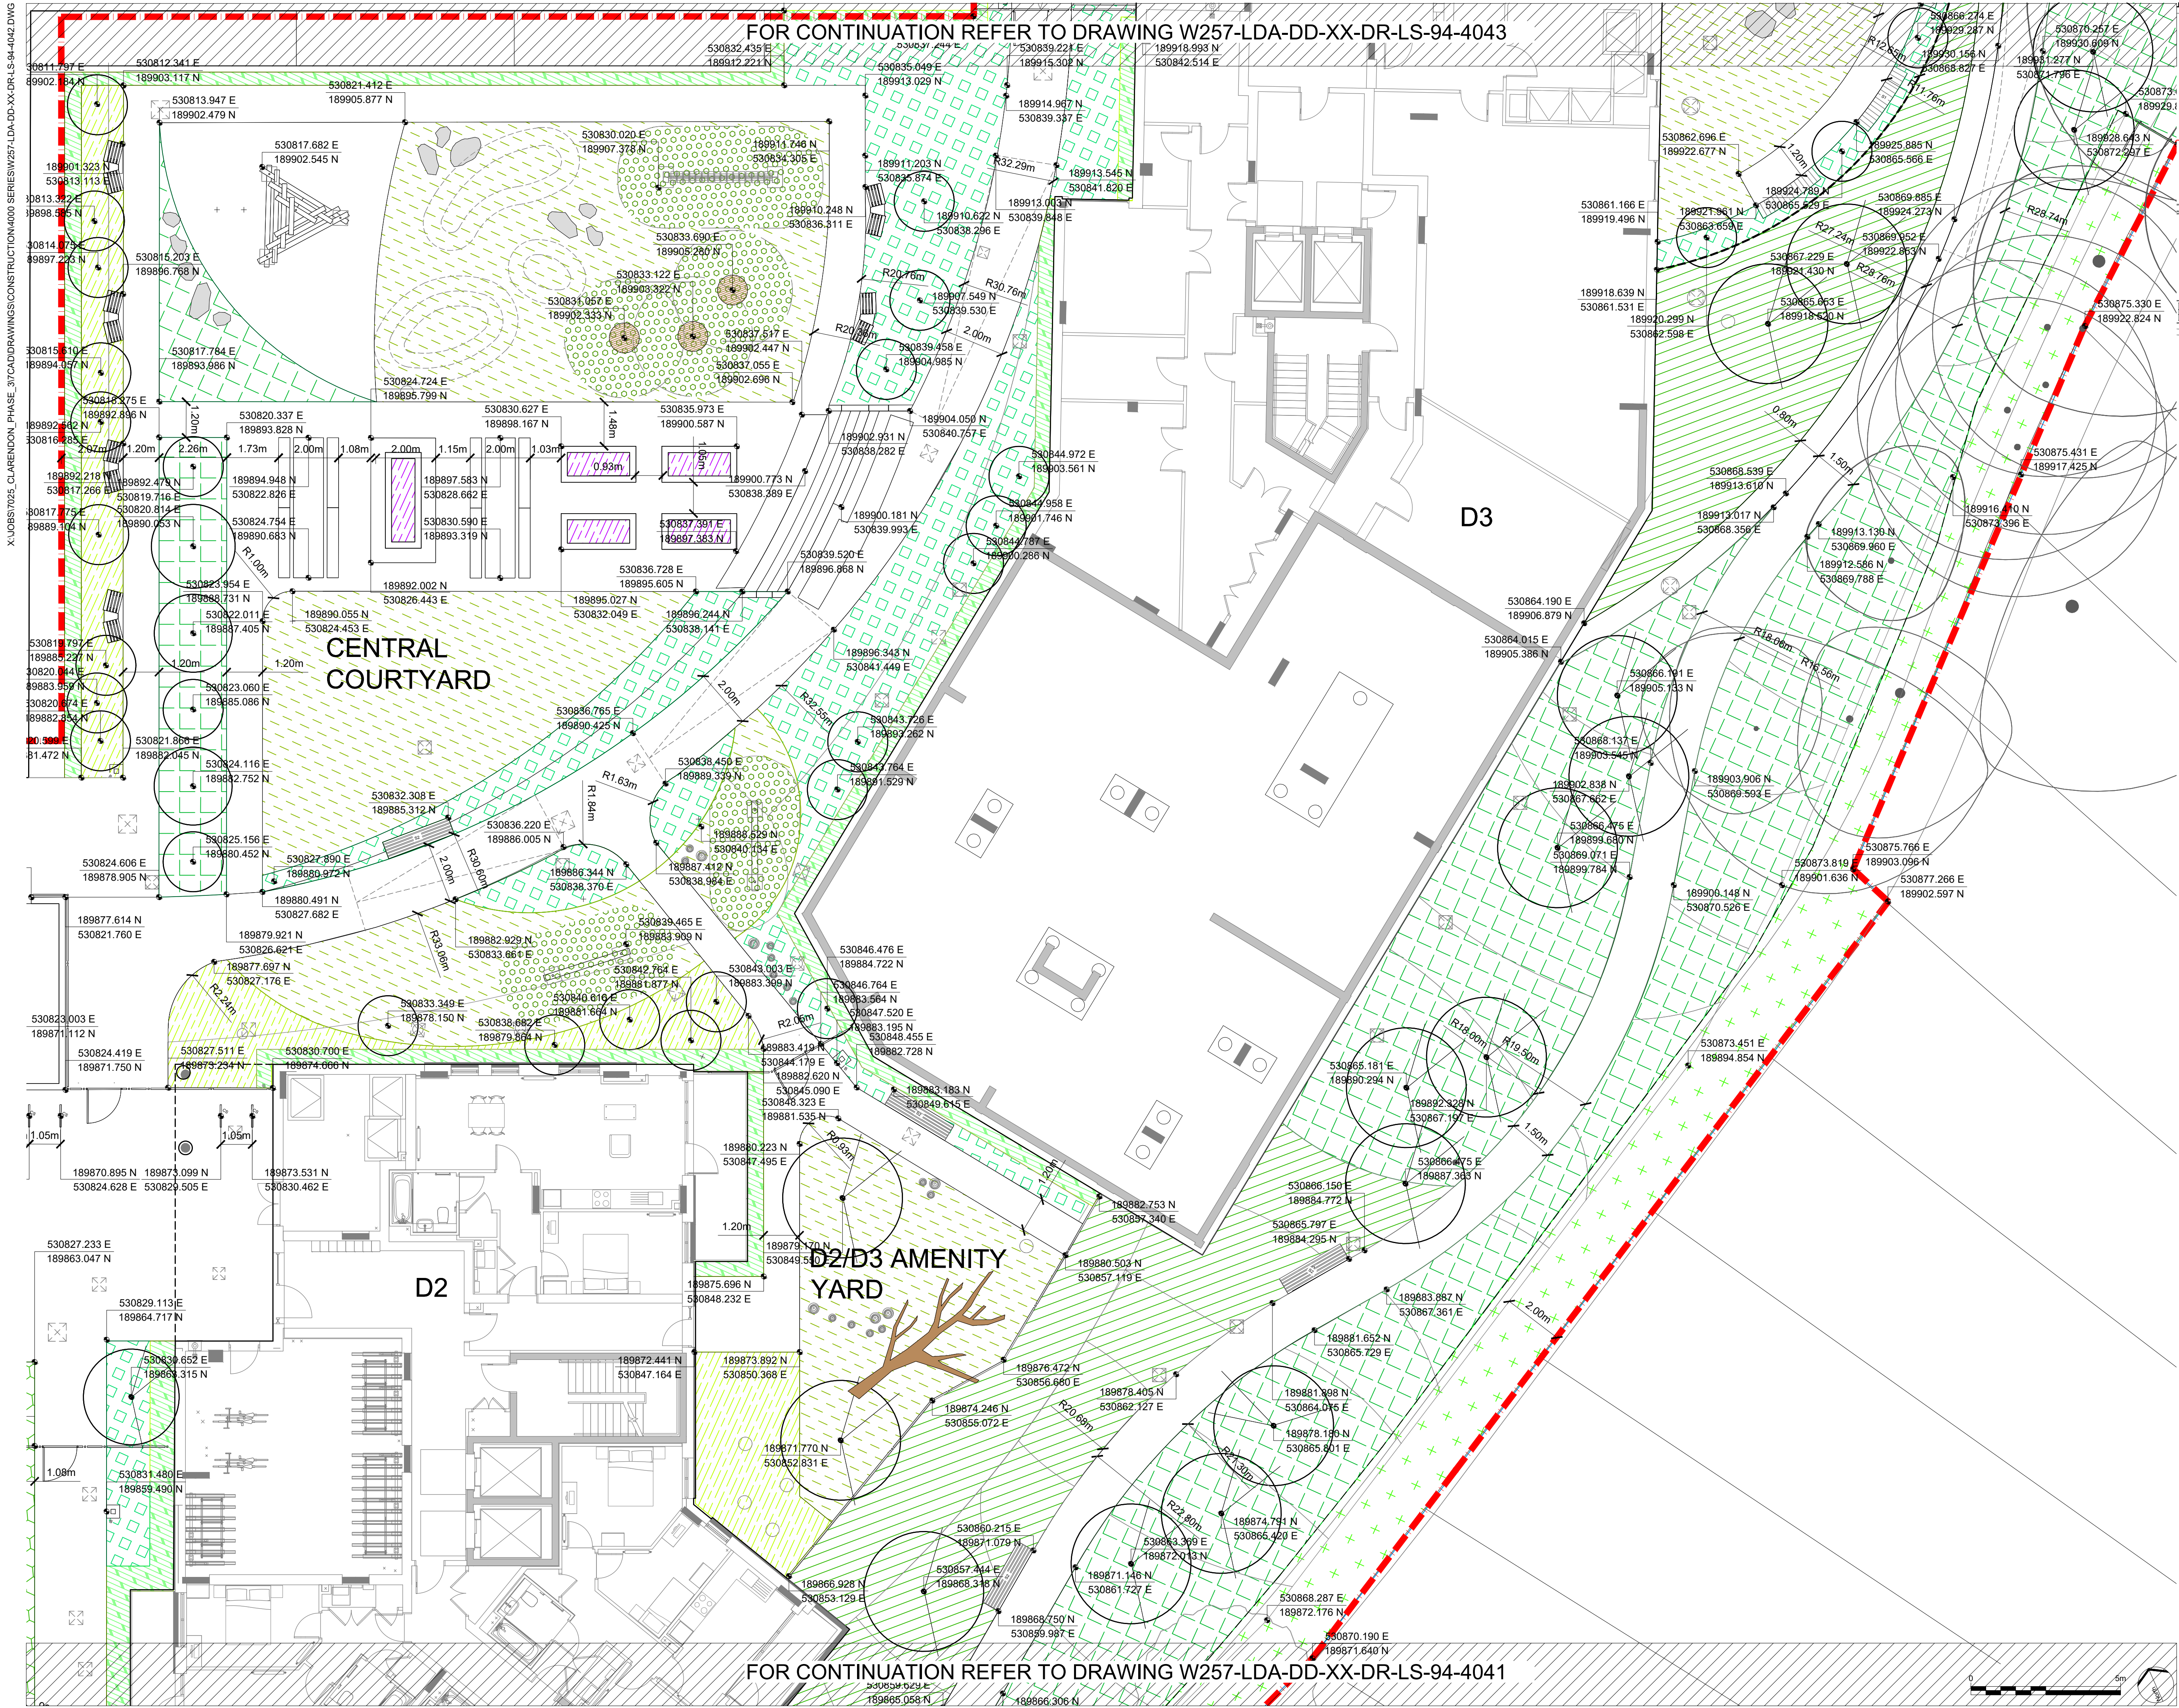

READ THIS FIRST

Note for Contractors
This drawing should be considered along with the risk information contained in the CDM Pre Construction Information. This information will include details of the SIGNIFICANT risks which LDA Design has identified which may arise from constructing their designs shown on this drawing. A Competent Contractor should be aware of the typical risks associated with doing this work.

Note for Workers
DO NOT START YOUR WORK unless you know the Risks and Controls relating to the work on this drawing (including SAFE SEQUENCES OF WORK and EQUIPMENT).

Do not issue copies of parts of this drawing without the above Note for Workers (unless you are sure that the Workers can undertake the work safely).

C3	VE Updates	AH	03/02/23
C2	Issued for Construction	AH	17/07/20
C1	Issued for Construction	AH	23/04/20
REV.	DESCRIPTION	AH	DATE

LDA DESIGN

PROJECT TITLE
CLARENDON ROAD PHASE 3

DRAWING TITLE
Softworks Setting Out
Sheet 2 of 3

ISSUED BY	London	T: 020 7467 1470	
DATE	APR 20	DRAWN	AN
SCALE@A1	1:100	CHECKED	JT
STATUS	Construction	APPROVED	AH

DWG. NO W257-LDA-DD-XX-DR-LS-94-4042

No dimensions are to be scaled from this drawing.
All dimensions are to be checked on site.
Area measurements for indicative purposes only.

© LDA Design Consulting Ltd. Quality Assured to BS EN ISO 9001:2015
Sources: Ordnance Survey