


X:\JOBS\1025_CLARENDON_PHASE_3\TCD\DRAWINGS\CONSTRUCTION\3000_SERIES\W257-LDA-DD-XX-DR-LS-90-3006.DWG

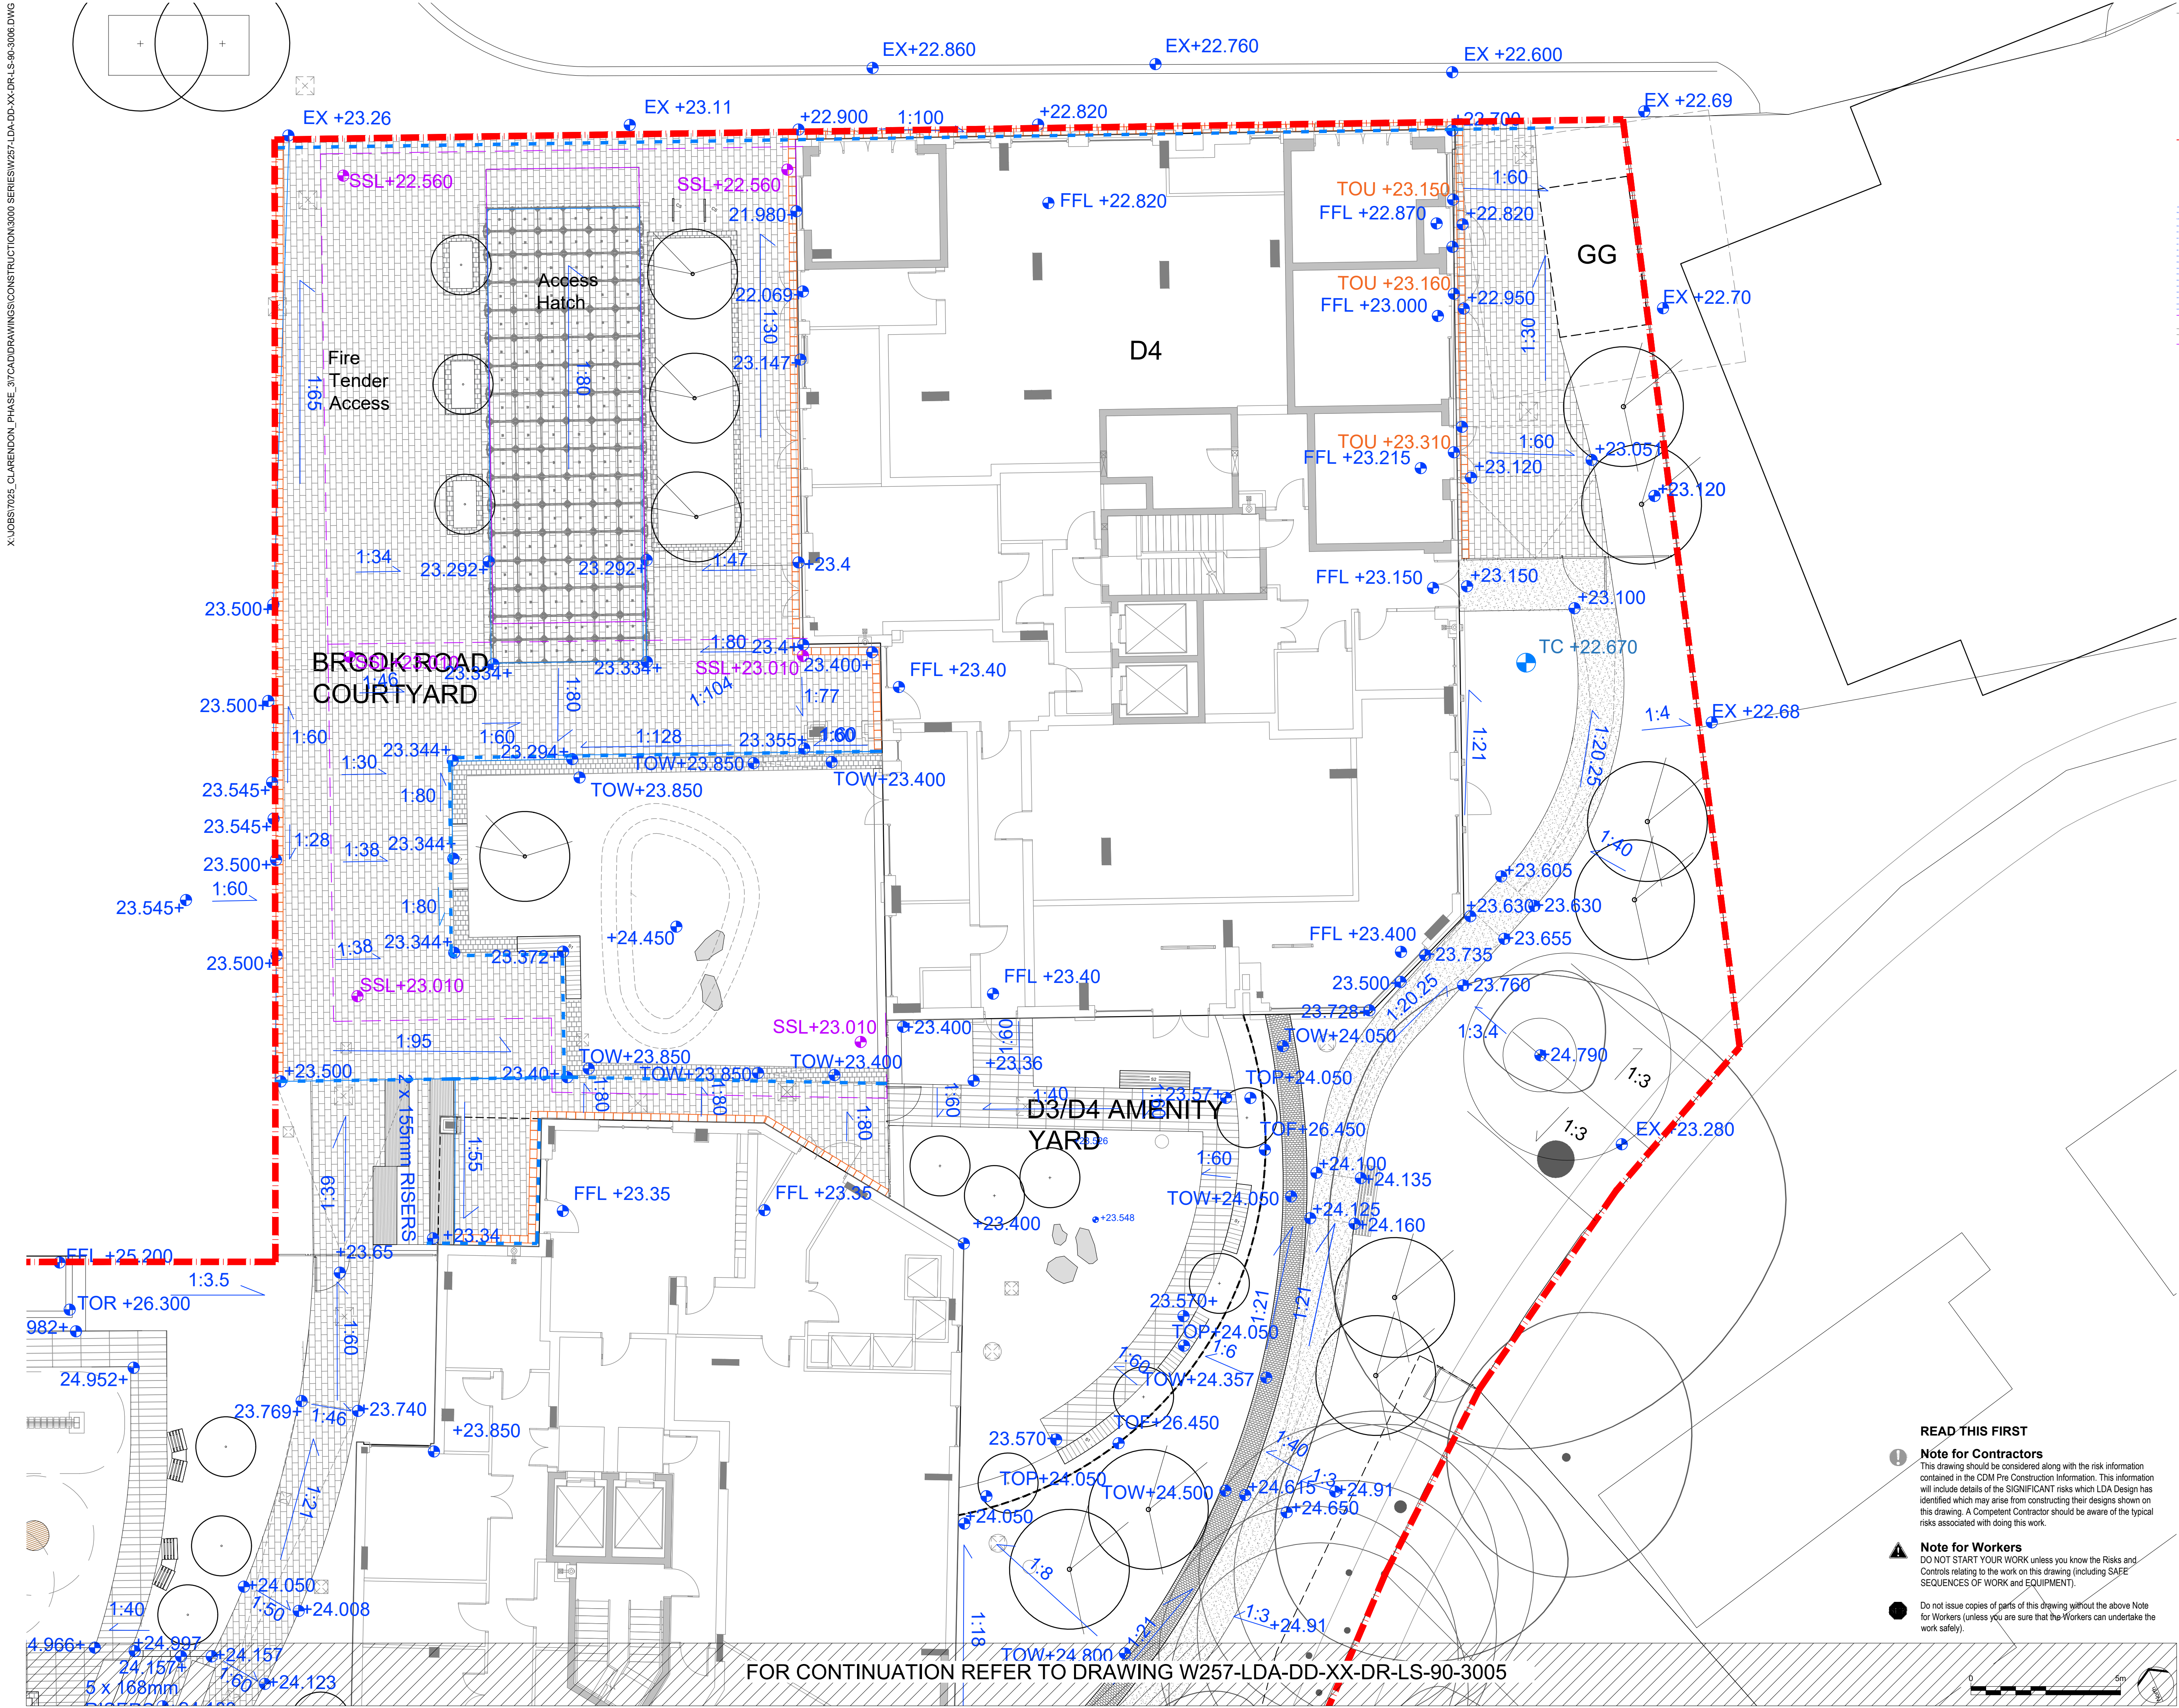

LEGEND

RED LINE BOUNDARY

PAVING TYPES

- PAVING TYPE 01 - MARSHALL'S TESULA CONCRETE PAVERS OR SIMILAR APPROVED. REFER TO DRAWING W257-LDA-DD-XX-DR-LS-90-0001
- PAVING TYPE 01 - MARSHALL'S TESULA CONCRETE PAVERS IN QUARTER COURSE ALONG FACADE EDGES
- PAVING TYPE 02 - SANDSTONE PAVING TO PRIVATE COURTYARDS. REFER TO DRAWING W257-LDA-DD-XX-DR-LS-90-0002
- PAVING TYPE 03 - COLOURED ADHESAL TO MOBILE WALK. REFER TO DRAWING W257-LDA-DD-XX-DR-LS-90-0003
- PAVING TYPE 04 - TIMBER DECK TO D1 CARP. REFER TO DRAWING W257-LDA-DD-XX-DR-LS-90-0004
- PAVING TYPE 05 - COLOURFUL TACTILE PAVING. REFER TO DRAWING W257-LDA-DD-XX-DR-LS-90-0005
- PAVING TYPE 06 - CONSERVATION CONCRETE PAVERS ON ROOFTOPS AND SIMILAR APPROVED TO D3 ROOF
- PAVING TYPE 07 - PLAY BARK SAFETY SURFACE UNDER PLAY EQUIPMENT
- PAVING TYPE 08 - SELF BINDING GRAVEL UNDER SEATS IN SOFT
- PAVING TYPE 09 - SANDSTONE PAVING ON PEDESTALS TO D3 ROOF TERRACE. REFER TO DRAWING W257-LDA-DD-XX-DR-LS-90-0007
- PAVING TYPE 10 - GRAVEL TO D3 ROOF TERRACE
- PRECAST CONCRETE STEP UNIT TO GASHOLDER WATER FEATURE
- MEMBER PAINTED WITH SEALANT. REFER TO SPEC CLAUSE L37310A

FURNITURE TYPES

- BRICK PLANTER WALL: BACKWORK TO MATCH ARCHITECTURAL FACADE. REFER TO DRAWING W257-LDA-DD-XX-DR-LS-90-0001
- W257-LDA-DD-XX-DR-LS-90-0002
- W257-LDA-DD-XX-DR-LS-90-0003
- BRICK INTEGRATED INTO PLANTER. REFER TO DRAWING W257-LDA-DD-XX-DR-LS-90-0004
- ROUGH AND READY LOVE SEAT BY STREETLIFE OR EQUAL AND APPROVED. REFER TO DRAWING W257-LDA-DD-XX-DR-LS-90-0005
- GRASS ST1 CYCLE STANES OR EQUAL AND APPROVED. REFER TO DRAWING W257-LDA-DD-XX-DR-LS-90-0006
- RECREATIONAL PLAY, JUMPING LOGS AND PLAY BOLLERS. REFER TO DRAWING W257-LDA-DD-XX-DR-LS-90-0007
- PAULINA LOG PLAY EQUIPMENT. REFER TO DRAWING W257-LDA-DD-XX-DR-LS-90-0008
- BALANCING BLOCKS AND LOGS BY TIMBERPLAY OR EQUAL AND APPROVED. REFER TO DRAWING W257-LDA-DD-XX-DR-LS-90-0009
- JUMPING DISCS BY TIMBERPLAY OR EQUAL AND APPROVED. REFER TO DRAWING W257-LDA-DD-XX-DR-LS-90-0010
- TIMBER CLIMBING FRAME BY TIMBERPLAY OR EQUAL AND APPROVED. REFER TO DRAWING W257-LDA-DD-XX-DR-LS-90-0011
- PROPOSED MESH FENCE TO MOBILE WALK BY ZAHN OR EQUAL AND APPROVED. REFER TO DRAWING W257-LDA-DD-XX-DR-LS-90-0012
- GAS HOLDER WALL, PART OF SECTION IN WORK. REFER TO DRAWING W257-LDA-DD-XX-DR-LS-90-0013
- RAISED PLANTER BENCH. REFER TO DRAWING W257-LDA-DD-XX-DR-LS-90-0014
- PICNIC TABLE AND BENCHES BY STREETLIFE OR EQUAL AND APPROVED. REFER TO DRAWING W257-LDA-DD-XX-DR-LS-90-0015
- RAISED COMUNITY PLANTERS. REFER TO DRAWING W257-LDA-DD-XX-DR-LS-90-0016
- TIMBER HORIZONTAL NET BY TIMBERPLAY OR EQUAL AND APPROVED.
- D3 ROOF METAL GATE TO MATCH HEIGHT OF ADJACENT BUILDING
- RECESSED COVERS

LOCATION PLAN - NTS

DATE: 03/02/23
AH: 11/02/22
12/11/21
02/07/21
17/07/20
17/04/20
DATE

VE Updates
Tegula added to key, slot drain added
Levels added
Issued for Construction
Issued for Construction
Issued for Construction
Issued for Construction

REV. DESCRIPTION

LD&A DESIGN

PROJECT TITLE
CLARENDON ROAD PHASE 3

DRAWING TITLE
Hardworks General Arrangement Plan
Sheet 3 of 3

ISSUED BY: London
DATE: SEP 19
SCALE: A1
STATUS: Construction

T: 020 7467 1470
DRAWN: AN
CHECKED: JT
APPROVED: AH

DWG. NO W257-LDA-DD-XX-DR-LS-90-3006

No dimensions are to be scaled from this drawing. All dimensions are to be checked on site. Area measurements for indicative purposes only.

© LDA Design Consulting Ltd. Quality Assured to BS EN ISO 9001:2015

Sources: Ordnance Survey