
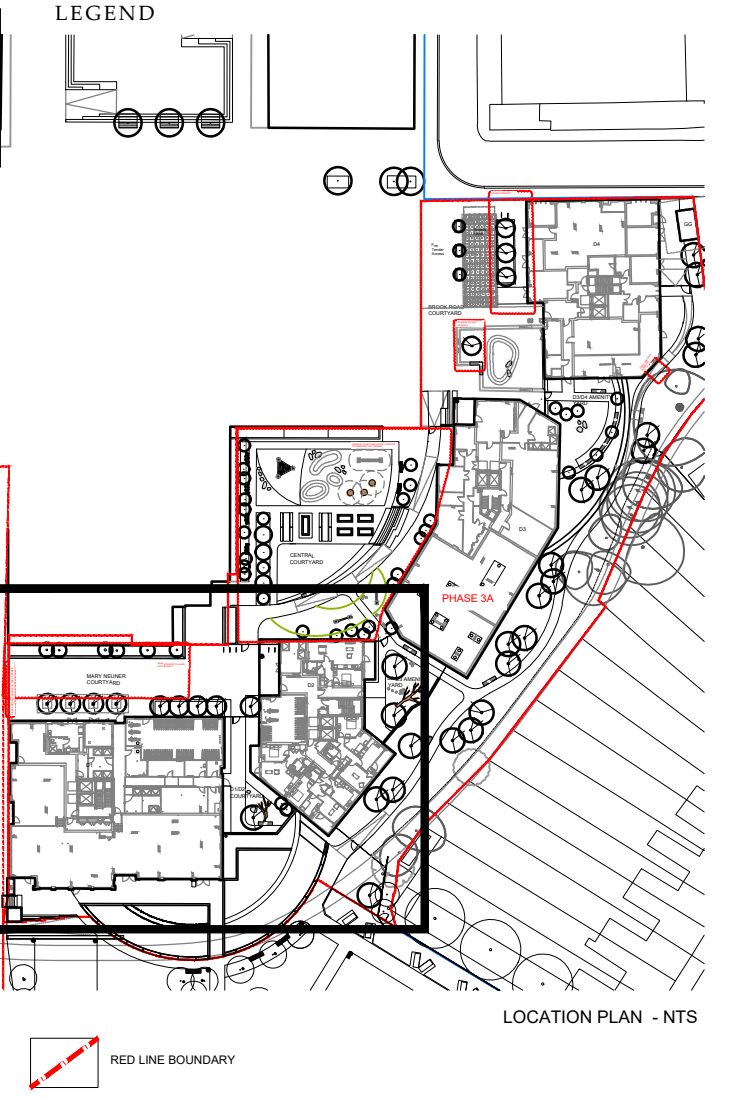


X:\LOBS\025_CLARENDON_PHASE_3\TCD\DRAWINGS\CONSTRUCTION\3000_SERIES\W257-LDA-DD-XX-DR-LS-90-3031.DWG

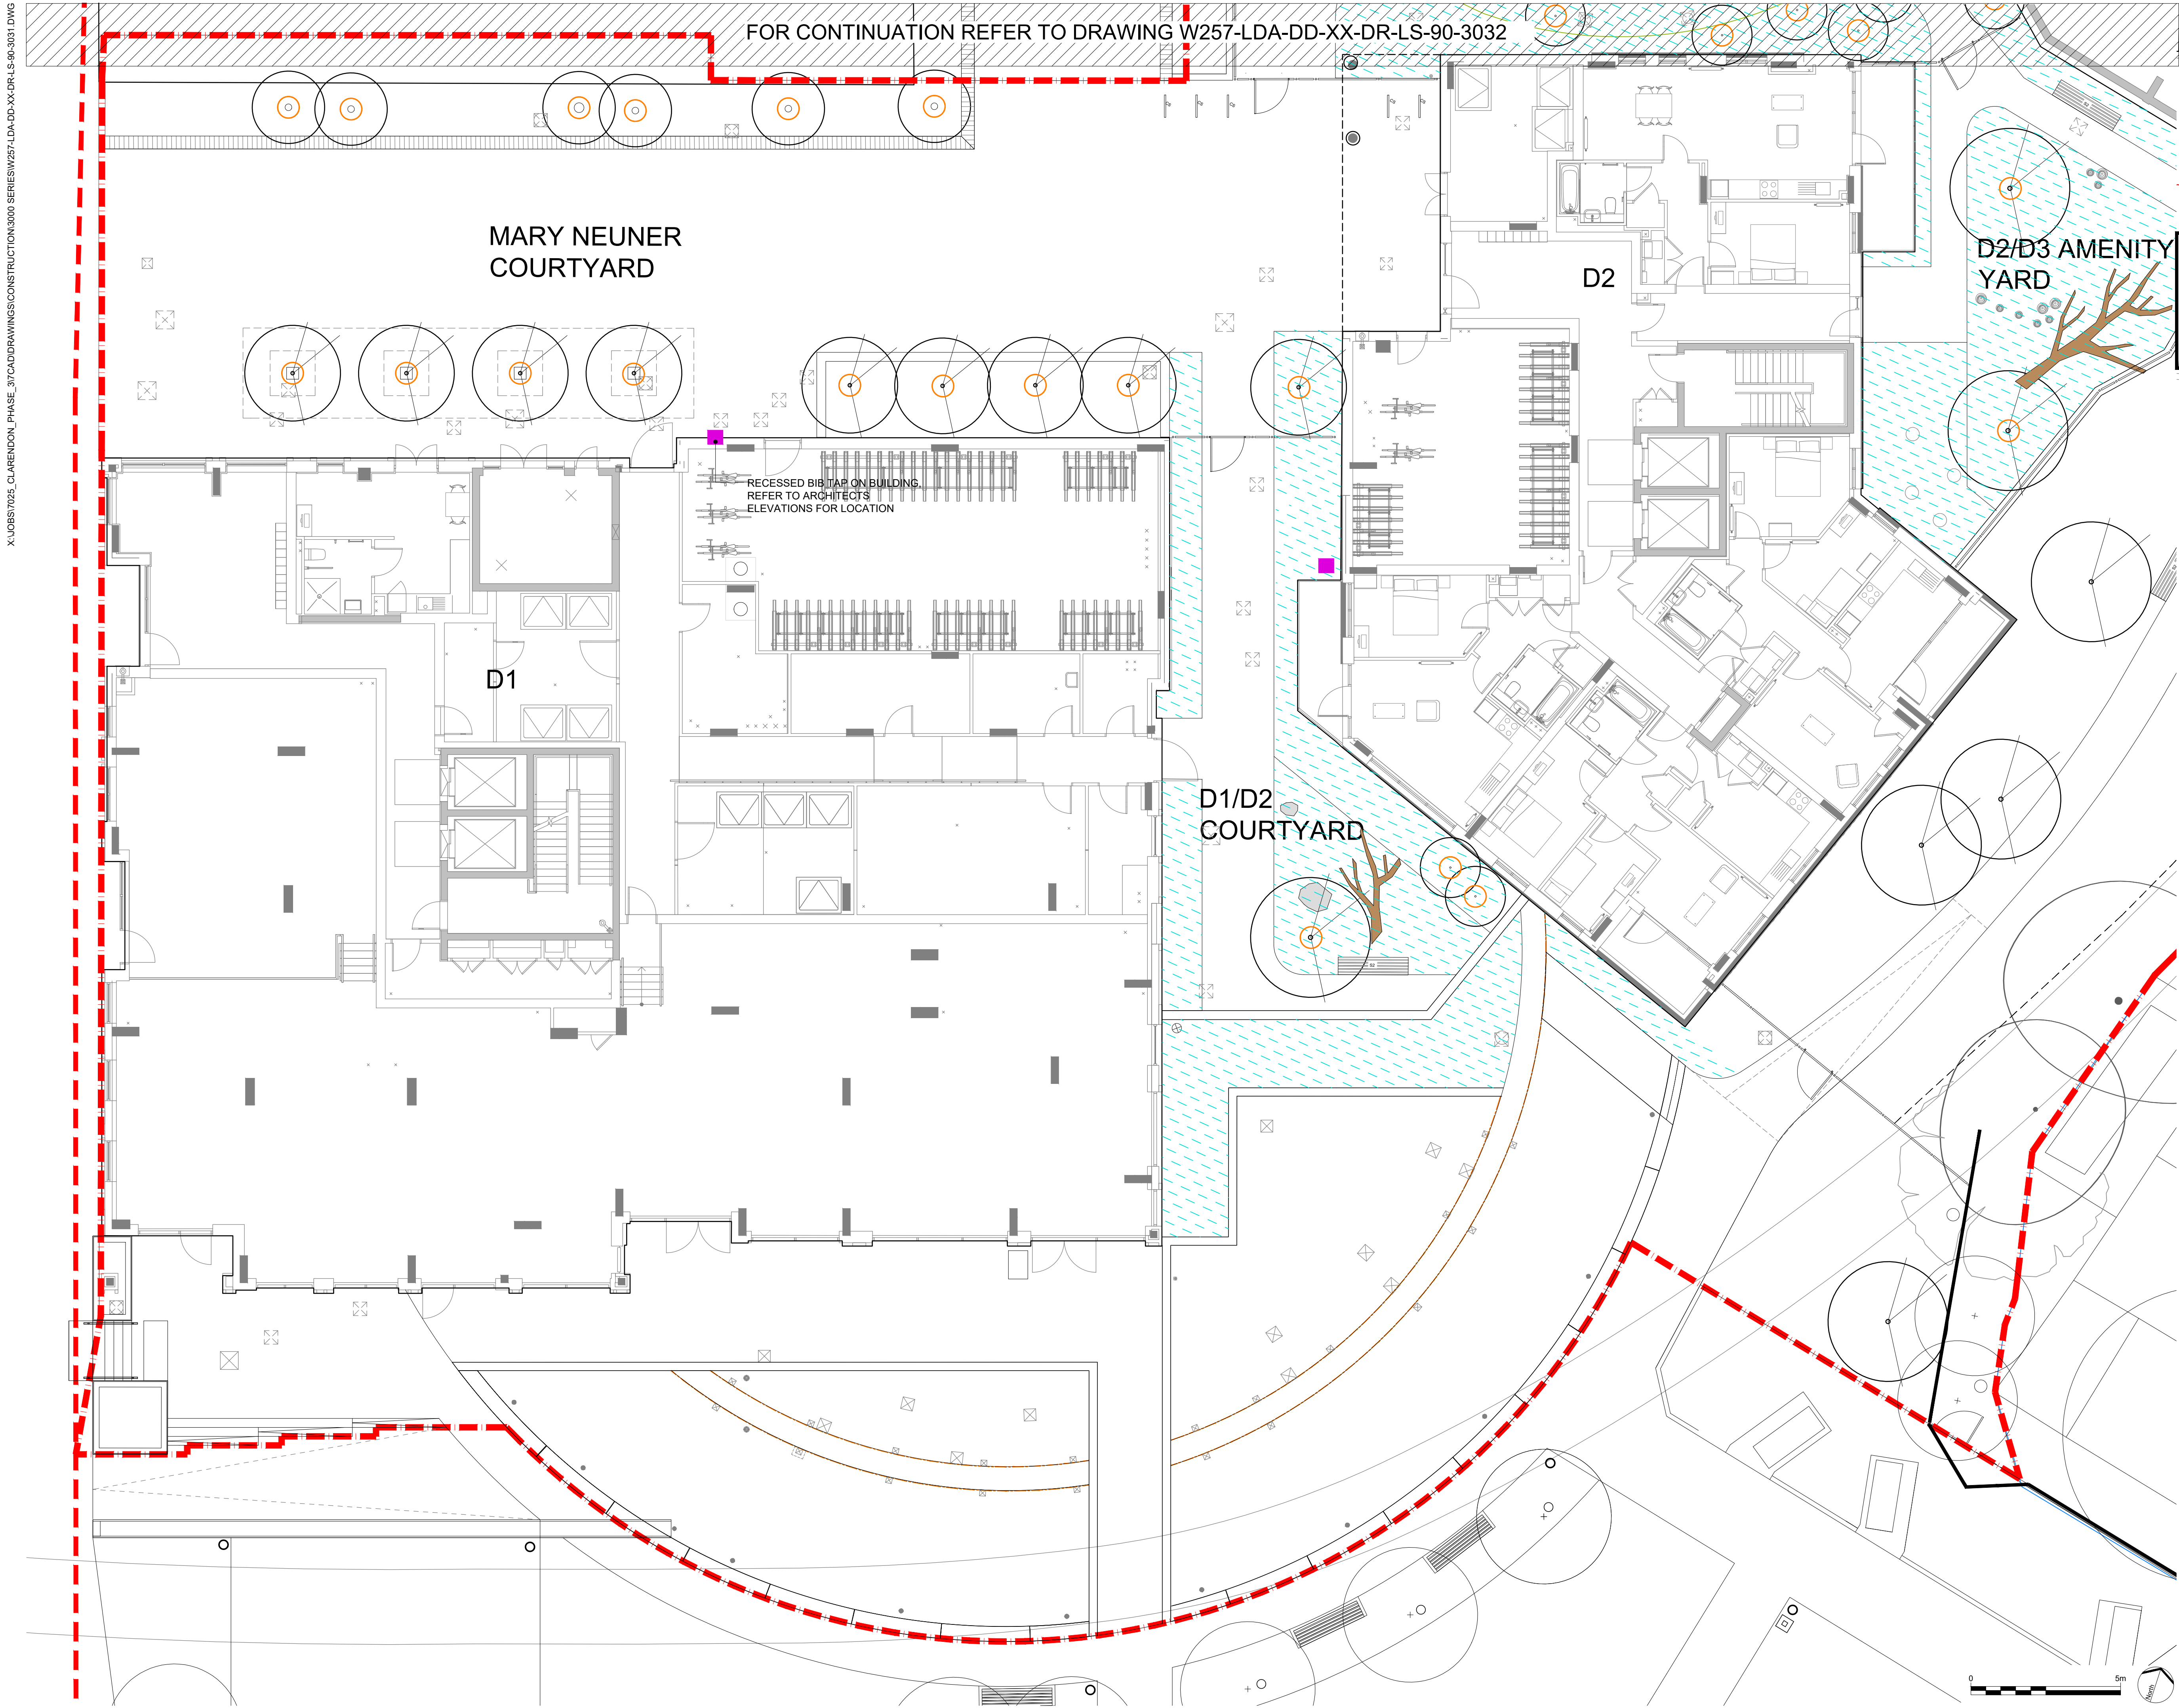

- LEGEND
- RED LINE BOUNDARY
 - IRRIGATION (INDICATIVE ONLY)
 - DROP FEED IRRIGATION
 - TREE COLLAR
 - BIB TAP LOCATION REFER TO MAIN ENGINEER FOR DETAILS AND SPECIFICATION

- READ THIS FIRST**
- Note for Contractors**
This drawing should be considered along with the risk information contained in the CDM Pre Construction Information. This information will include details of the SIGNIFICANT risks which LDA Design has identified which may arise from constructing their designs shown on this drawing. A Competent Contractor should be aware of the typical risks associated with doing this work.
 - Note for Workers**
DO NOT START YOUR WORK unless you know the Risks and Controls relating to the work on this drawing (including SAFE SEQUENCES OF WORK and EQUIPMENT).
 - Do not issue copies of parts of this drawing without the above Note for Workers (unless you are sure that the Workers can undertake the work safely).

C4	VE Updates	AH	03/02/23
C3	Issued for Construction	AH	02/07/21
C2	Issued for Construction	AH	17/07/20
C1	Issued for Construction	AH	17/04/20
P5	Issued for Tender	AH	13/03/20
P4	Issued for Tender	AH	14/02/20
P3	Issued for coordination	AH	08/01/20
P2	Issued for Part 2	AH	18/12/19
P1	Issued for Coordination	AH	05/11/19
REV.	DESCRIPTION	ATP	DATE

LDA DESIGN

PROJECT TITLE
CLARENDON ROAD PHASE 3

DRAWING TITLE
Indicative Irrigation Plan (Design intent only)
Sheet 1 of 3

ISSUED BY	London	T: 020 7467 1470
DATE	SEP 19	DRAWN AN
SCALE	A1	CHECKED JT
STATUS	Tender	APPROVED AH

DWG. NO W257-LDA-DD-XX-DR-LS-90-3031

No dimensions are to be scaled from this drawing.
All dimensions are to be checked on site.
Area measurements for indicative purposes only.
© LDA Design Consulting Ltd. Quality Assured to BS EN ISO 9001 : 2015
Sources: Ordnance Survey