



X:\JOBS\025_CLARENDON_PHASE_3\TCD\DRAWINGS\CONSTRUCTION\3000_SERIES\W257-LDA-DD-XX-DR-LS-90-3022.DWG

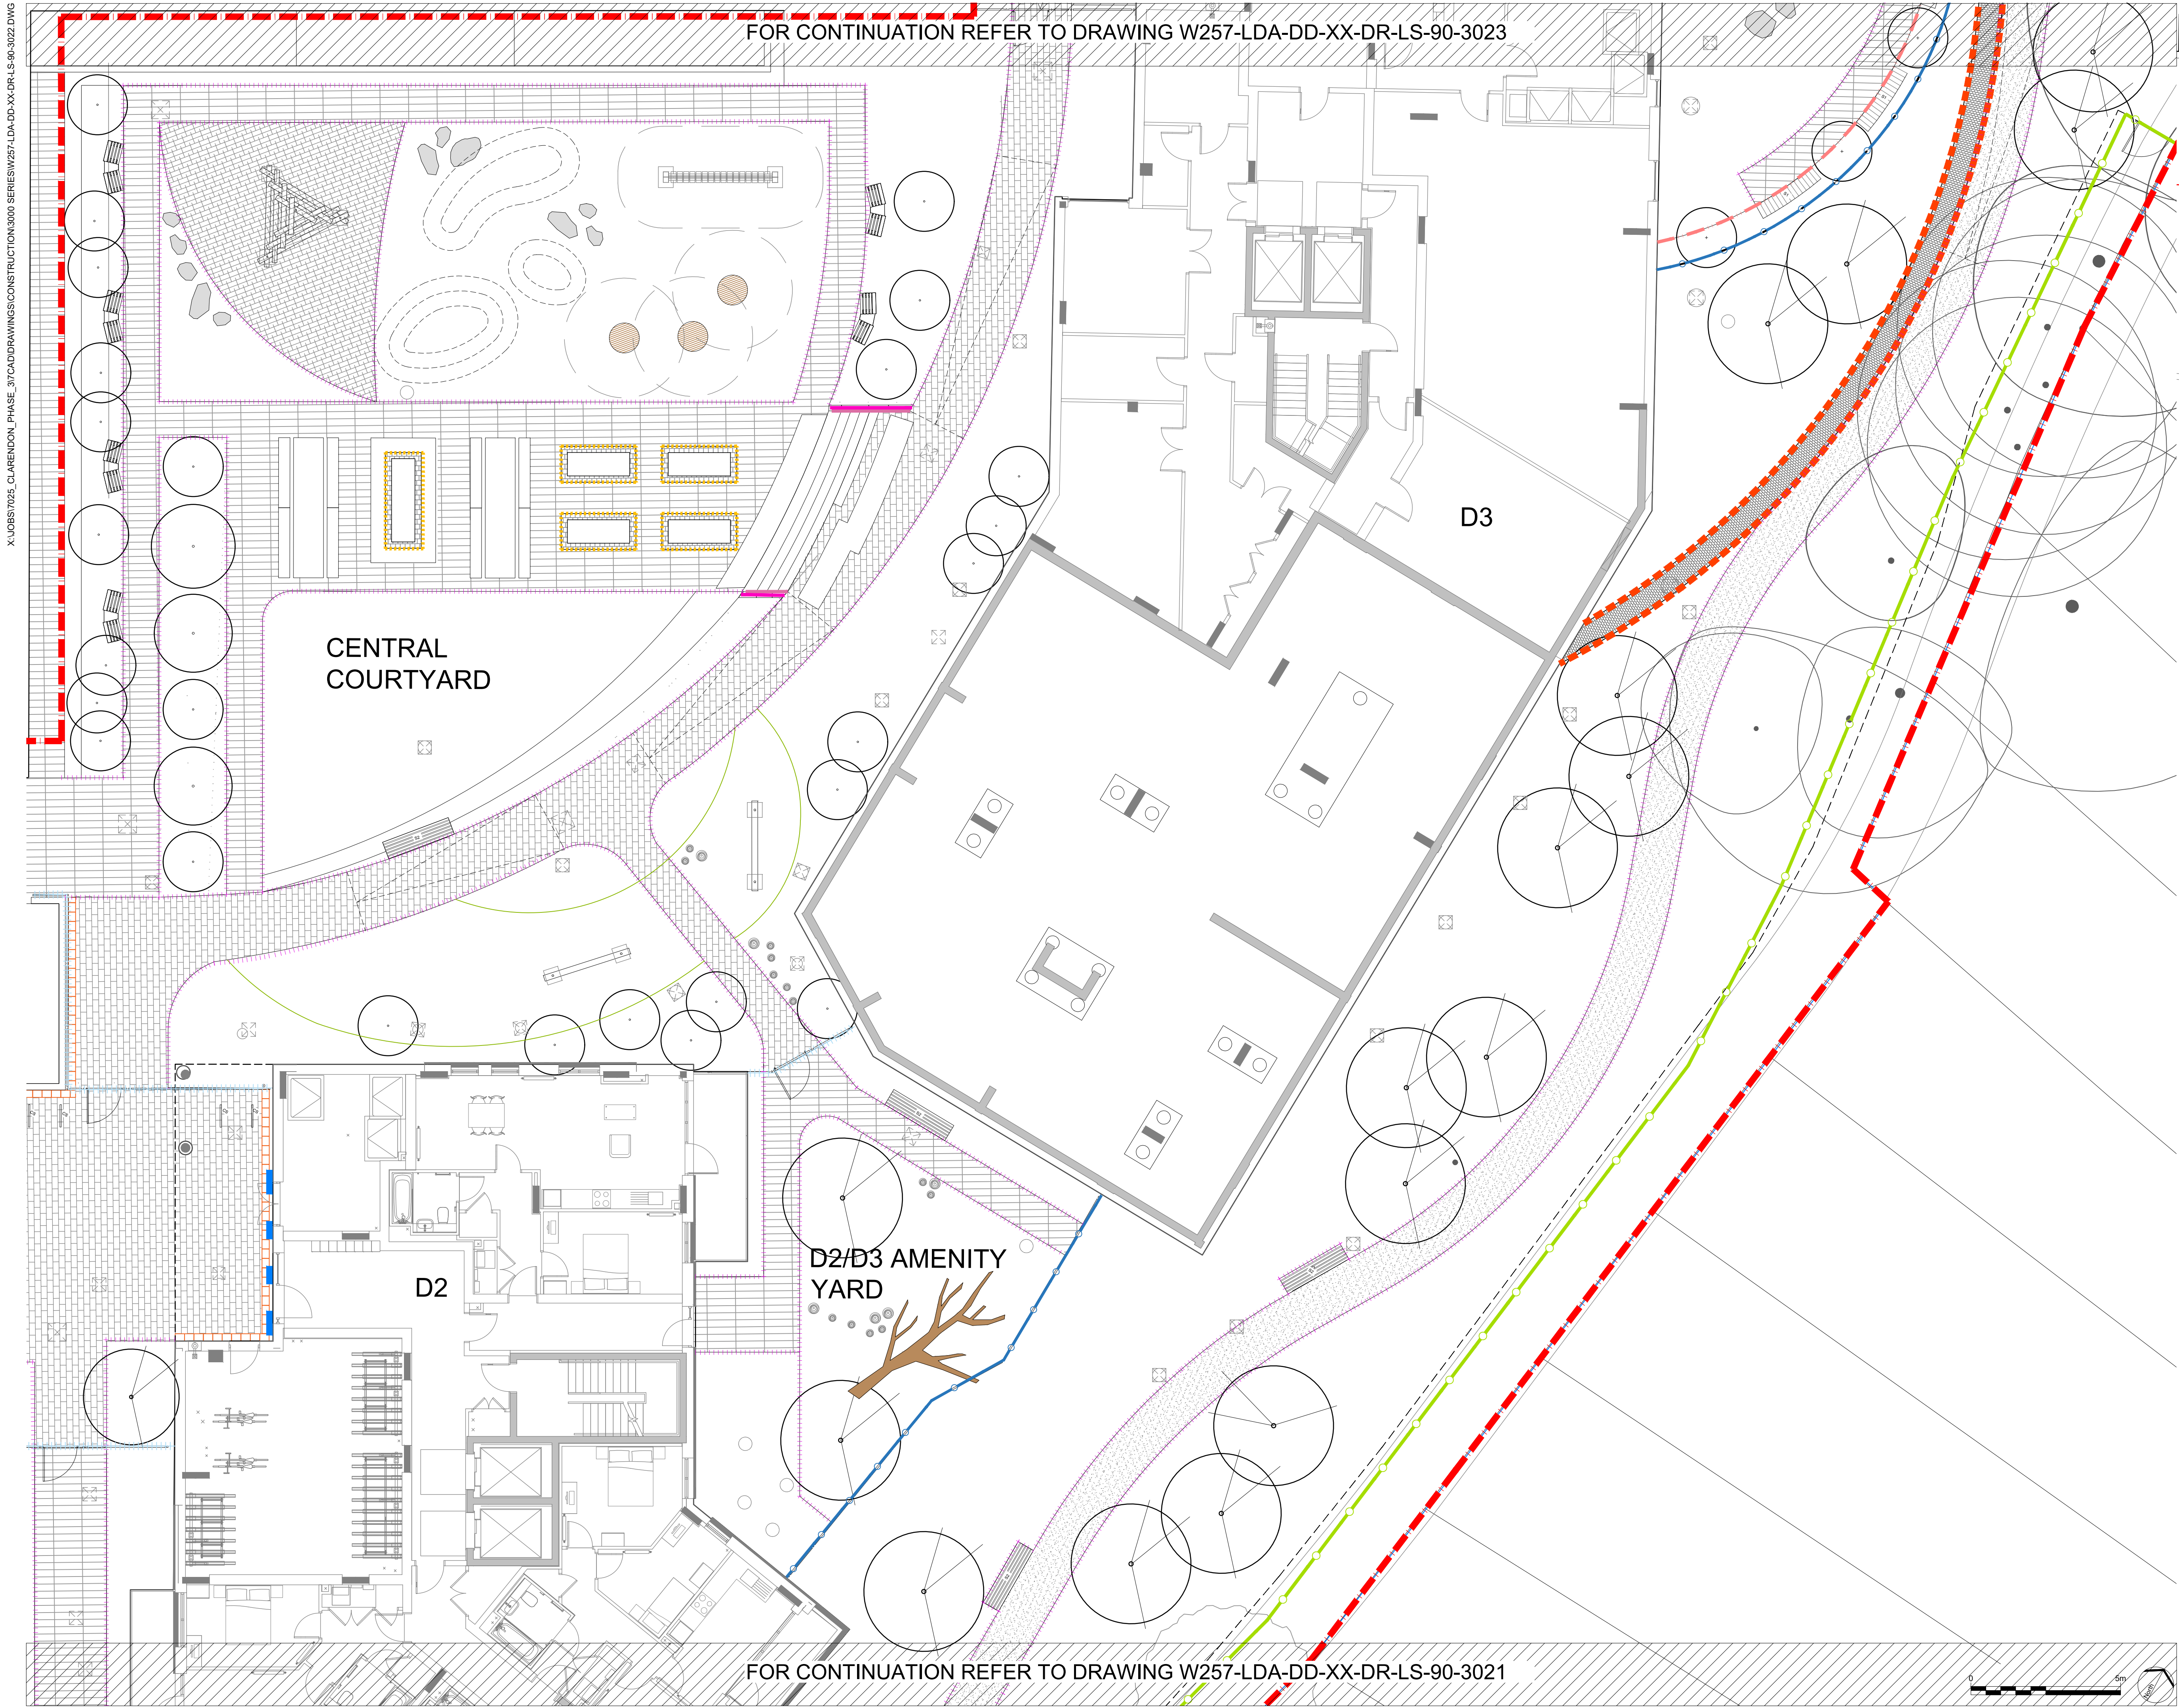

FOR CONTINUATION REFER TO DRAWING W257-LDA-DD-XX-DR-LS-90-3023

FOR CONTINUATION REFER TO DRAWING W257-LDA-DD-XX-DR-LS-90-3021

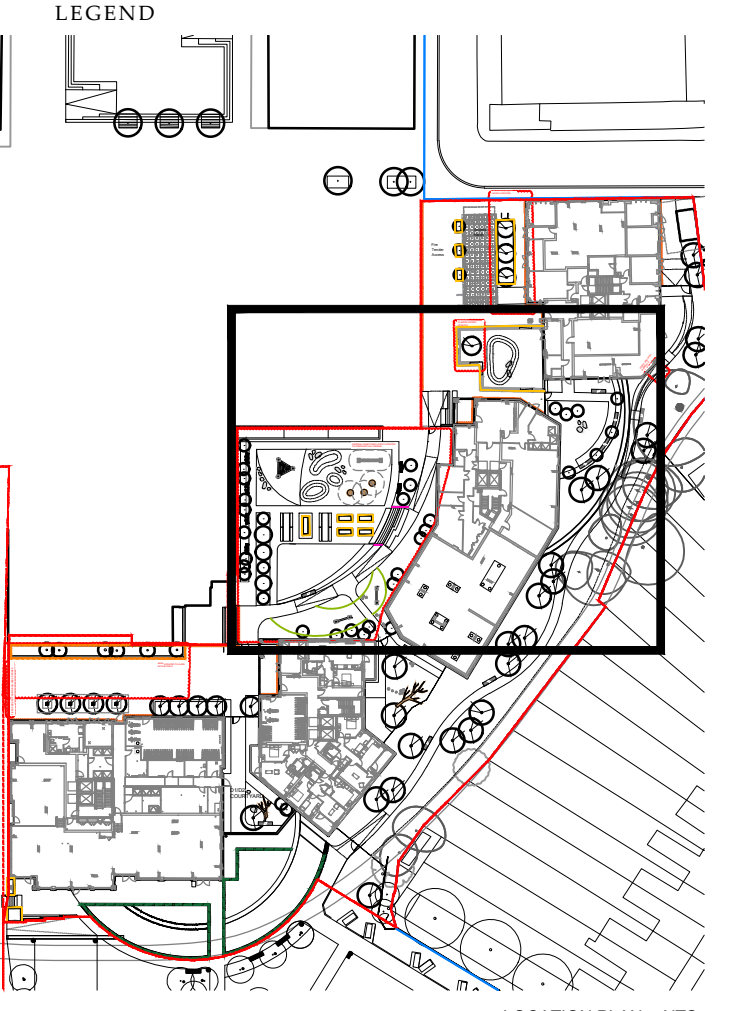

- LEGEND
- RED LINE BOUNDARY
- EDGE TYPES
- FLUSH ALUMINUM EDGE BY KINLEY OR EQUAL AND APPROVED: REFER TO DRAWING W257-LDA-DD-XX-DR-LS-90-9012 Q10201
 - 100MM RAISED ALUMINUM EDGE BY KINLEY OR EQUAL AND APPROVED: Q10201A
 - PRECAST CONCRETE KERB: REFER TO DRAWING W257-LDA-DD-XX-DR-LS-90-9011 Q10102
 - CORTEN PLANTER WALL BY KINLEY OR EQUAL AND APPROVED: REFER TO DRAWING W257-LDA-DD-XX-DR-LS-90-9003 Q10002
 - PRECAST CONCRETE WALL: REFER TO DRAWING W257-LDA-DD-XX-DR-LS-90-9001 Q10111
 - BRICK WALL WITH TIMBER TOP: REFER TO DRAWING W257-LDA-DD-XX-DR-LS-90-9005 P10110
 - GASHOLDER FEATURE WALL: REFER TO DRAWING W257-LDA-DD-XX-DR-LS-90-9005 C20100
 - FENCE BETWEEN PUBLIC AND PRIVATE COURTYARDS: REFER TO DRAWING W257-LDA-DD-XX-DR-LS-90-9001 Q40220A, Q40121
 - FENCE ALONG EASTERN BOUNDARY: REFER TO DRAWING W257-LDA-DD-XX-DR-LS-90-9003 Q40125
 - HANDRAIL TO STEPS: REFER TO DRAWING W257-LDA-DD-XX-DR-LS-90-9001 Q30102 L30101
 - PRECAST CONCRETE UNITS: REFER TO DRAWING W257-LDA-DD-XX-DR-LS-90-9001 L30101A
 - SLOT DRAINS: REFER TO ENGINEERS DETAILS
 - 200MM WIDE TRINGULO GRANITE KERB TO STEPS: REFER TO DRAWING W257-LDA-DD-XX-DR-LS-90-9013
 - BRICK PLANTER WALL: REFER TO DRAWING W257-LDA-DD-XX-DR-LS-90-9001 W257-LDA-DD-XX-DR-LS-90-9003 W257-LDA-DD-XX-DR-LS-90-9005

READ THIS FIRST

- Note for Contractors**
This drawing should be considered along with the risk information contained in the CDM Pre Construction Information. This information will include details of the SIGNIFICANT risks which LDA Design has identified which may arise from constructing their designs shown on this drawing. A Competent Contractor should be aware of the typical risks associated with doing this work.
- Note for Workers**
DO NOT START YOUR WORK unless you know the Risks and Controls relating to the work on this drawing (including SAFE SEQUENCES OF WORK and EQUIPMENT).
- Do not issue copies of parts of this drawing without the above Note for Workers (unless you are sure that the Workers can undertake the work safely).

C6	VE Updates	AH	03/02/23
C5	Issued for Construction	AH	20/04/22
C4	Edges to steps updated	AH	12/11/21
C3	Issued for Construction	AH	02/07/21
C2	Issued for Construction	AH	17/07/20
C1	Issued for Construction	AH	17/04/20
P4	Issued for Tender	AH	13/03/20
P3	Issued for Tender	AH	14/02/20
P2	Issued for Part 2	AH	18/12/19
P1	Issued for Coordination	AH	05/11/19
REV.	DESCRIPTION	ATP	DATE

LDA DESIGN

PROJECT TITLE
CLARENDON ROAD PHASE 3

DRAWING TITLE
Hardworks Edges and Kerbs
Sheet 2 of 3

ISSUED BY	London	T: 020 7467 1470	
DATE	SEP 19	DRAWN	AN
SCALE@A1	1:100	CHECKED	JT
STATUS	Construction	APPROVED	AH

DWG. NO W257-LDA-DD-XX-DR-LS-90-3022

No dimensions are to be scaled from this drawing.
All dimensions are to be checked on site.
Area measurements for indicative purposes only.

© LDA Design Consulting Ltd. Quality Assured to BS EN ISO 9001:2015
Sources: Ordnance Survey