


X:\LOBS\025_CLARENDON_PHASE_3\TCDRAWINGS\CONSTRUCTION\3000_SERIES\W257-LDA-DD-XX-DR-LS-90-3004.DWG

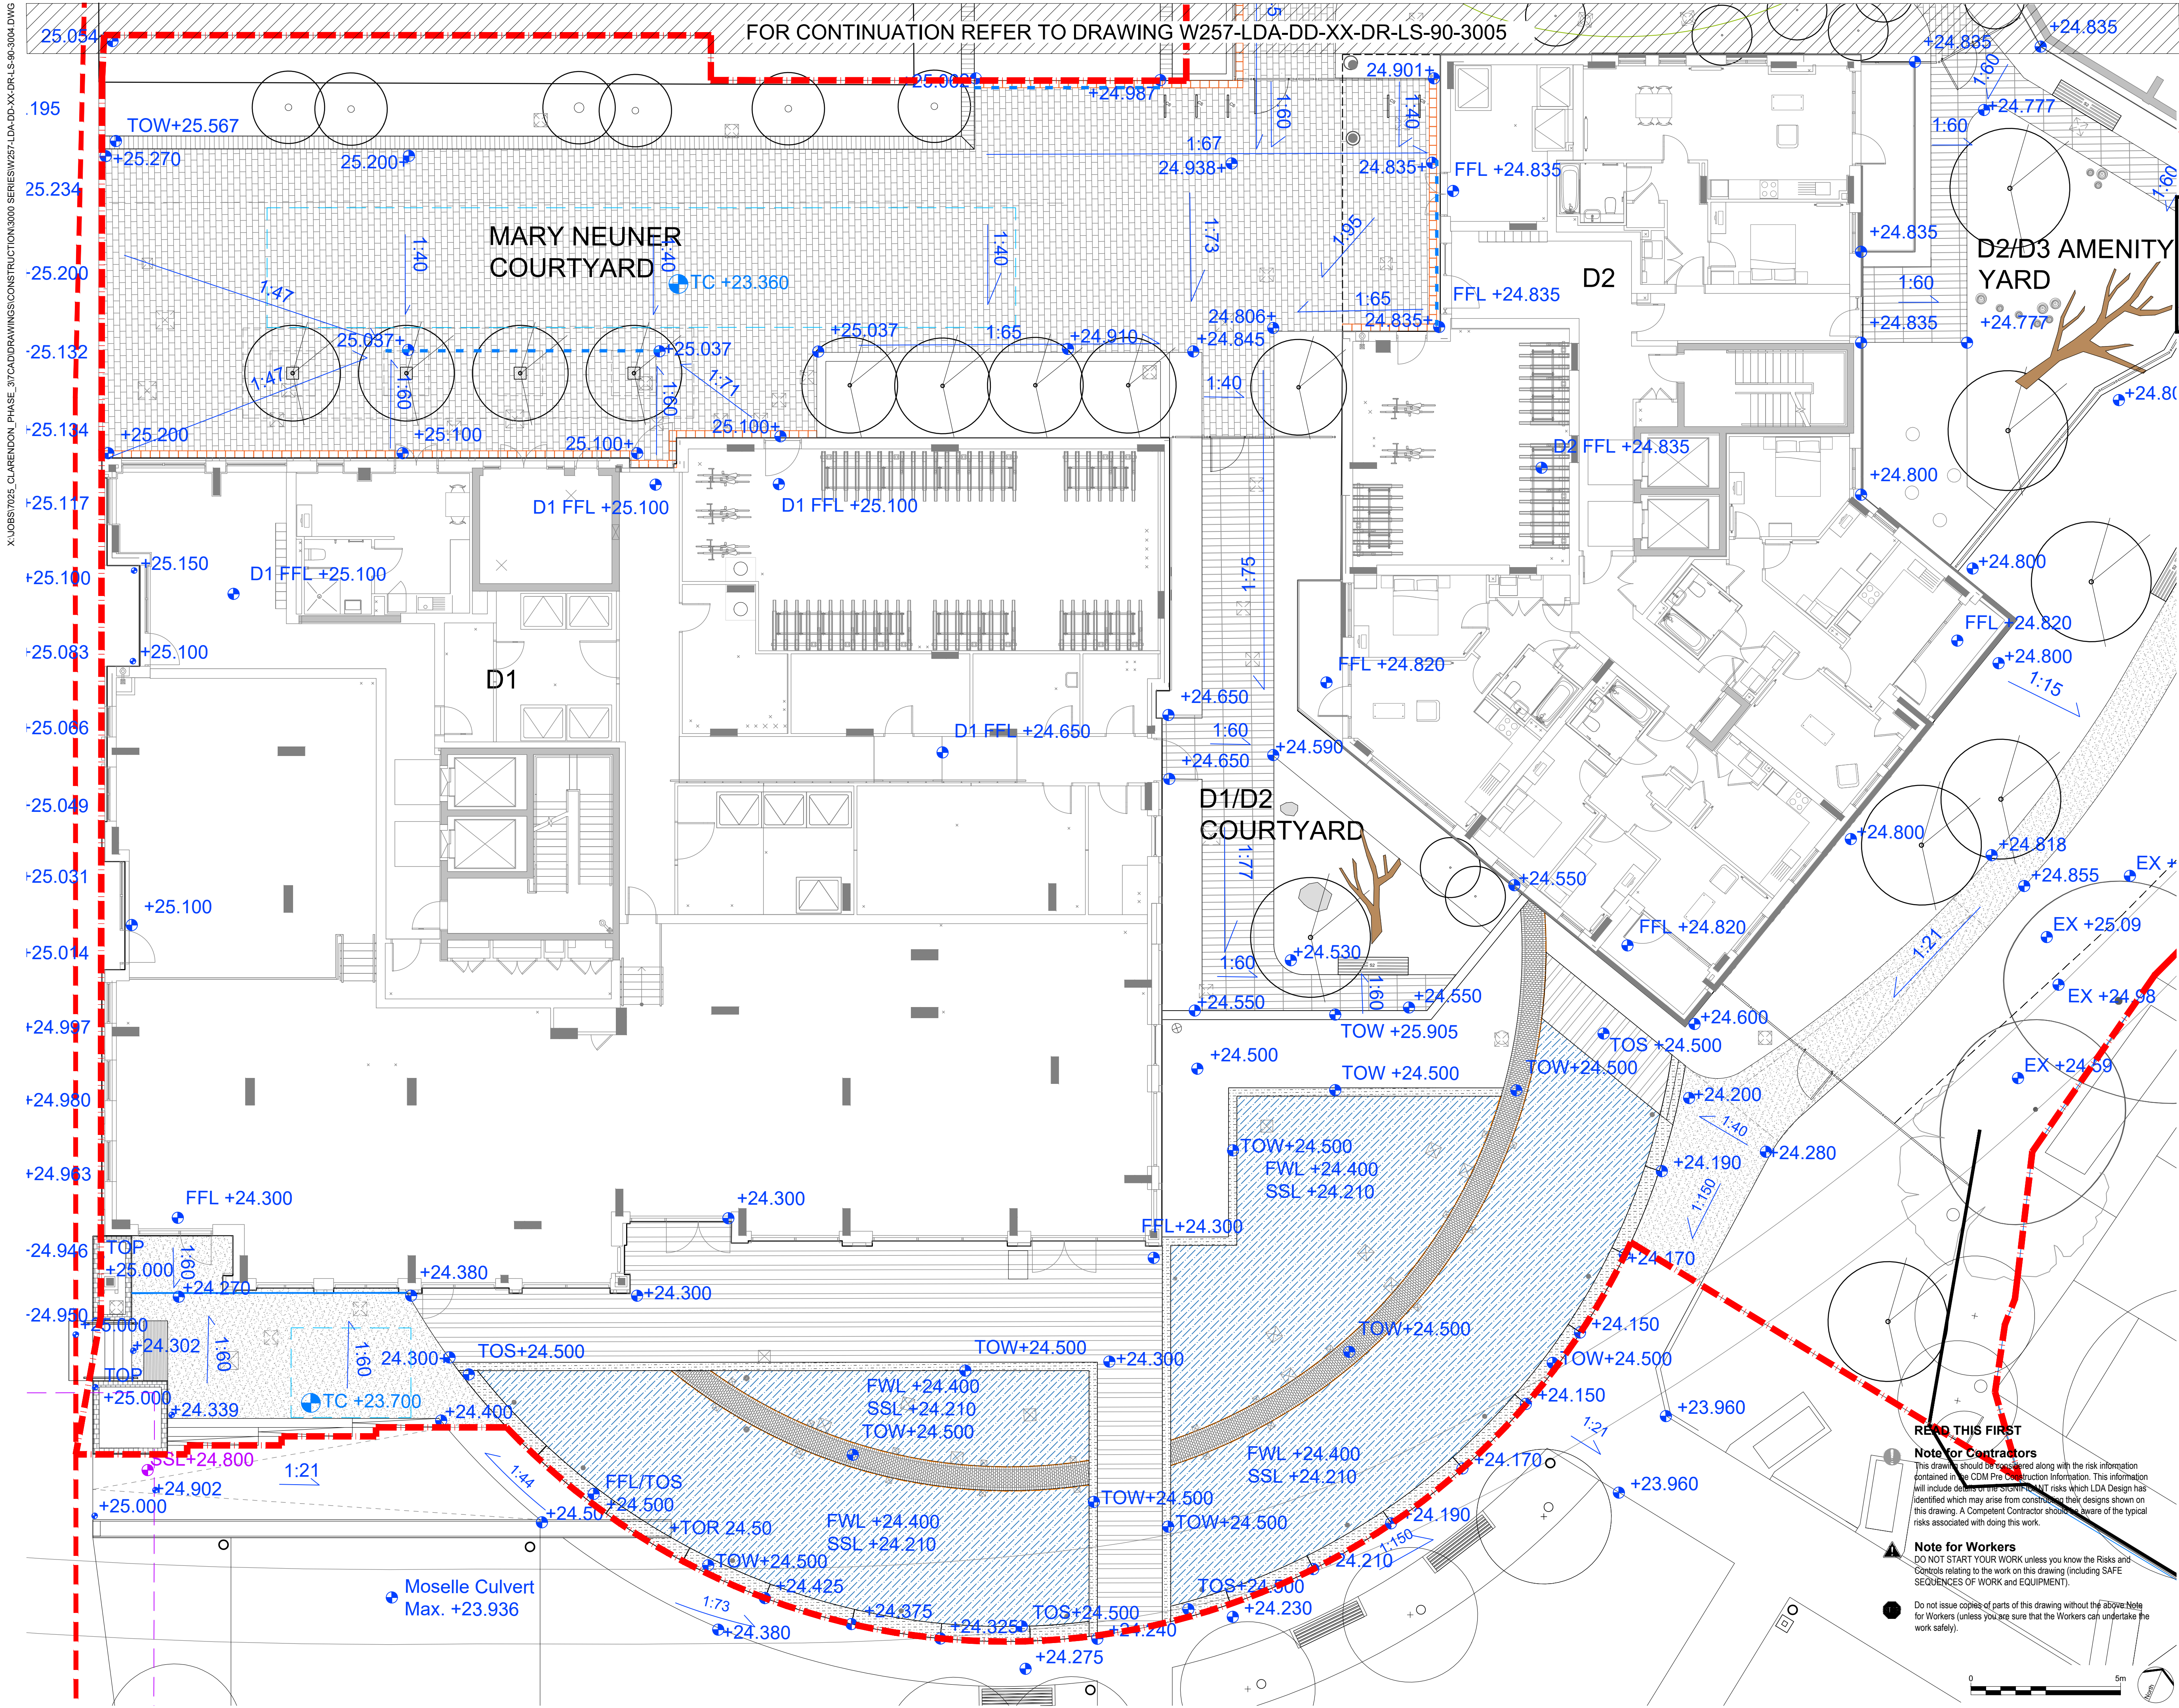

LEGEND

RED LINE BOUNDARY

PAVING TYPES

- PAVING TYPE 01 - MARSHALL'S TEGULA CONCRETE PAVERS OR SIMILAR APPROVED. REFER TO DRAWING W257-LDA-DD-XX-DR-LS-90-3001
- PAVING TYPE 02 - SANDSTONE PAVING TO PRIVATE COURTYARDS. REFER TO DRAWING W257-LDA-DD-XX-DR-LS-90-3002
- PAVING TYPE 03 - COLOURED ASPHALT TO MOSELLE WALK. REFER TO DRAWING W257-LDA-DD-XX-DR-LS-90-3003
- PAVING TYPE 04 - TIMBER DECK TO D1 CAFE. REFER TO DRAWING W257-LDA-DD-XX-DR-LS-90-3004
- HAZARD WARNING PAVING TYPE 05 - CORRIDOR TACTILE PAVING. REFER TO DRAWING W257-LDA-DD-XX-DR-LS-90-3005
- PAVING TYPE 06 - CONSTRUCTION CONCRETE PAVERS ON PEDESTALS BY MARSHALL'S OR SIMILAR APPROVED TO D3 ROOF MAINTENANCE AREA
- PAVING TYPE 07 - PLAY BARK SAFETY SURFACE UNDER PLAY EQUIPMENT
- PAVING TYPE 08 - SELF BINDING GRAVEL UNDER SEATS IN SOFT
- PAVING TYPE 09 - SANDSTONE PAVING ON PEDESTALS TO D3 ROOF TERRACE. REFER TO DRAWING W257-LDA-DD-XX-DR-LS-90-3007
- PAVING TYPE 10 - GRAVEL TO D3 ROOF TERRACE
- PRECAST CONCRETE STEEP UNIT TO GABRIEL WATER FEATURE. UNDERSIDE PAINTED WITH SEALANT. REFER TO SPEC CLAUSE L0730A

FURNITURE TYPES

- BRICK PLANTER WALL: BROCKWORK TO MATCH ARCHITECTURAL FACADE. REFER TO DRAWING W257-LDA-DD-XX-DR-LS-90-3001
- WOODEN PLANTER WALL: REFER TO DRAWING W257-LDA-DD-XX-DR-LS-90-3004
- BENCH INTEGRATED INTO PLANTER. REFER TO DRAWING W257-LDA-DD-XX-DR-LS-90-3004
- POULDER AND READY TIMBER BENCH BY STREETLIFE OR EQUAL AND APPROVED. REFER TO DRAWING W257-LDA-DD-XX-DR-LS-90-3002
- POULDER AND READY LOW SEAT BY STREETLIFE OR EQUAL AND APPROVED. REFER TO DRAWING W257-LDA-DD-XX-DR-LS-90-3002
- WOODEN CYCLE STANDS OR EQUAL AND APPROVED. REFER TO DRAWING W257-LDA-DD-XX-DR-LS-90-3004
- INFORMAL PLAY: JUMPING LOGS AND PLAY BOULDER. REFER TO DRAWING W257-LDA-DD-XX-DR-LS-90-3007
- FALEEN LOG PLAY EQUIPMENT. REFER TO DRAWING W257-LDA-DD-XX-DR-LS-90-3007
- PAVING BLOCKS AND LOGS BY TIMBERPLAY OR EQUAL AND APPROVED. REFER TO DRAWING W257-LDA-DD-XX-DR-LS-90-3007
- JUMPING LOGS BY TIMBERPLAY OR EQUAL AND APPROVED. REFER TO DRAWING W257-LDA-DD-XX-DR-LS-90-3007
- TIMBER CLIMBING FRAME BY TIMBERPLAY OR EQUAL AND APPROVED. REFER TO DRAWING W257-LDA-DD-XX-DR-LS-90-3007
- PROPOSED MESH FENCE TO MOSELLE WALK BY ZAHN OR EQUAL AND APPROVED. REFER TO DRAWING W257-LDA-DD-XX-DR-LS-90-3008
- GAZ HOLDER WALL: PART OF SECTION IN WORK. REFER TO DRAWING W257-LDA-DD-XX-DR-LS-90-3002
- RAISED PLANTER BENCH: REFER TO DRAWING W257-LDA-DD-XX-DR-LS-90-3004
- TACTIC TABLES AND BENCHES BY STREETLIFE OR EQUAL AND APPROVED. REFER TO DRAWING W257-LDA-DD-XX-DR-LS-90-3004
- RAISED COMMUNITY PLANTERS: REFER TO DRAWING W257-LDA-DD-XX-DR-LS-90-3004
- TIMBER HORIZONTAL NET BY TIMBERPLAY OR EQUAL AND APPROVED. REFER TO DRAWING W257-LDA-DD-XX-DR-LS-90-3004
- D3 ROOF METAL GATE TO MATCH HEIGHT OF ADJACENT BUILDING
- RECESSED COVERS

LOCATION PLAN - NTS

LD&A DESIGN

PROJECT TITLE
CLARENDON ROAD PHASE 3

DRAWING TITLE
Hardworks General Arrangement Plan
Sheet 1 of 3

ISSUED BY	London	T: 020 7467 1470
DATE	SEP 19	DRAWN AN
SCALE	A1	CHECKED JT
STATUS	Construction	APPROVED AH

DWG. NO W257-LDA-DD-XX-DR-LS-90-3004

No dimensions are to be scaled from this drawing. All dimensions are to be checked on site. Area measurements for indicative purposes only.

© LDA Design Consulting Ltd. Quality Assured to BS EN ISO 9001:2015

Sources: Ordnance Survey