
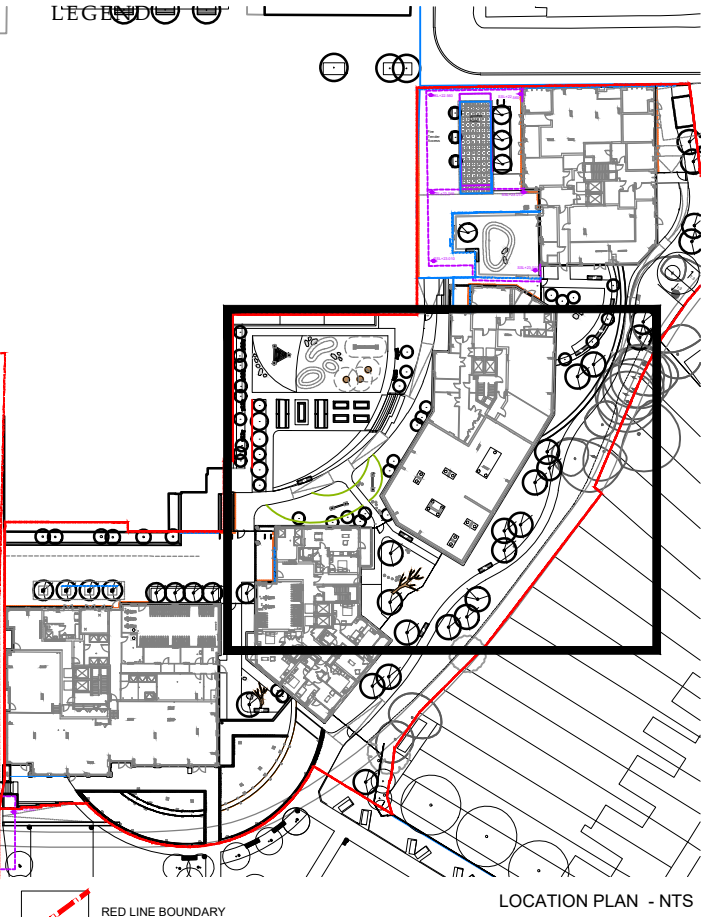
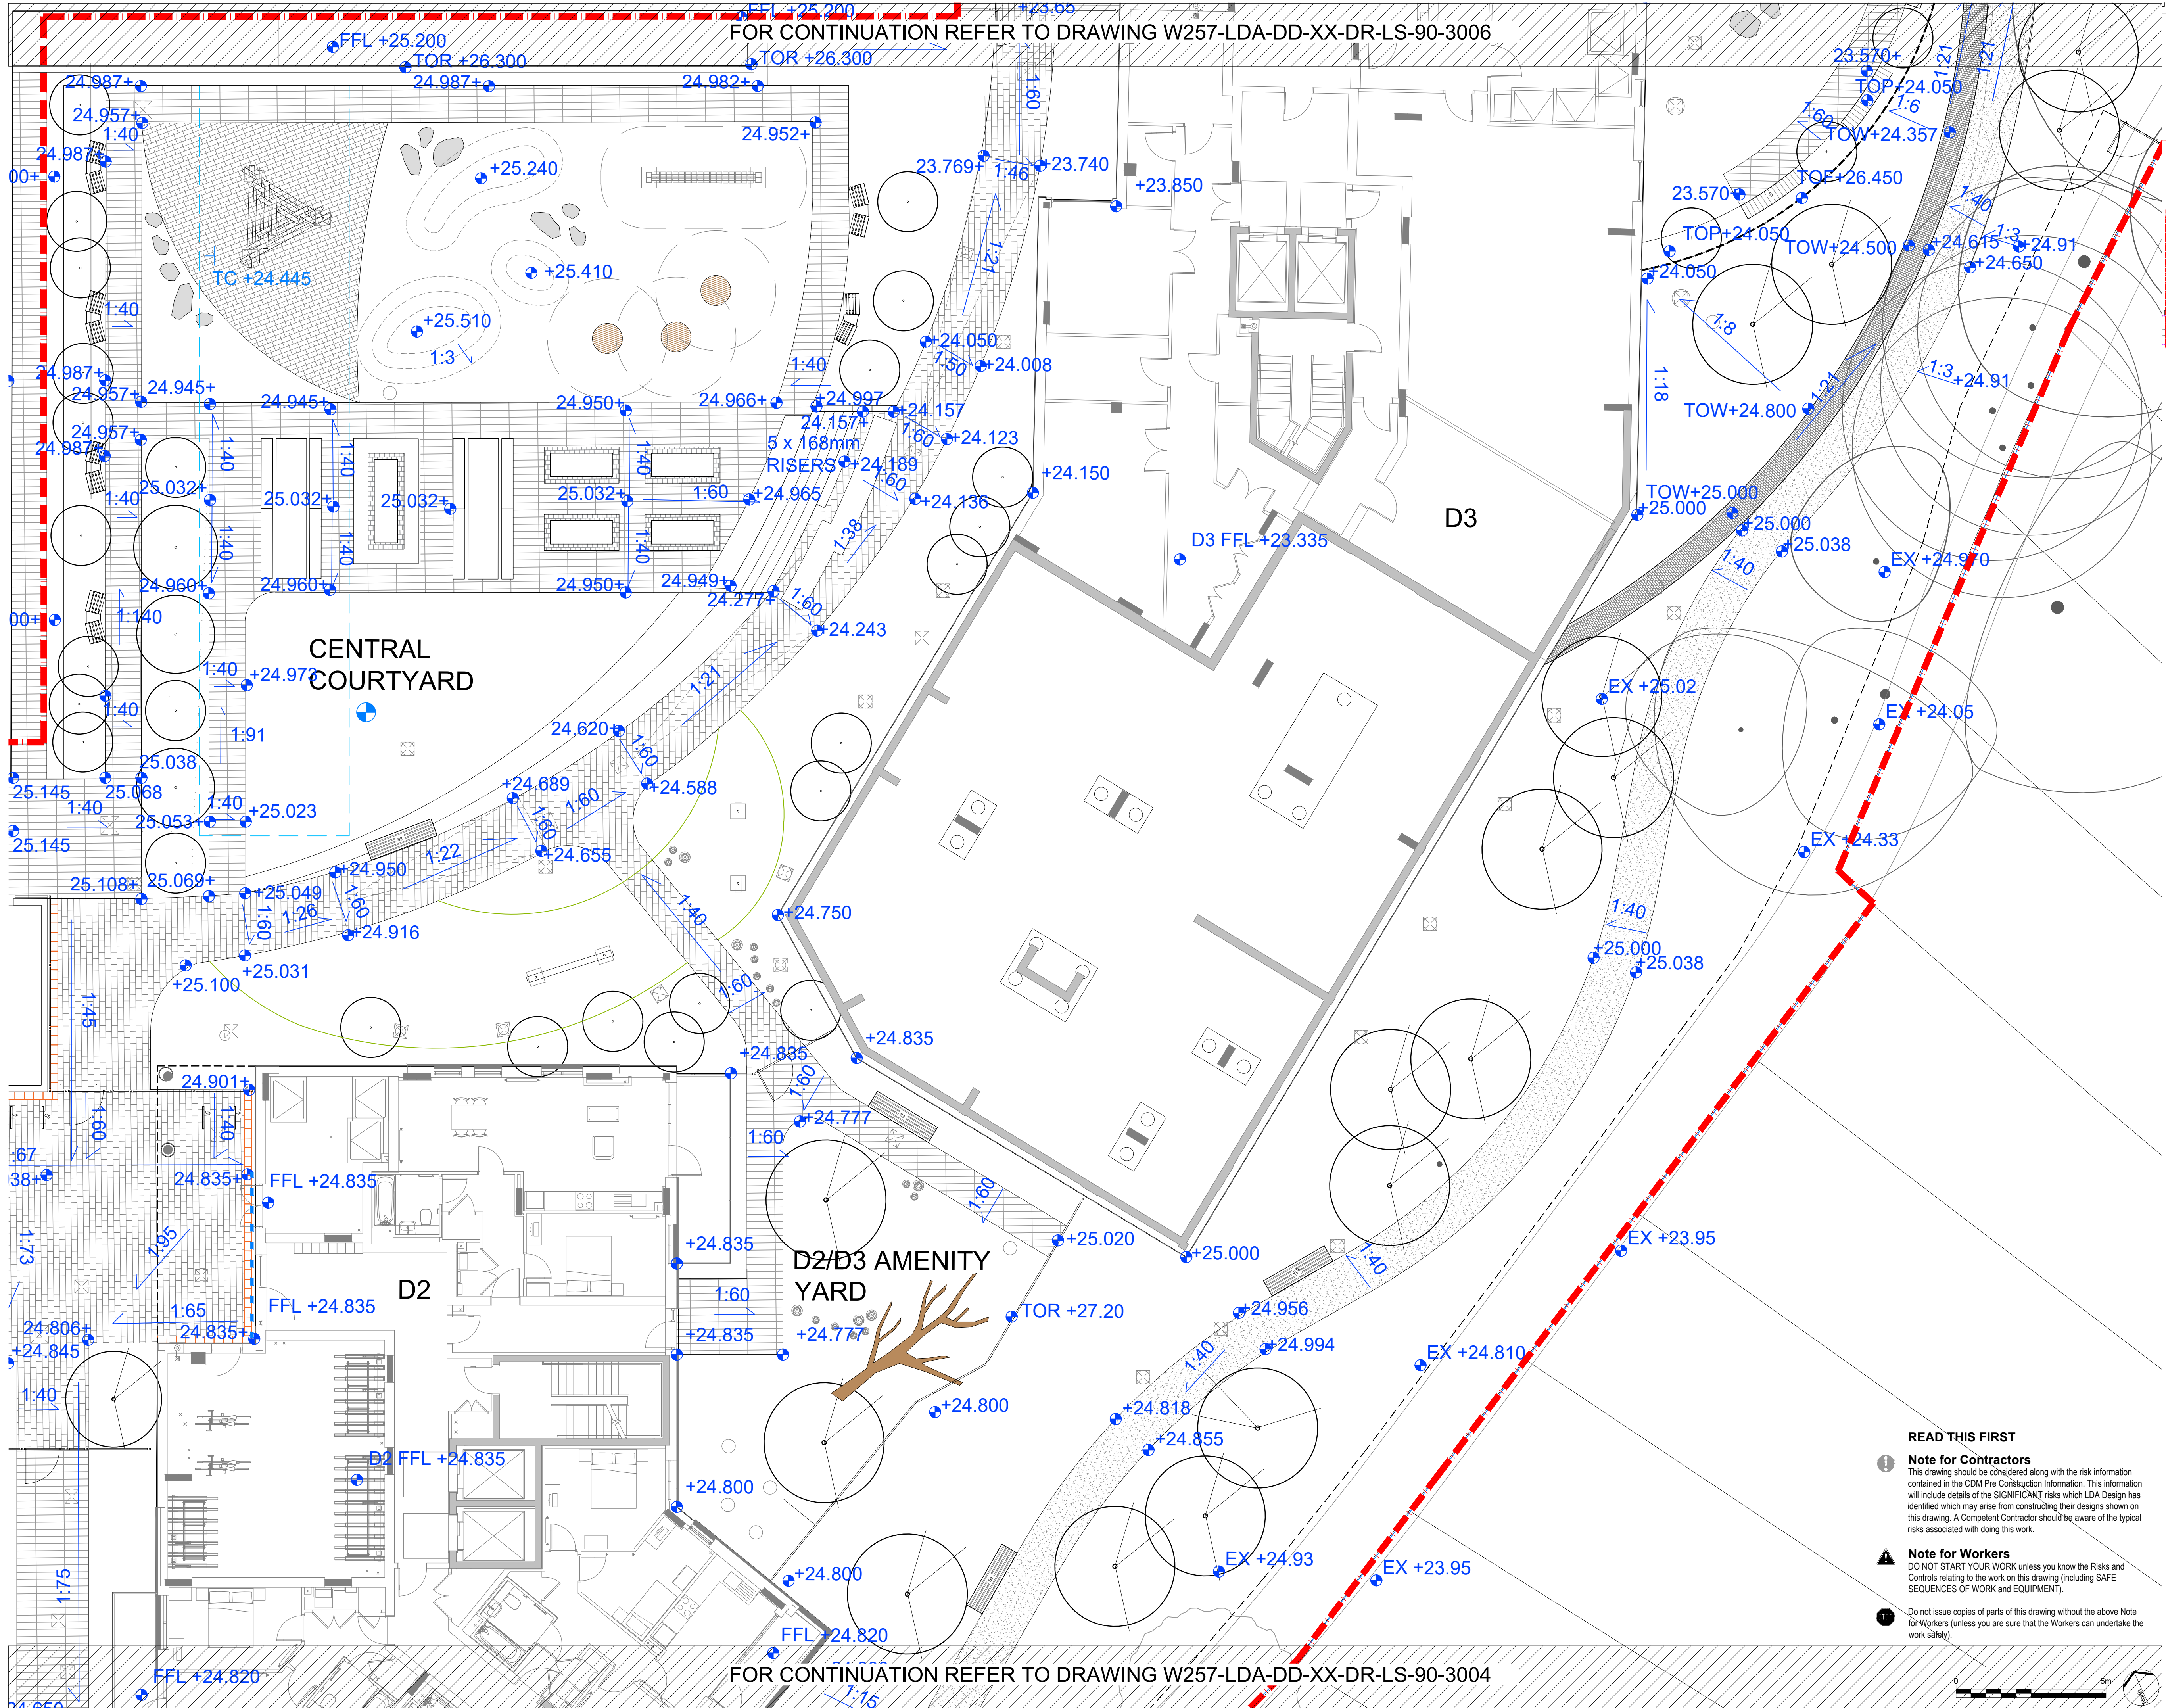
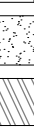
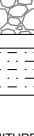
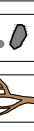
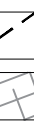
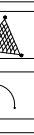
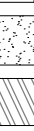
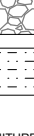
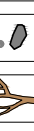
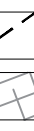
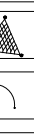
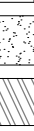
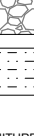
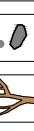
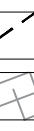
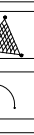


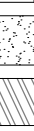

FURNITURE TYPES	

C6	VE Updates	AH	03/02/23
C5	Tegula runner course added to key	AH	27/01/22
C4	Levels added	AH	12/11/21
C3	Issued for Construction	AH	02/07/21
C2	Issued for Construction	AH	17/07/20
C1	Issued for Construction	AH	17/04/20
REV.	DESCRIPTION	APP.	DATE

LDĀDESIGN

PROJECT TITLE
CLARENDON ROAD PHASE 3

DRAWING TITLE
Hardworks General Arrangement Plan
Sheet 2 of 3

ISSUED BY	London	T: 020 7467 1470	
DATE	SEP 19	DRAWN	AN
SCALE@A1	1:100	CHECKED	JT
STATUS	Construction	APPROVED	AH

DWG. NO W257-LDA-DD-XX-DR-LS-90-3005

No dimensions are to be scaled from this drawing.
All dimensions are to be checked on site.
Area measurements for indicative purposes only.

© LDA Design Consulting Ltd. Quality Assured to BS EN ISO 9001 : 2015

Sources Ordnance Survey