


X:\JOBS\025\_ CLARENDON\_ PHASE\_3\TCD\DRAWINGS\CONSTRUCTION\4000\_ SERIES\W257-LDA-DD-XX-DR-LS-94-4041.DWG

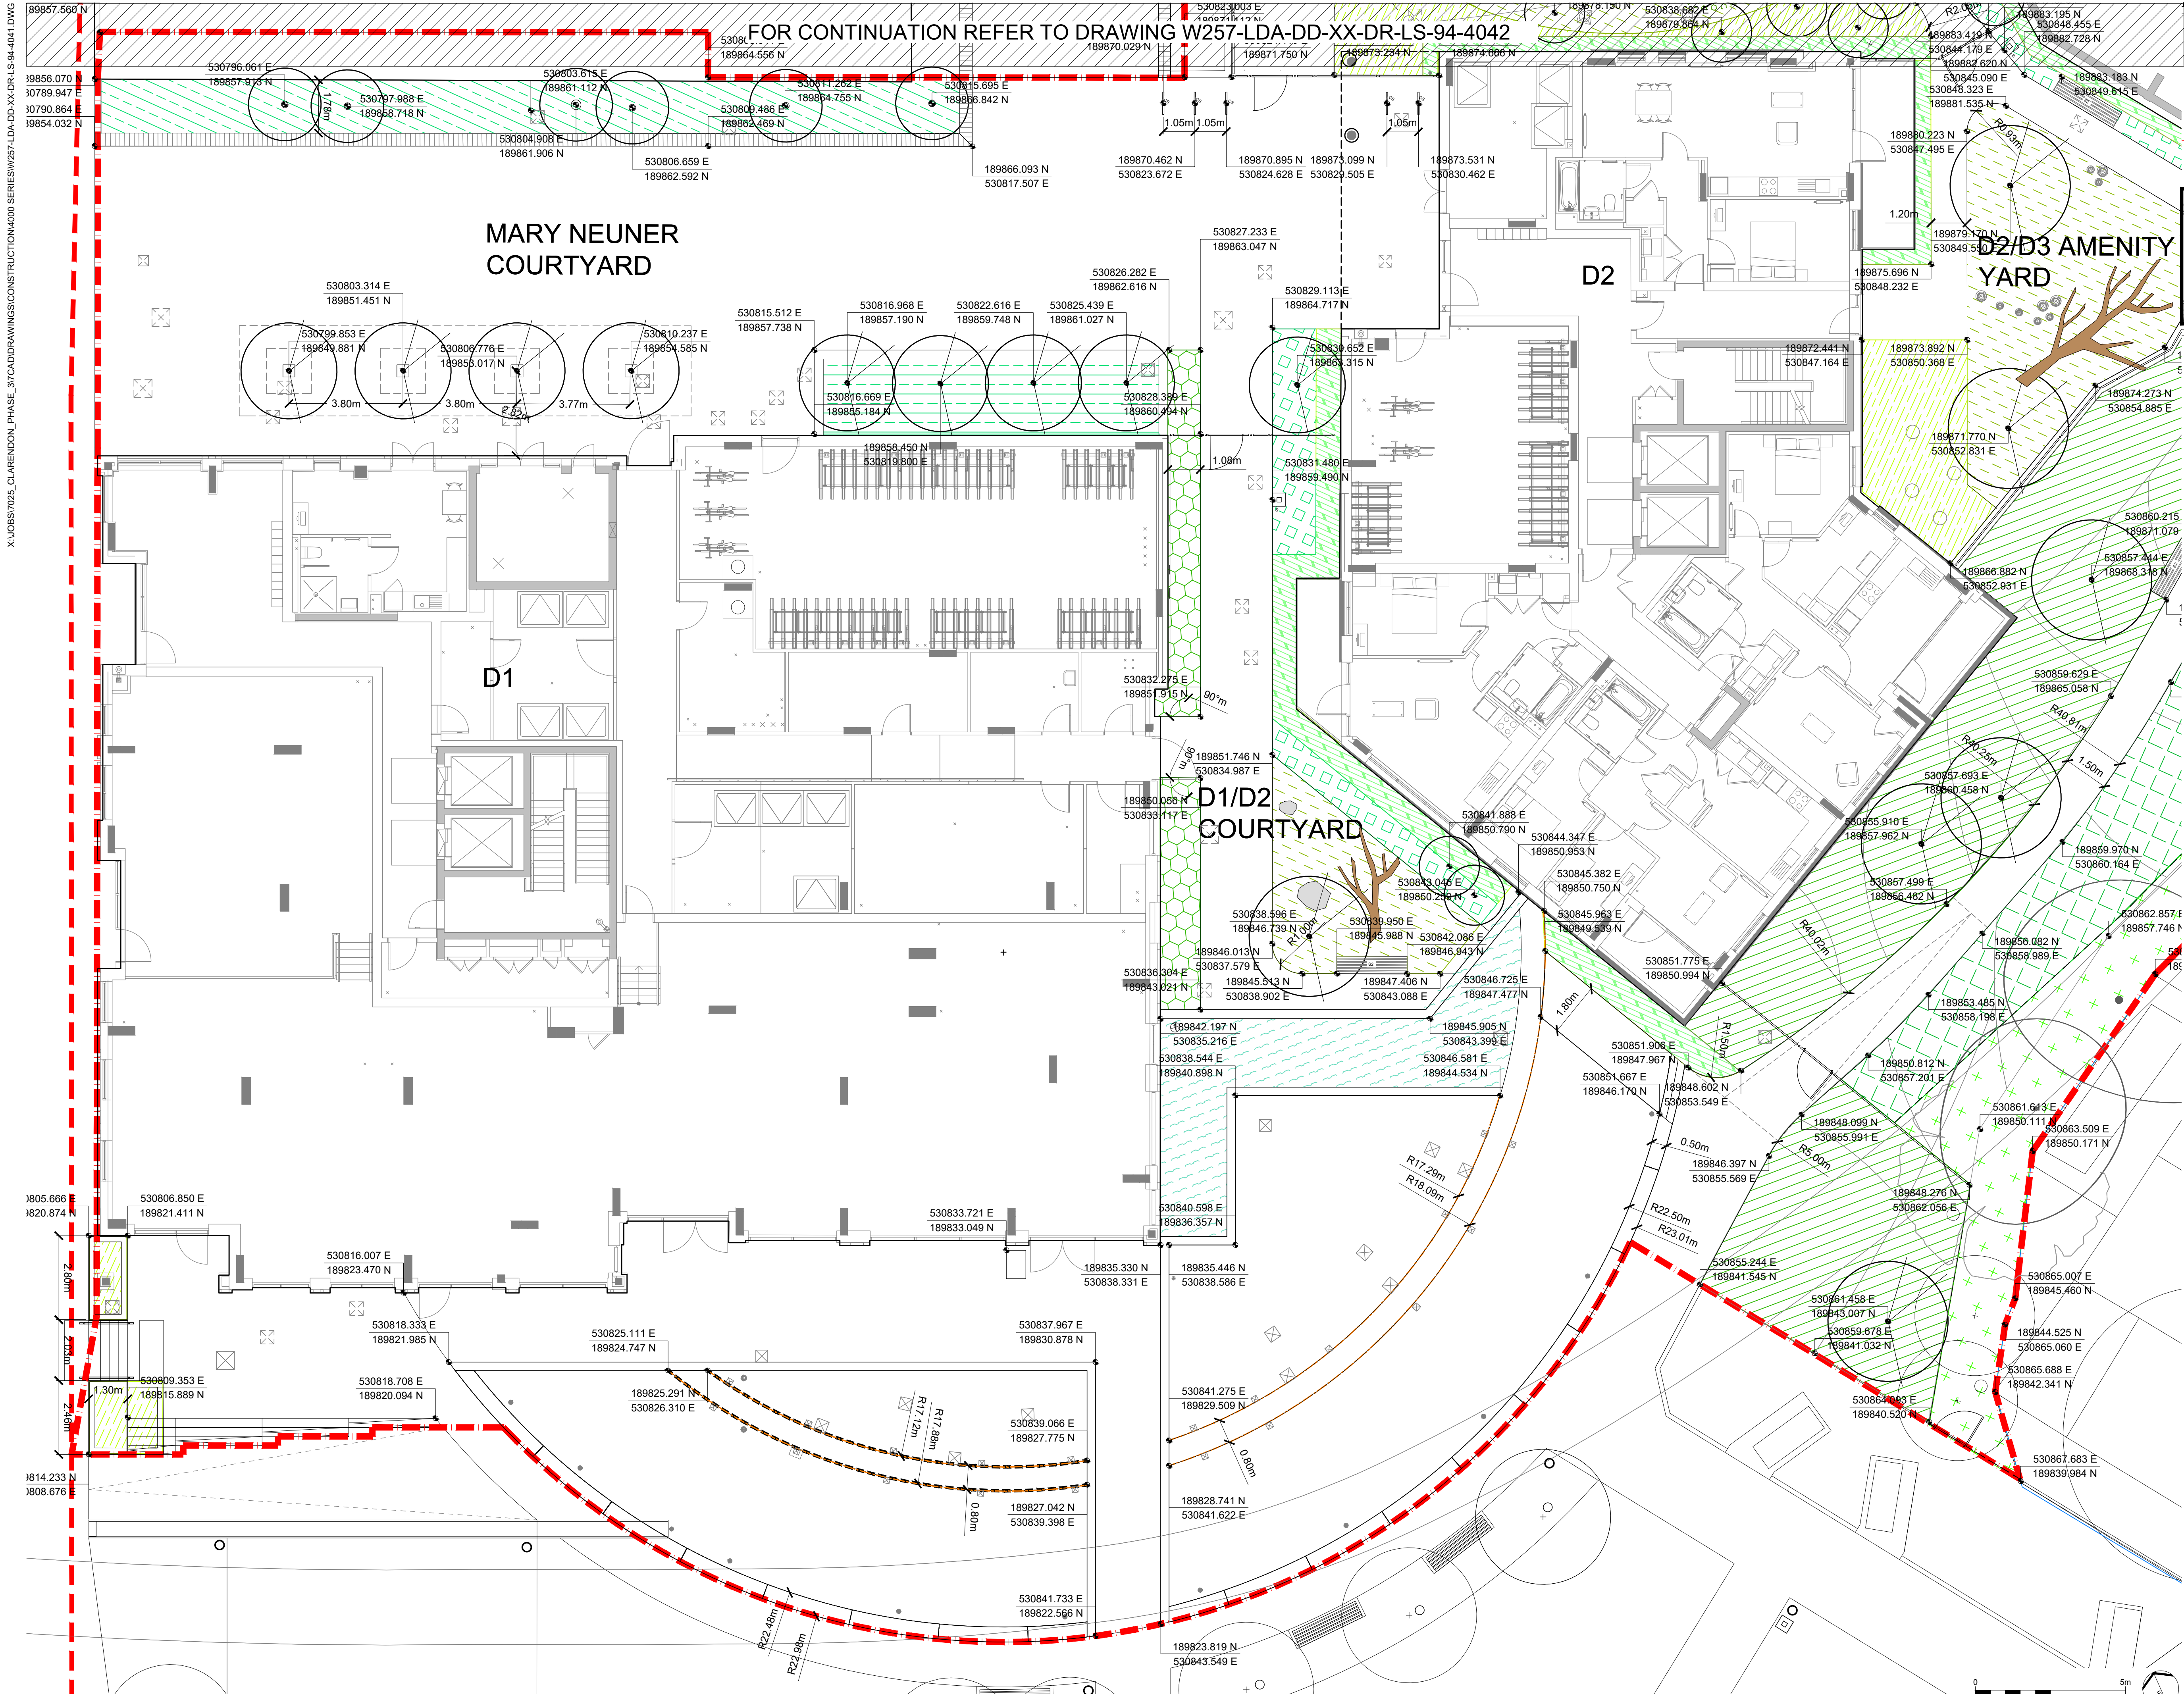

**LEGEND**

RED LINE BOUNDARY

PLANTING TYPES

- EXISTING TREES/VEGETATION RETAINED
- PROPOSED LARGE/MEDIUM TREES
- MEDIUM/SMALL TREES
- RAIN GARDEN - REFER TO DRAWING WEST-LOAD-XX-DR-LS-94-4043
- SHADY HERBACEOUS PLANTING MIX - REFER TO DRAWING WEST-LOAD-XX-DR-LS-94-4042
- SUNNY HERBACEOUS PLANTING MIX - REFER TO DRAWING WEST-LOAD-XX-DR-LS-94-4042
- AMENITY LAWN - REFER TO DRAWING WEST-LOAD-XX-DR-LS-94-4041
- NATIVE THORNY SHRUB MIX - REFER TO DRAWING WEST-LOAD-XX-DR-LS-94-4041
- SHADY WOODLAND PLANTING MIX - REFER TO DRAWING WEST-LOAD-XX-DR-LS-94-4041
- GRASSES AND WILDFLOWER MEADOW - REFER TO DRAWING WEST-LOAD-XX-DR-LS-94-4042
- CLIMBING PLANTS - REFER TO DRAWING WEST-LOAD-XX-DR-LS-94-4041
- WATERBED HERBACEOUS PLANTING - REFER TO DRAWING WEST-LOAD-XX-DR-LS-94-4042
- COMMUNITY RAISED PLANTING BEDS - REFER TO DRAWING WEST-LOAD-XX-DR-LS-94-4041
- HEDDING - REFER TO DRAWING WEST-LOAD-XX-DR-LS-94-4041
- CLIMBING PLANTS TO SMOKE EXTRACT HOUSING
- PLANTING BED BENEATH CLIMBING PLANTS TO SMOKE EXTRACT HOUSING
- GRASS MAT SAFETY SURFACING BENEATH PLAY EQUIPMENT

**READ THIS FIRST**

**Note for Contractors**  
This drawing should be considered along with the risk information contained in the CDM Pre Construction Information. This information will include details of the SIGNIFICANT risks which LDA Design has identified which may arise from constructing their designs shown on this drawing. A Competent Contractor should be aware of the typical risks associated with doing this work.

**Note for Workers**  
DO NOT START YOUR WORK unless you know the Risks and Controls relating to the work on this drawing (including SAFE SEQUENCES OF WORK and EQUIPMENT).

Do not issue copies of parts of this drawing without the above Note for Workers (unless you are sure that the Workers can undertake the work safely).

**LDADesign**

PROJECT TITLE  
CLARENDON ROAD PHASE 3

DRAWING TITLE  
Softworks Setting Out  
Sheet 1 of 3

| ISSUED BY | DATE                    | STATUS  | London                  | APR 20  | Scale       | 1:100   | Tender      |
|-----------|-------------------------|---------|-------------------------|---------|-------------|---------|-------------|
| C3        | VE Updates              | Checked | VE Updates              | Checked | Checked     | Checked | Checked     |
| C2        | Issued for Construction | Checked | Issued for Construction | Checked | Checked     | Checked | Checked     |
| C1        | Issued for Construction | Checked | Issued for Construction | Checked | Checked     | Checked | Checked     |
| REV.      | DESCRIPTION             | DATE    | DESCRIPTION             | DATE    | DESCRIPTION | DATE    | DESCRIPTION |

DWG. NO W257-LDA-DD-XX-DR-LS-94-4041

No dimensions are to be scaled from this drawing.  
All dimensions are to be checked on site.  
Area measurements for indicative purposes only.

© LDA Design Consulting Ltd. Quality Assured to BS EN ISO 9001:2015

Sources: Ordnance Survey