
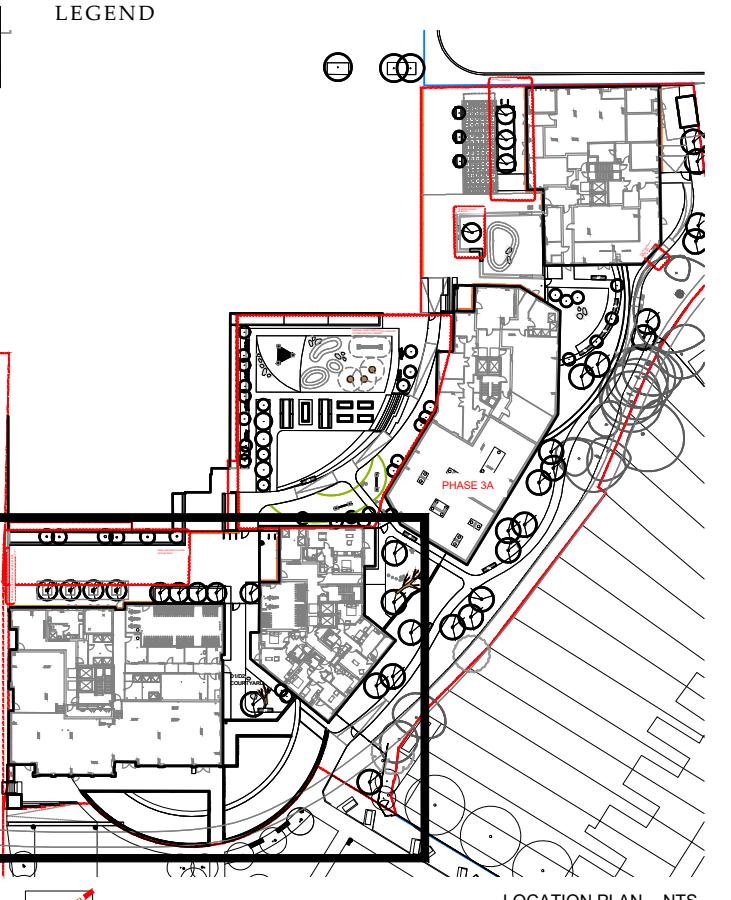


X:\JOBS\2025_CLARENDON_PHASE_3\TCD\DRAWINGS\CONSTRUCTION\3000_SERIES\W257-LDA-DD-XX-DR-LS-90-3041.DWG

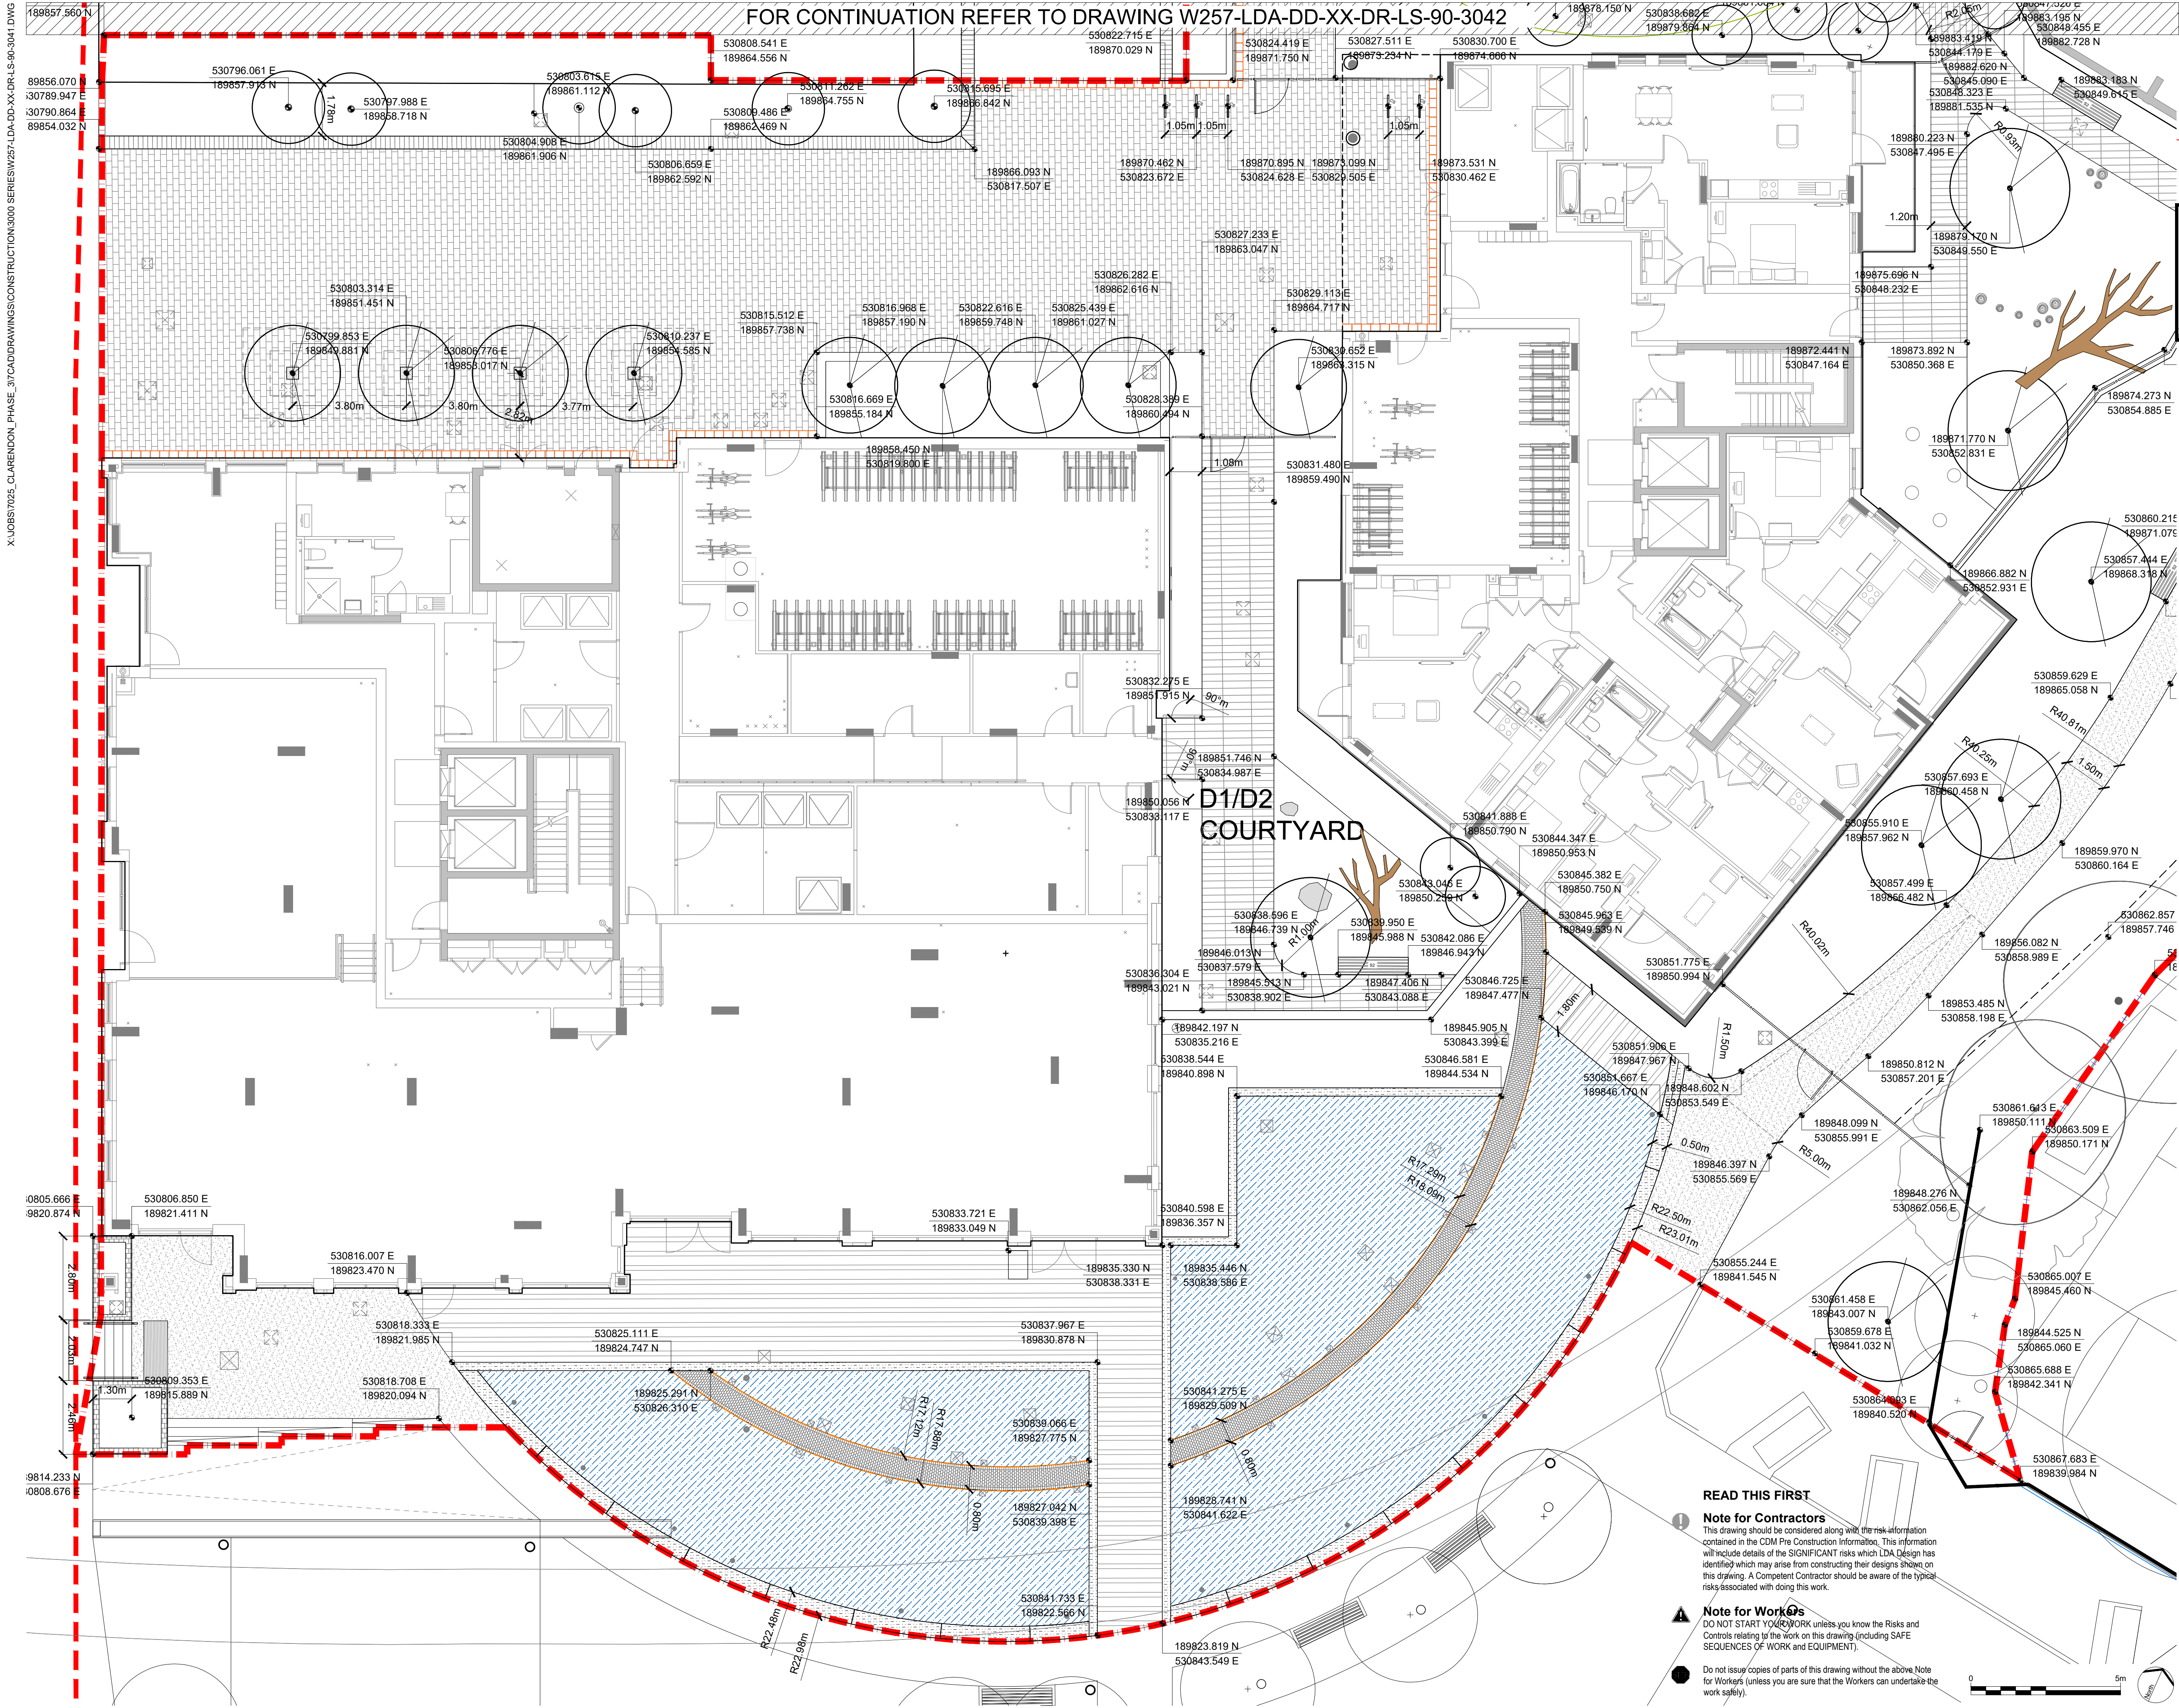

- LEGEND**
- PAVING TYPES**
- PAVING TYPE 01 - MARSHALL'S TEGULA CONCRETE PAVERS OR SIMILAR APPROVED. REFER TO DRAWING W257-LDA-DD-XX-DR-LS-90-3001
 - PAVING TYPE 02 - SANDSTONE PAVING TO PRIVATE COURTYARDS. REFER TO DRAWING W257-LDA-DD-XX-DR-LS-90-3002
 - PAVING TYPE 03 - COLOURED ASPHALT TO MOBILE WALK. REFER TO DRAWING W257-LDA-DD-XX-DR-LS-90-3003
 - PAVING TYPE 04 - TIMBER DECK TO DECK. REFER TO DRAWING W257-LDA-DD-XX-DR-LS-90-3004
 - PAVING TYPE 05 - CONTOUR TACTILE PAVING. REFER TO DRAWING W257-LDA-DD-XX-DR-LS-90-3005
 - PAVING TYPE 06 - CONSERVATION CONCRETE PAVERS ON MAINTENANCE AREA
 - PAVING TYPE 07 - PLAY BARK SAFETY SURFACE UNDER PLAY EQUIPMENT
 - PAVING TYPE 08 - SELF BINDING GRAVEL UNDER SEATS IN SOFT
 - PAVING TYPE 09 - SANDSTONE PAVING ON PEDESTALS TO CO ROOF TERRACE. REFER TO DRAWING W257-LDA-DD-XX-DR-LS-90-3007
 - PAVING TYPE 10 - GRAVEL TO CO ROOF TERRACE.
 - PRECAST CONCRETE STEP UNIT TO GASHOLDER WATER FEATURE. REFER TO DRAWING W257-LDA-DD-XX-DR-LS-90-3008
- FURNITURE TYPES**
- BRICK PLANTER WALL. BACKWORK TO MATCH ARCHITECTURAL FACADE. REFER TO DRAWING W257-LDA-DD-XX-DR-LS-90-3009
 - BRICK INTEGRATED INTO PLANTER. REFER TO DRAWING W257-LDA-DD-XX-DR-LS-90-3010
 - ROUGH AND READY TIMBER BENCH BY STREETLIFE OR EQUAL AND APPROVED. REFER TO DRAWING W257-LDA-DD-XX-DR-LS-90-3011
 - ROUGH AND READY LOVE SEAT BY STREETLIFE OR EQUAL AND APPROVED. REFER TO DRAWING W257-LDA-DD-XX-DR-LS-90-3012
 - GRASS STY CYCLE STANDS OR EQUAL AND APPROVED. REFER TO DRAWING W257-LDA-DD-XX-DR-LS-90-3013
 - FORMAL PLAY, JUMPING LOGS AND PLAY BOLLERS. REFER TO DRAWING W257-LDA-DD-XX-DR-LS-90-3014
 - FALLUO LOG PLAY EQUIPMENT. REFER TO DRAWING W257-LDA-DD-XX-DR-LS-90-3015
 - BALANCING BLOCKS AND LOGS BY TIMBERPLAY OR EQUAL AND APPROVED. REFER TO DRAWING W257-LDA-DD-XX-DR-LS-90-3016
 - JUMPING DISCS BY TIMBERPLAY OR EQUAL AND APPROVED. REFER TO DRAWING W257-LDA-DD-XX-DR-LS-90-3017
 - TIMBER CLIMBING FRAME BY TIMBERPLAY OR EQUAL AND APPROVED. REFER TO DRAWING W257-LDA-DD-XX-DR-LS-90-3018
 - PROPOSED MESH FENCE TO MOBILE WALK BY ZAIN OR EQUAL AND APPROVED. REFER TO DRAWING W257-LDA-DD-XX-DR-LS-90-3019
 - GAS HOLDER WALL. PART OF SECTION IN WORK. REFER TO DRAWING W257-LDA-DD-XX-DR-LS-90-3020
 - RAISED PLANTER BENCH. REFER TO DRAWING W257-LDA-DD-XX-DR-LS-90-3021
 - PICNIC TABLE AND BENCHES BY STREETLIFE OR EQUAL AND APPROVED. REFER TO DRAWING W257-LDA-DD-XX-DR-LS-90-3022
 - RAISED COMMUNITY PLANTERS. REFER TO DRAWING W257-LDA-DD-XX-DR-LS-90-3023
 - TIMBER HORIZONTAL NET BY TIMBERPLAY OR EQUAL AND APPROVED. REFER TO DRAWING W257-LDA-DD-XX-DR-LS-90-3024
 - DI ROOF METAL GATE TO MATCH HEIGHT OF ADJACENT BUILDING
 - RECESSED COVERS

READ THIS FIRST

Note for Contractors
This drawing should be considered along with the risk information contained in the CDM Pre Construction Information. This information will include details of the SIGNIFICANT risks which LDA Design has identified which may arise from constructing their designs shown on this drawing. A Competent Contractor should be aware of the typical risks associated with doing this work.

Note for Workers
DO NOT START YOUR WORK unless you know the Risks and Controls relating to the work on this drawing (including SAFE SEQUENCES OF WORK AND EQUIPMENT).

Do not issue copies of parts of this drawing without the above Note for Workers (unless you are sure that the Workers can undertake the work safely).



LDA DESIGN

PROJECT TITLE
CLARENDON ROAD PHASE 3

DRAWING TITLE
Hardworks Setting Out
Sheet 1 of 3

ISSUED BY	London	T: 020 7467 1470
DATE	APR 20	DRAWN AN
SCALE	1:100	CHECKED JT
STATUS	Construction	APPROVED AH

DWG. NO W257-LDA-DD-XX-DR-LS-90-3041

No dimensions are to be scaled from this drawing.
All dimensions are to be checked on site.
Area measurements for indicative purposes only.
© LDA Design Consulting Ltd. Quality Assured to BS EN ISO 9001:2015
Sources: Ordnance Survey