


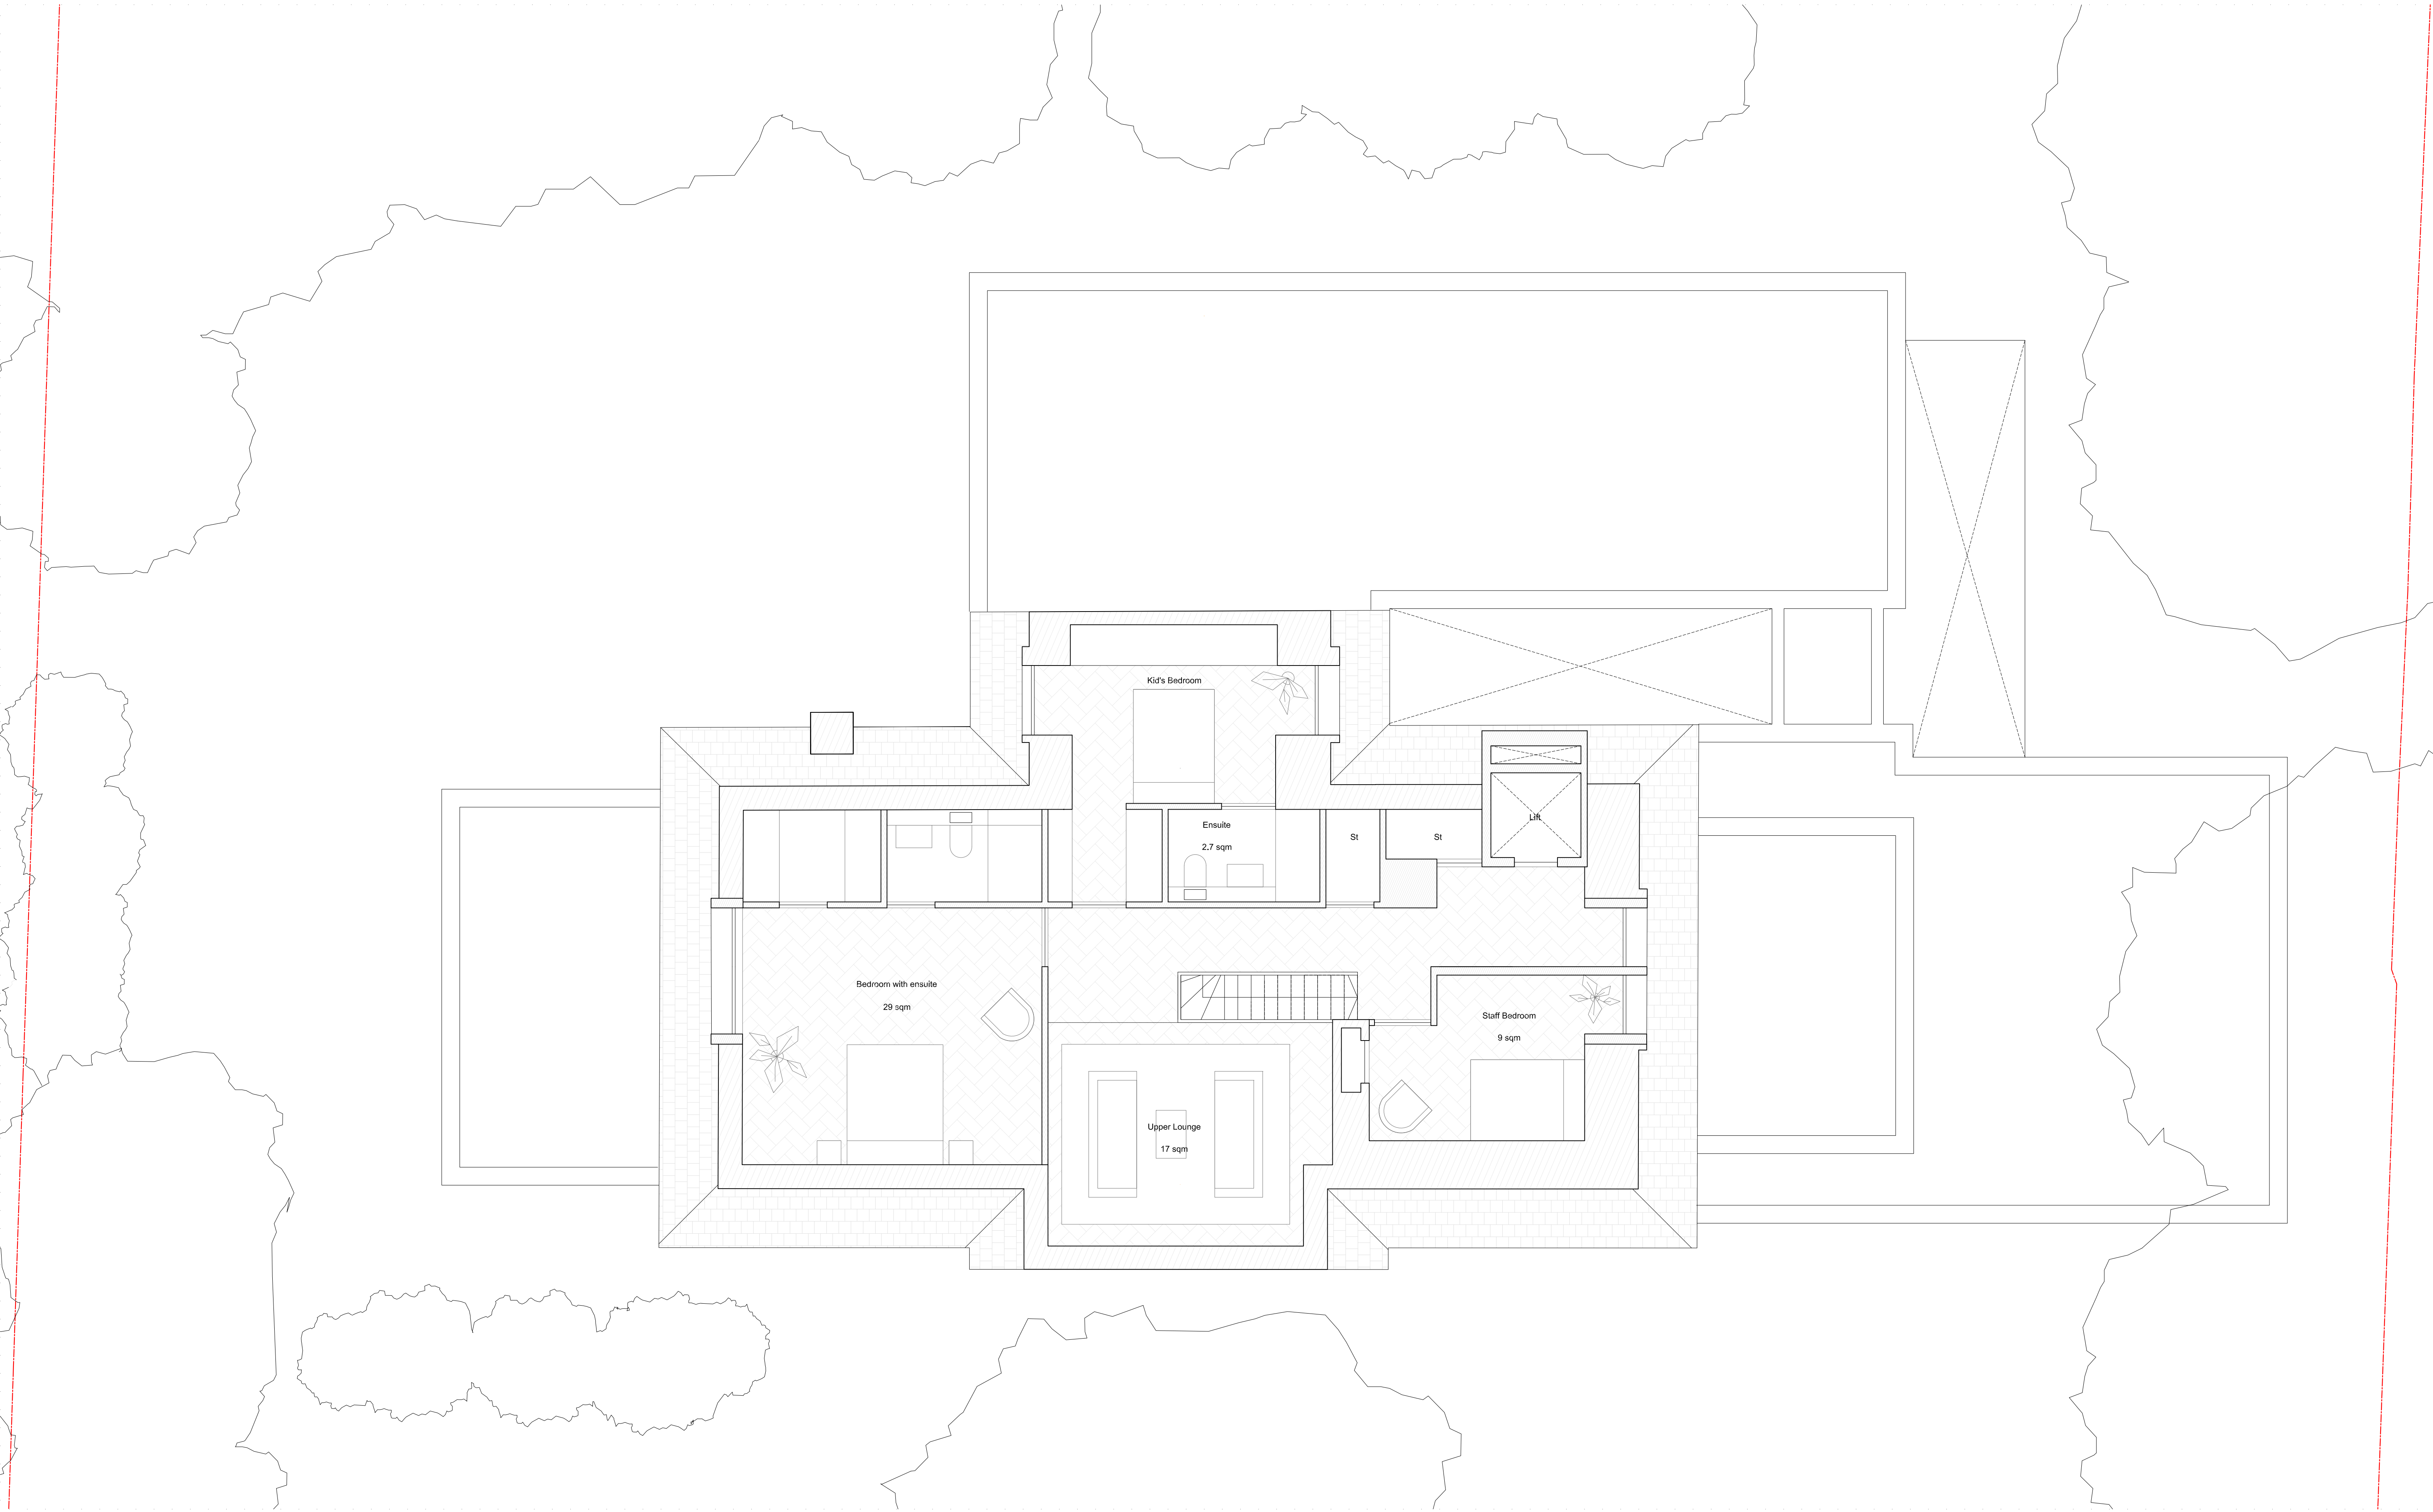

Do not scale from drawings.
Errors to be reported immediately to the Architect.
To be read in conjunction with all relevant Architects', Services and Structural Engineers' drawings.
All existing site, tree and building information has been compiled from different sources.
All dimensions to be checked on site.

Key:

--- Site Boundary

 Existing Wall

 Proposed Wall

[illegible]

T: +44 (0)20 3409 0881
E: info@bufarchitecture.com
W: www.bufarchitecture.com

Status
PLANNING

Job no.	Source	Zone	Element	Drawing no.	Revision
A041	A	XX	DR	20-P113	A

Project number
A041