


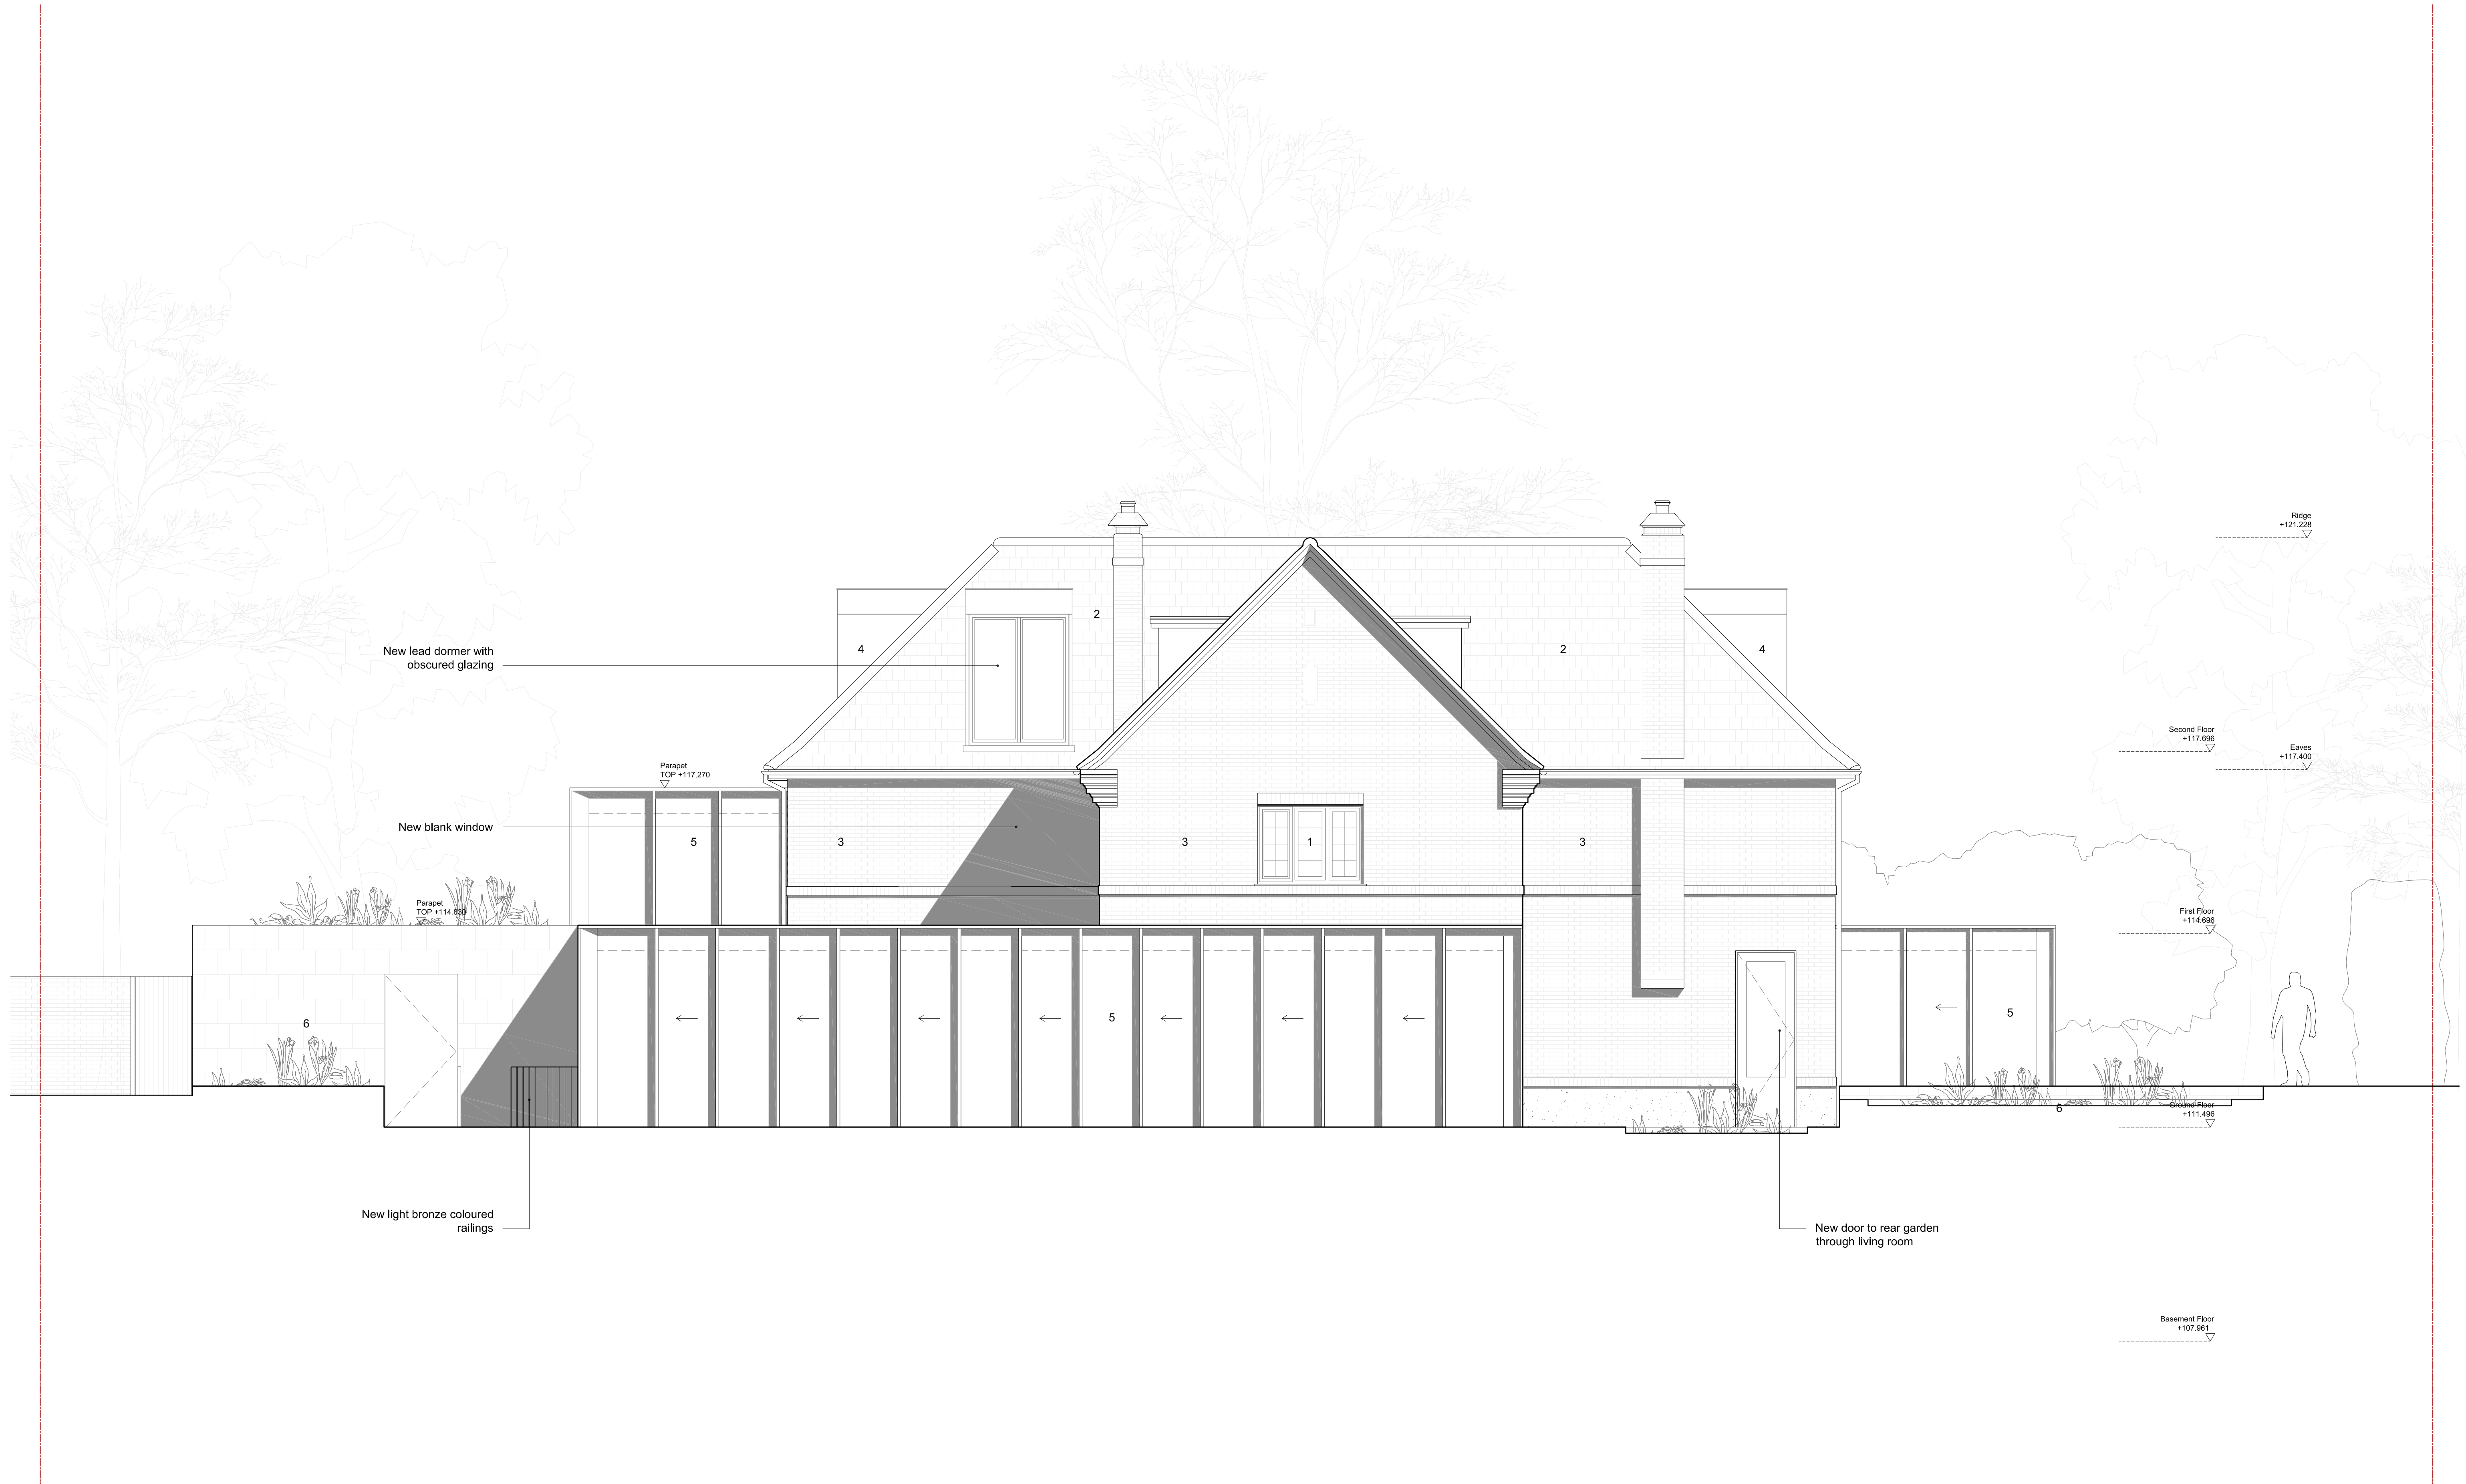

Date	20.07.2021				Project number
Scale / Format	1:100	@A3	1:50	@A1	A041
Drawn / Checked	FH / NF				
Approved					
Job no.	Source	Zone	Element	Drawing no.	Revision
A041	A	XX	DR	20-P122	A