


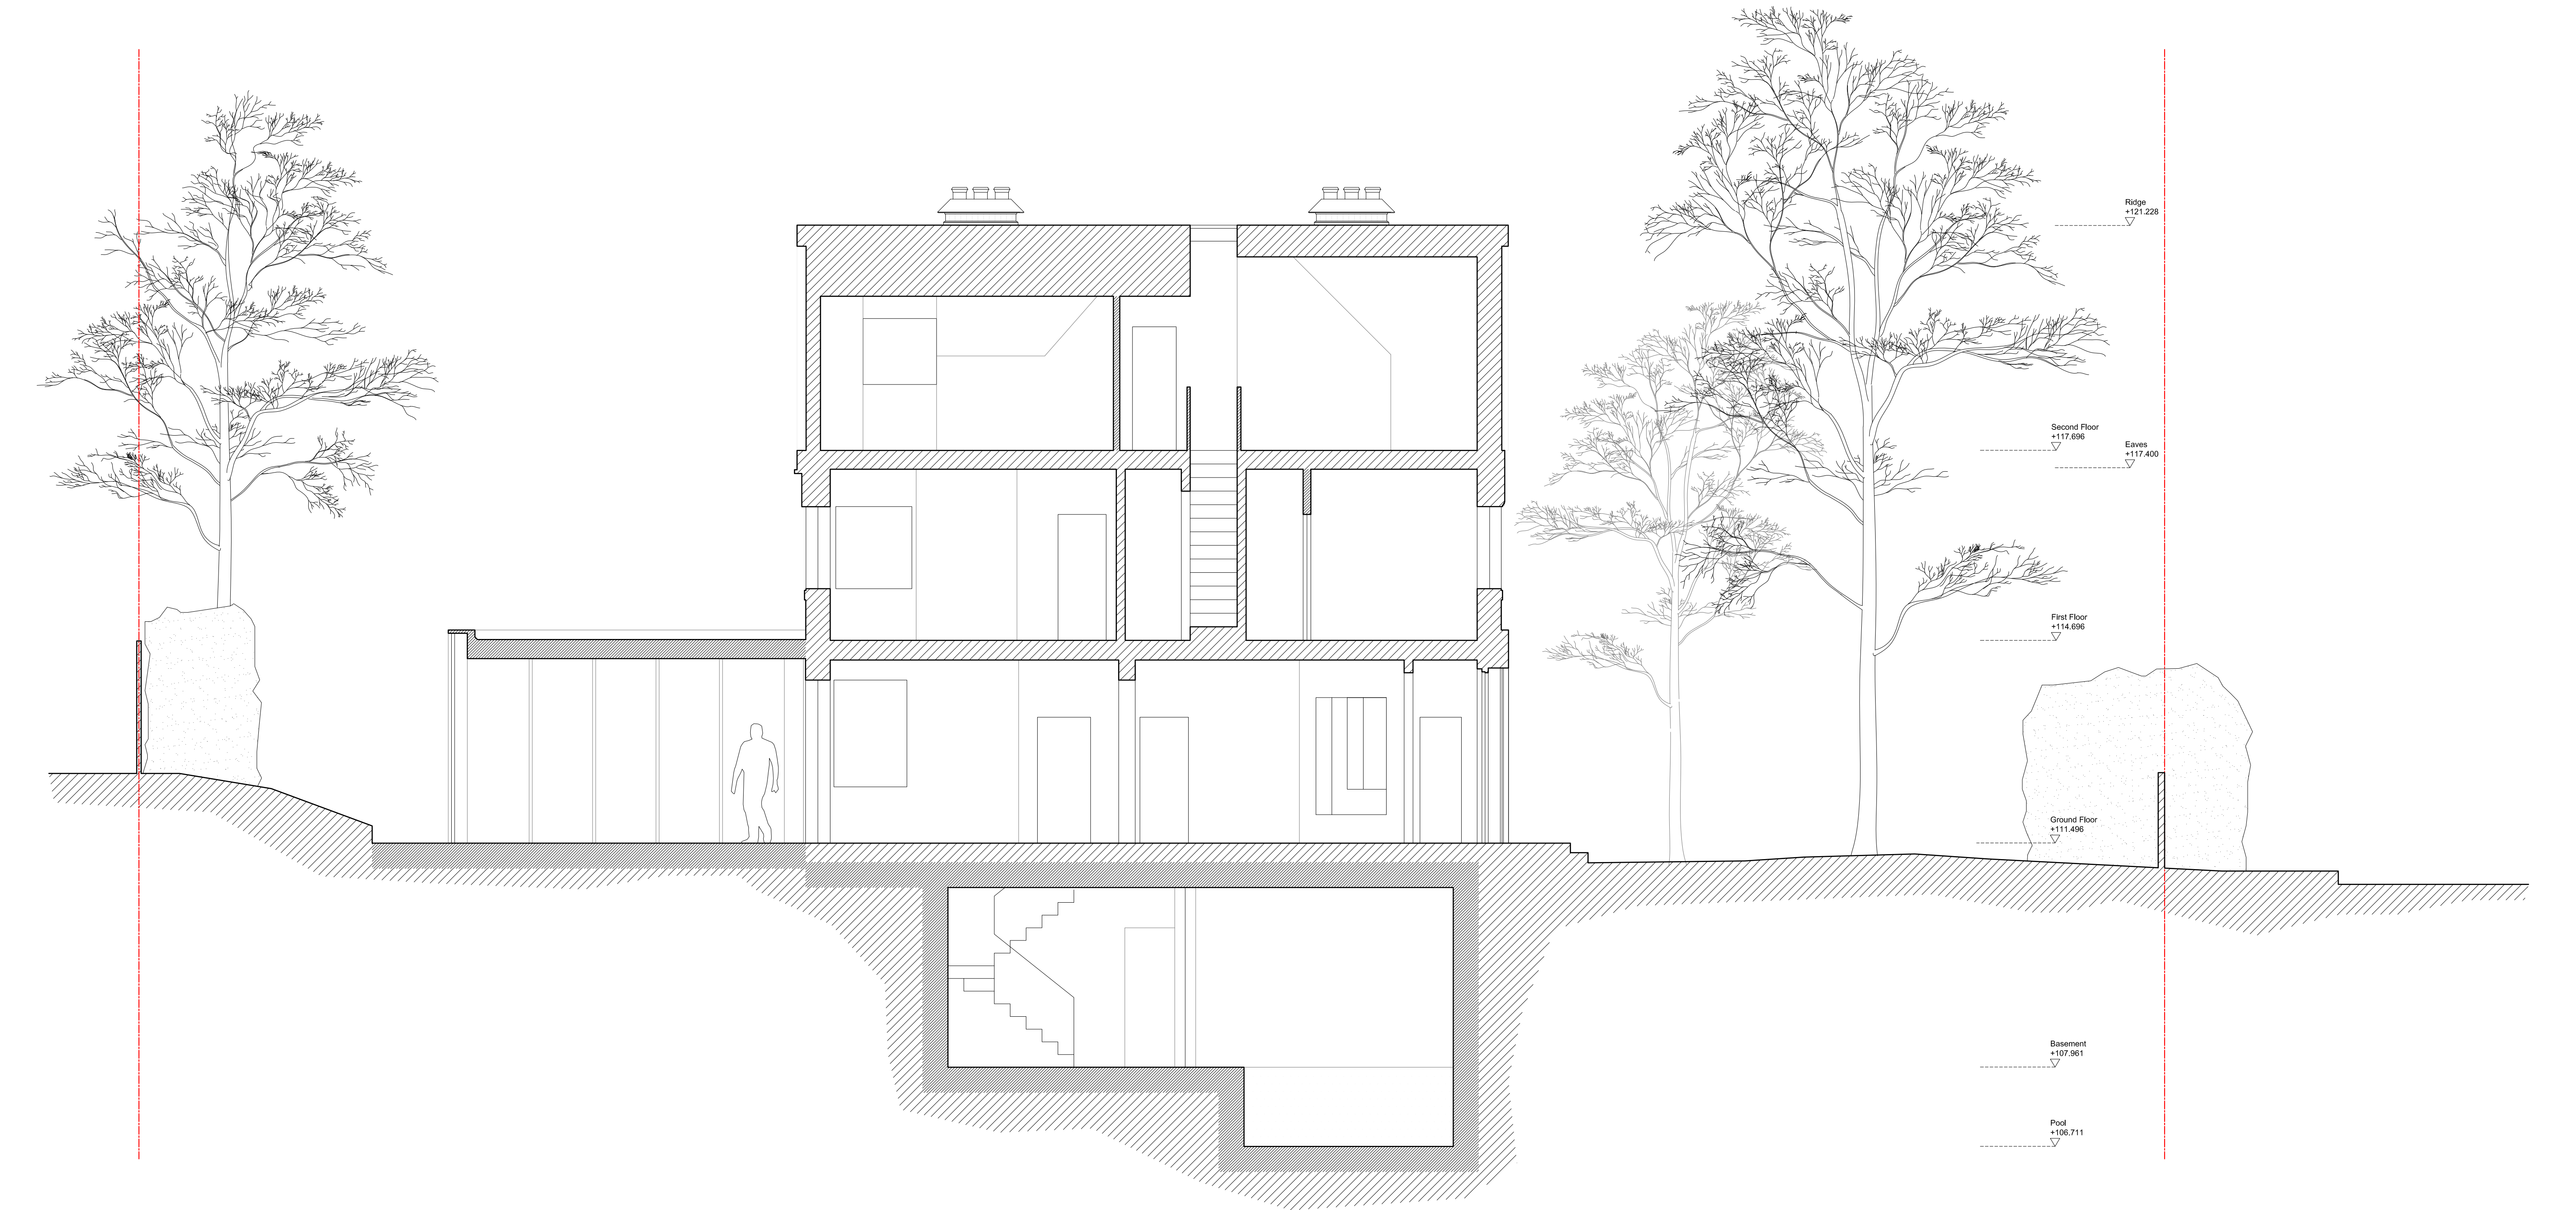

General notes:

Do not scale from drawings.
Errors to be reported immediately to the Architect.
To be read in conjunction with all relevant Architects', Services and Structural Engineers' drawings.
All existing site, tree and building information has been compiled from different sources.
All dimensions to be checked on site.


Comments:



A	11.01.23	Revised Planning Proposal	JS	GM
Rev.	Date	Description	Drawn	Check

Rev.	Date	Description	Drawn	Check
------	------	-------------	-------	-------

Key Plan

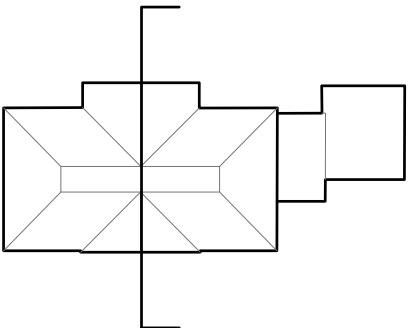

BÜF

161-165 Kingsland Road
London E2 8AL

T : +44 (0)20 3409 0881
E: info@bufarchitecture.com
W: www.bufarchitecture.com

© BÜF Architecture Ltd.

Project

Beaulieu House, Compton Avenue
London, N6 4LH

Client

Noor Ahmed

Status

PLANNING

Drawing name

As Proposed
Section B-B

Date

19.07.2021

Scale / Format

1:100 @A3

Drawn / Checked

Approved

Zone

XX

Element

DR

Job no.

A041

Source

A

Revision

20-P131

Revision

A

Project number

A041