



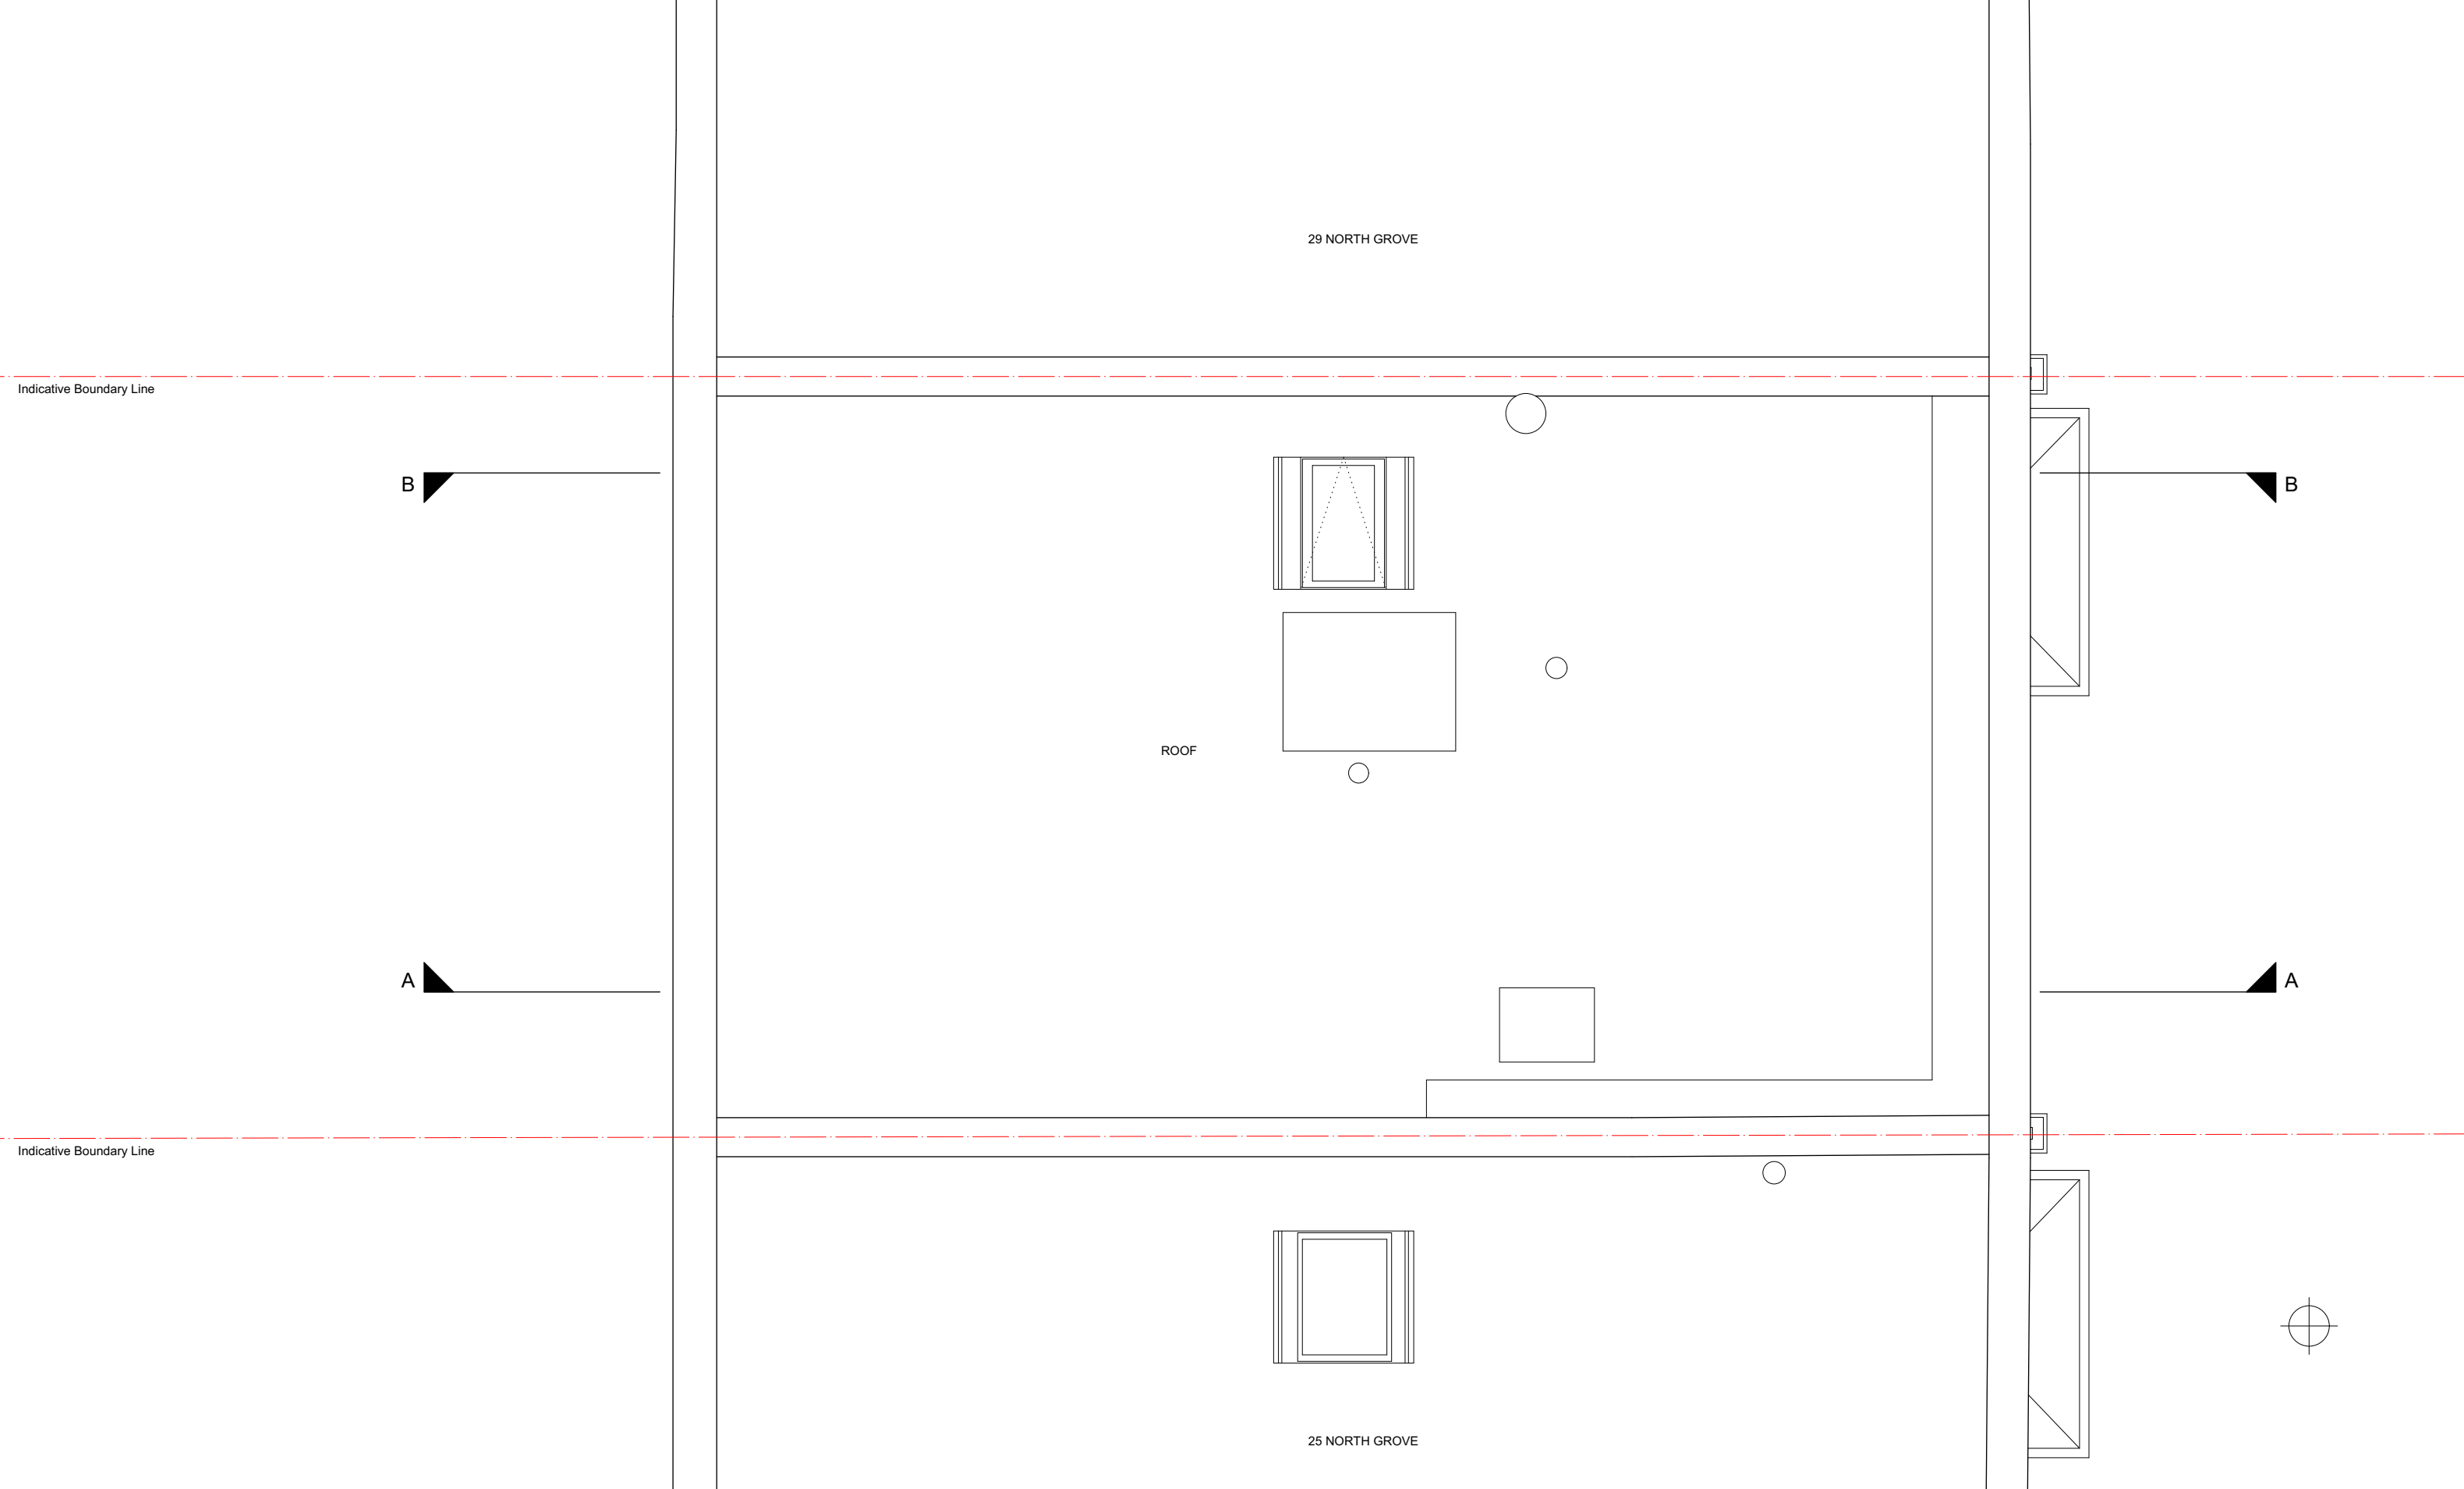

Notes

- All contents copyright.
- Do not scale.
- Based on survey by others.
- Contractor to verify all dimensions on site.
- Read in conjunction with all relevant Architect's, Consultant's & Supplier's information.
- Report any discrepancies to the Architect.

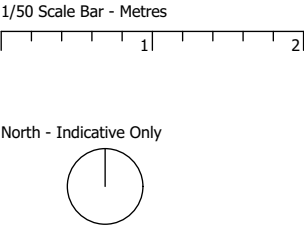

Revisions

A - 06/06/22 - Revised Title Block

Project	Alterations & Refurbishments at 27 North Grove London, N6 4SH		
Drawing	Roof Plan As Existing		
Number	2206_E005_A	Status	Information
Scale	1/50 @ A3	Drawn	FMS
Date	25/04/22	Checked	NJK

Neil Kahawatte Architects

Studio 36
Archway Studios
Bickerton House
25-27 Bickerton Road
London, N19 5JT

020 7360 5330
mail@neilkahawatte.com
Company Number: 8530938