



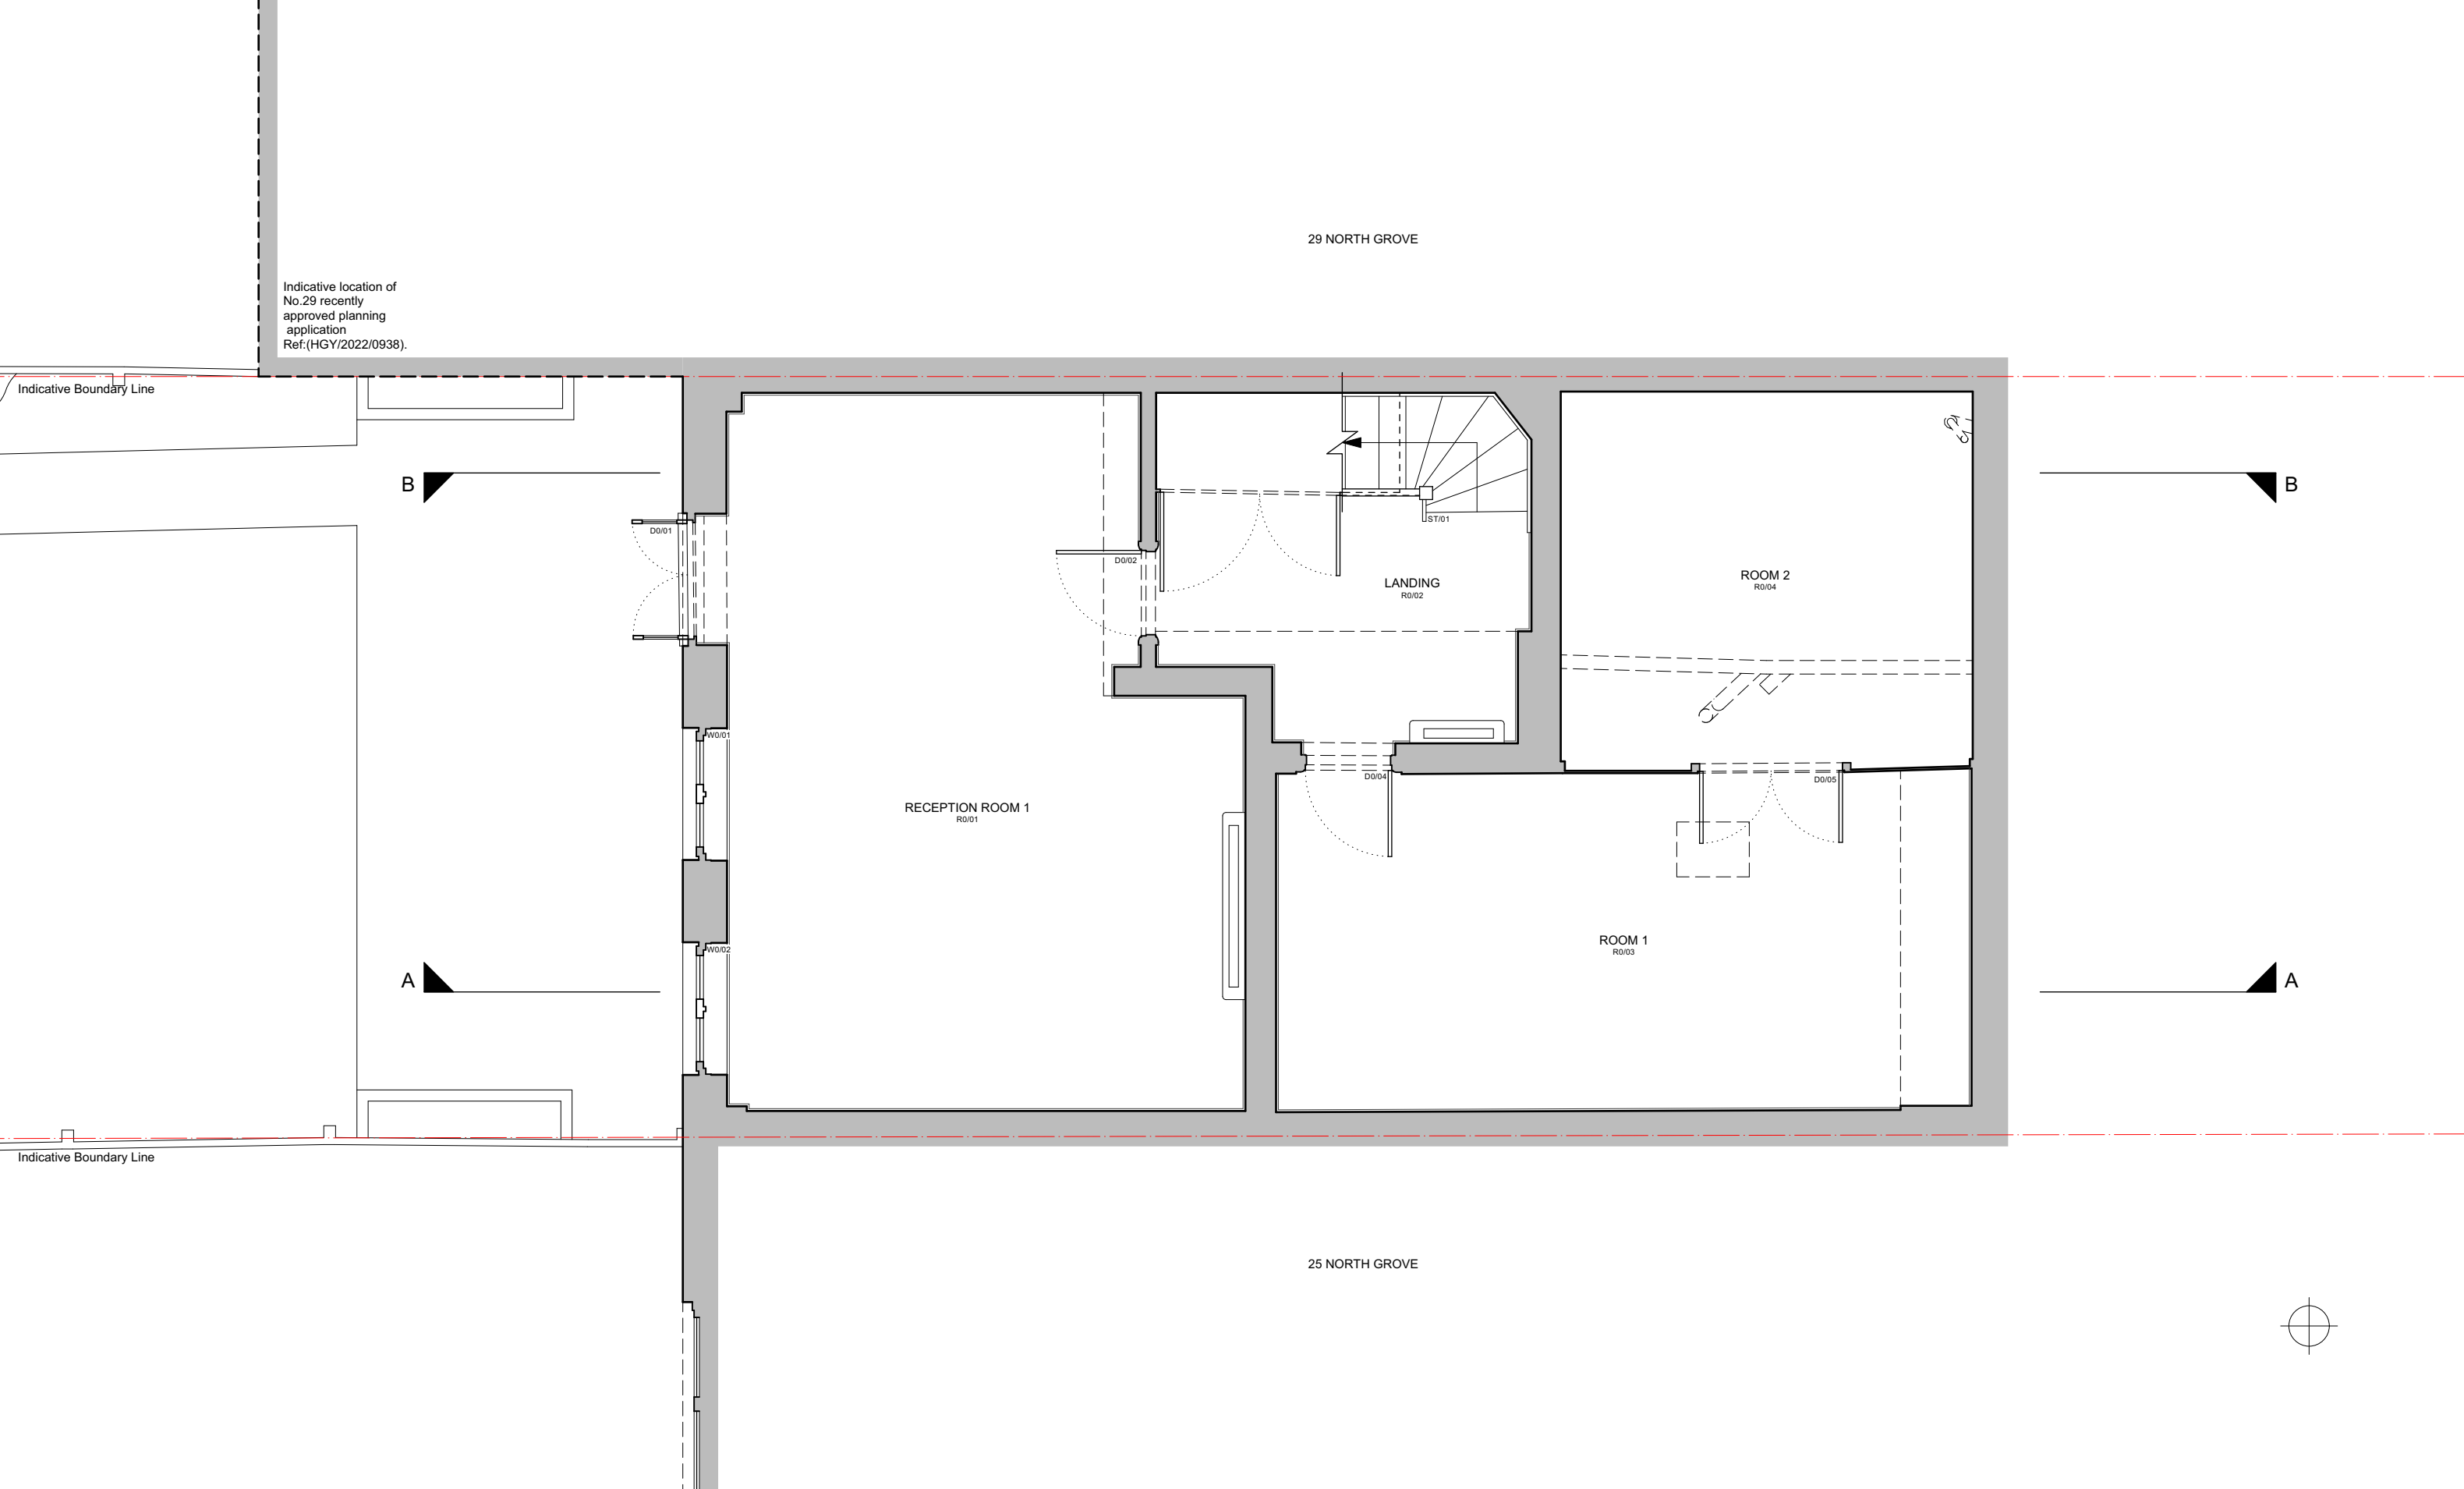

- Notes
- All contents copyright.
 - Do not scale.
 - Based on survey by others.
 - Contractor to verify all dimensions on site.
 - Read in conjunction with all relevant Architect's, Consultant's & Supplier's information.
 - Report any discrepancies to the Architect.

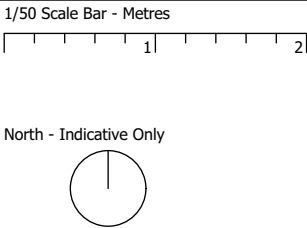

Revisions
A - 16/12/22 - Design Updates
B - 22/03/23 - Revised Planning Application

Project	Alterations & Refurbishments at 27 North Grove London, N6 4SJ		
Drawing	Lower Ground Floor Plan As Existing		
Number	2206_E001_B	Status	Information
Scale	1/50 @ A3	Drawn	PS
Date	22/03/23	Checked	NJK

Neil Kahawatte Architects

Studio 36
Archway Studios
Bickerton House
25-27 Bickerton Road
London, N19 5JT

020 7360 5330
mail@neilkahawatte.com
Company Number: 8530938