


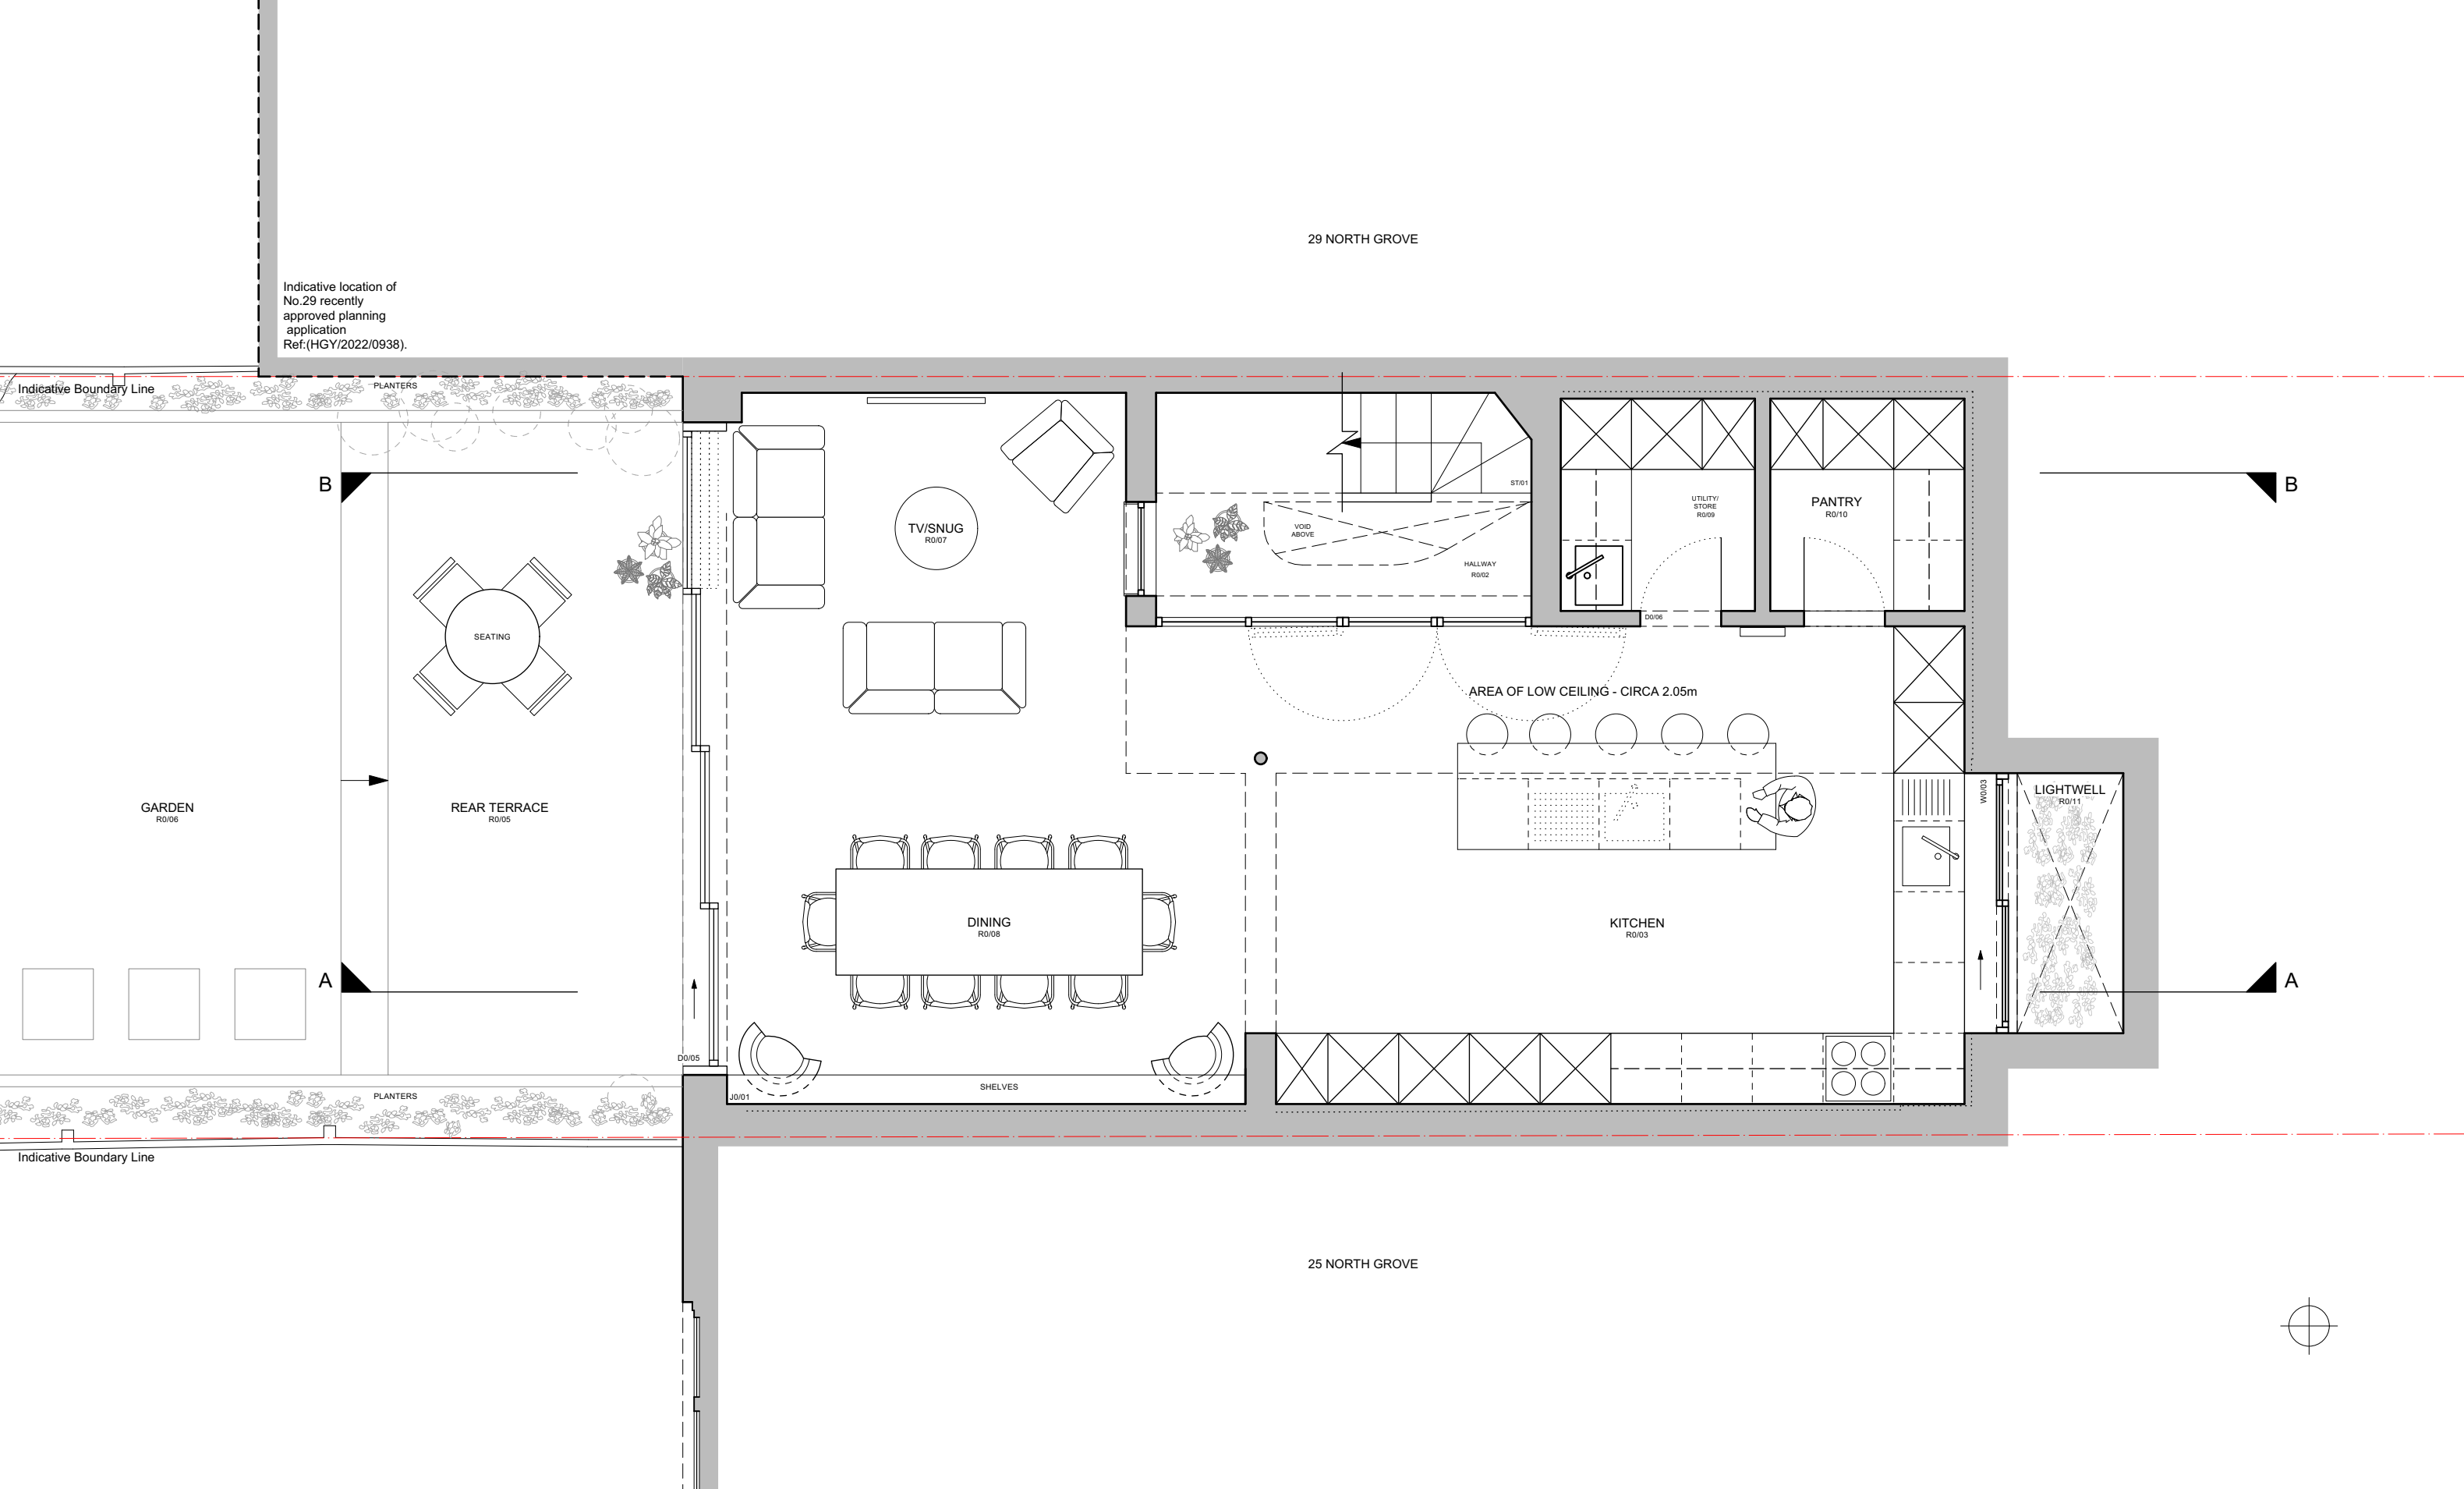

Indicative location of
No.29 recently
approved planning
application
Ref:(HGY/2022/0938).

Indicative Boundary Line

PLANTERS

B

SEATING

REAR TERRACE
R0/05

GARDEN
R0/06

A

DINING
R0/08

D0/05

J0/01

SHELVES

PLANTERS

Indicative Boundary Line

29 NORTH GROVE

25 NORTH GROVE

B

A



- Notes
- All contents copyright.
 - Do not scale.
 - Based on survey by others.
 - Contractor to verify all dimensions on site.
 - Read in conjunction with all relevant Architect's, Consultant's & Supplier's information.
 - Report any discrepancies to the Architect.

1/50 Scale Bar - Metres

North - Indicative Only



Revisions

A - 16/12/22 - Design Updates

B - 22/03/23 - Revised Planning Application

Project

Alterations & Refurbishments at
27 North Grove
London, N6 4SH

Drawing

Lower Ground Floor Plan
As Proposed

Number	2206_A001_B	Status	Information
Scale	1/50 @ A3	Drawn	PS
Date	22/03/23	Checked	NJK

Neil Kahawatte Architects

Studio 36
Archway Studios
Bickerton House
25-27 Bickerton Road
London, N19 5JT

020 7360 5330
mail@neilkahawatte.com
Company Number: 8530938