



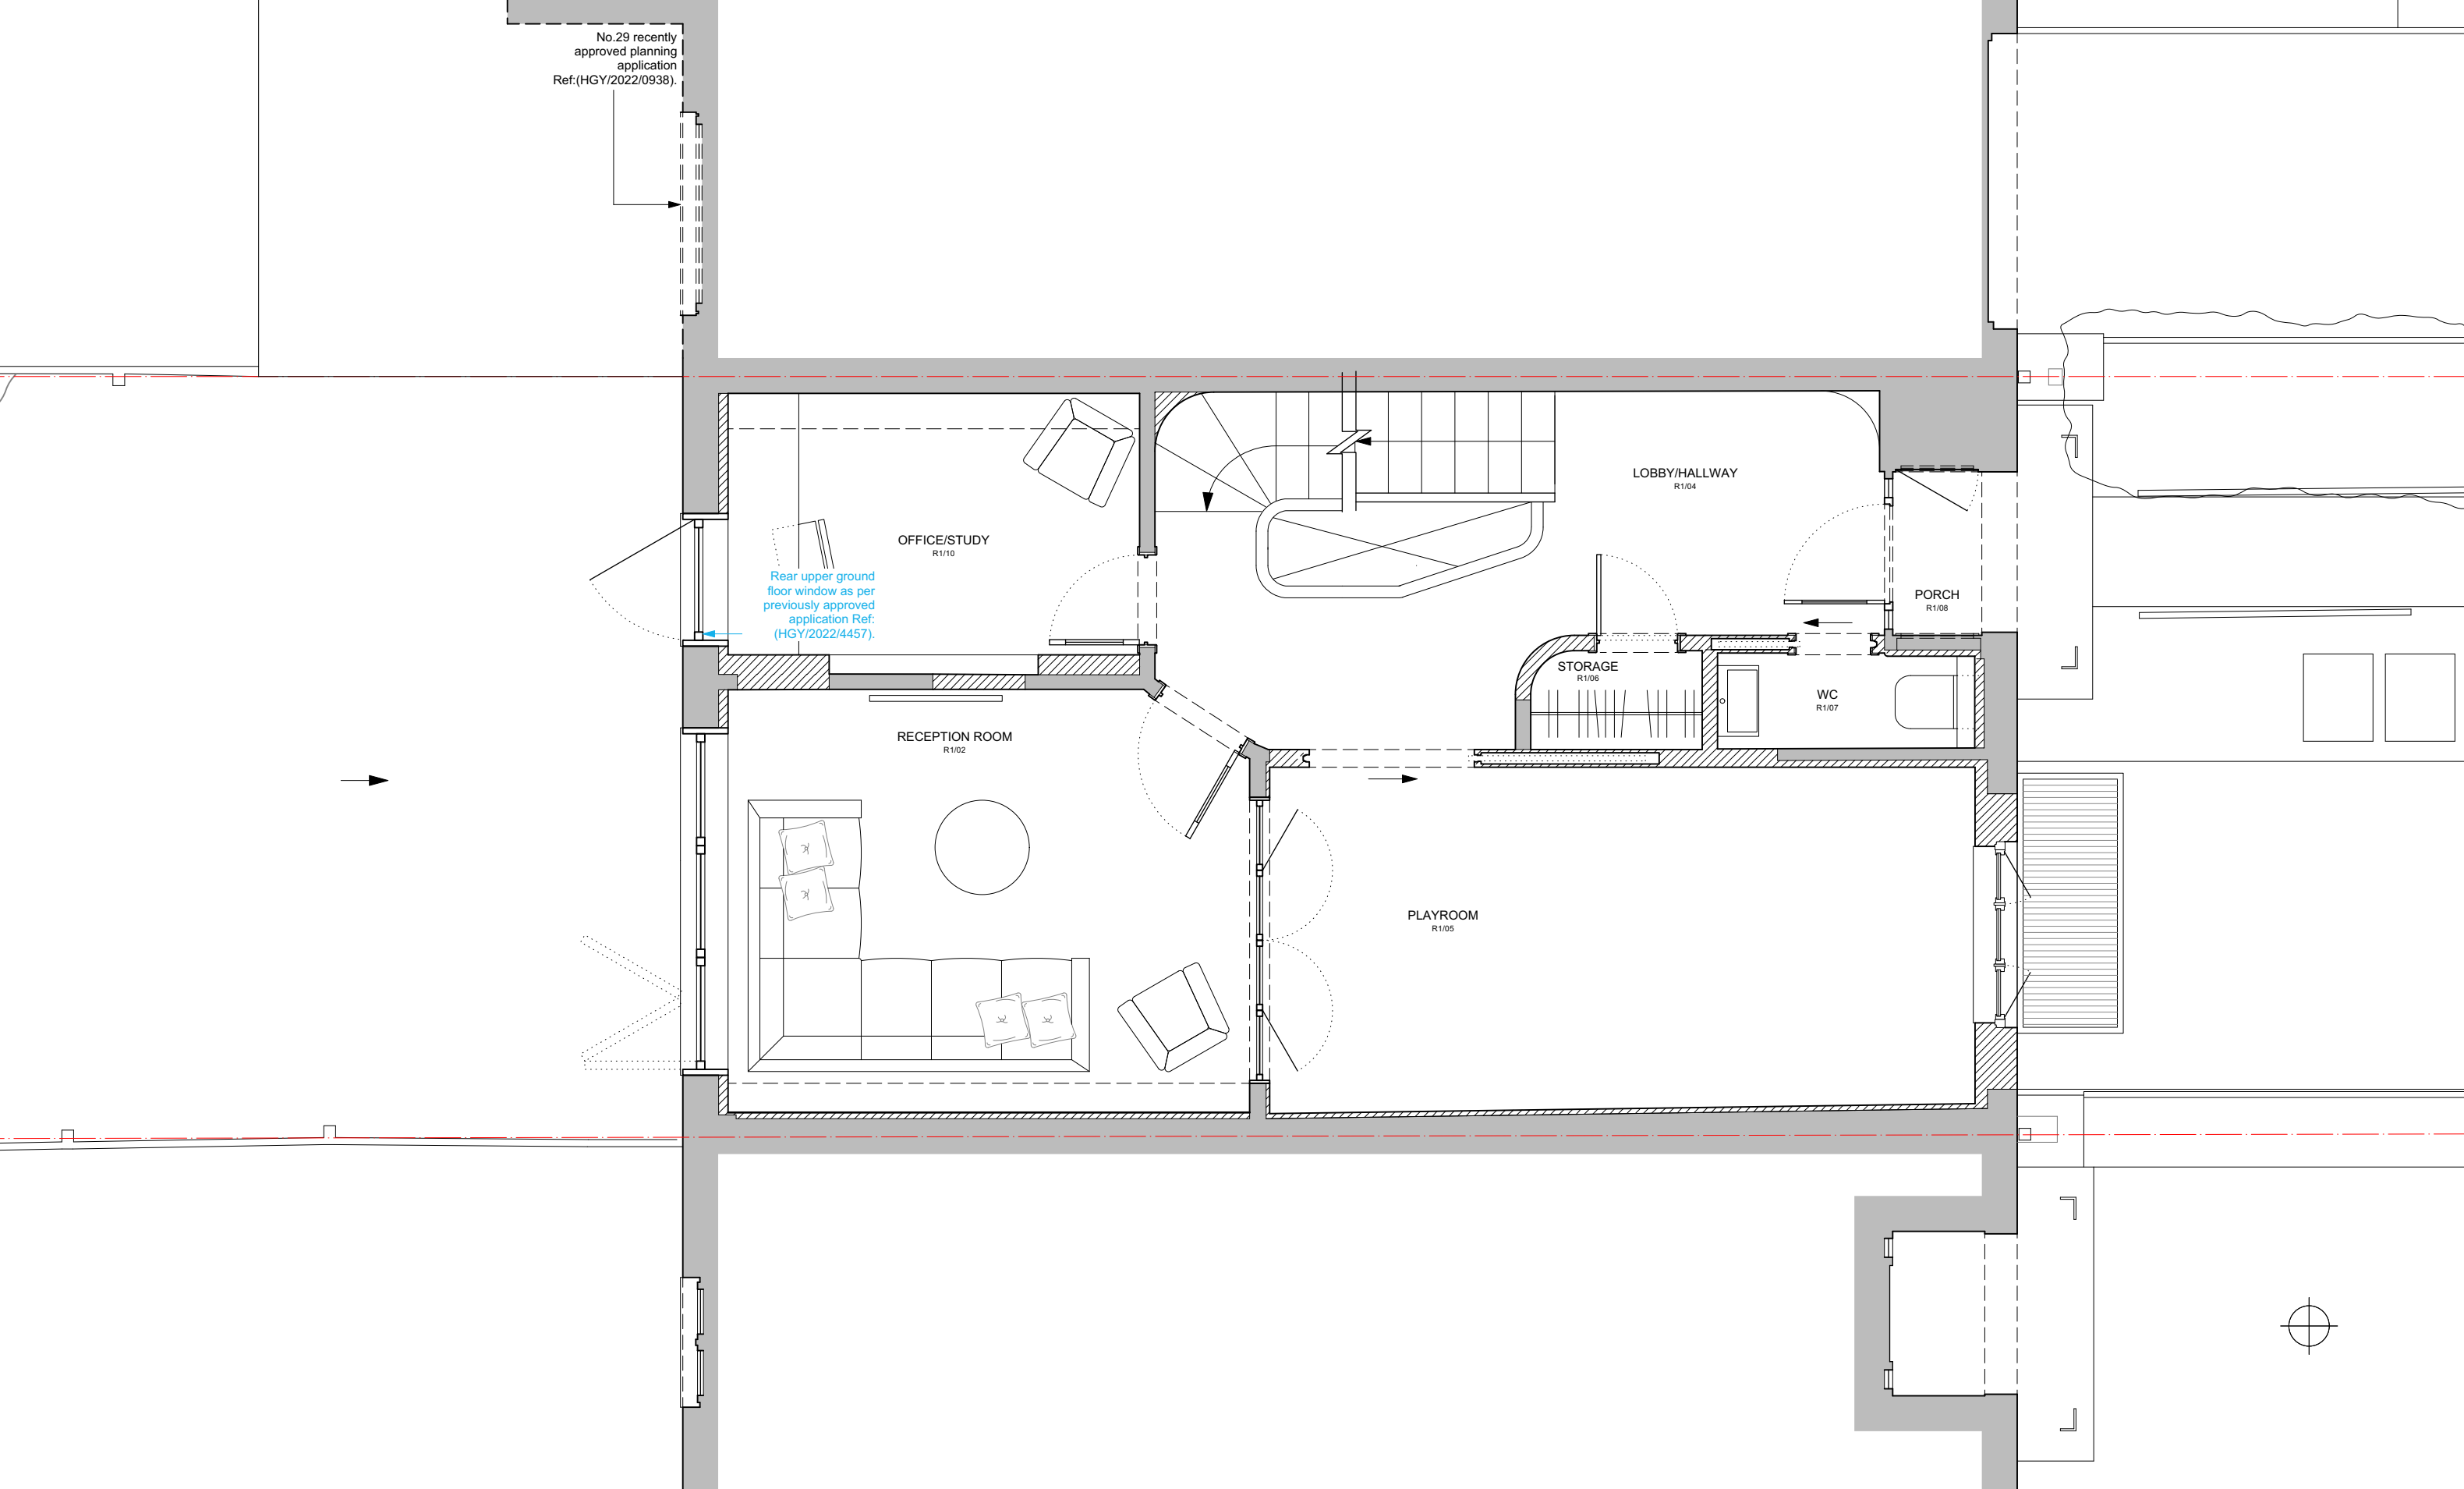

No.29 recently
approved planning
application
Ref:(HGY/2022/0938).

Rear upper ground
floor window as per
previously approved
application Ref:
(HGY/2022/4457).

- Notes
- All contents copyright.
 - Do not scale.
 - Based on survey by others.
 - Contractor to verify all dimensions on site.
 - Read in conjunction with all relevant Architect's, Consultant's & Supplier's information.
 - Report any discrepancies to the Architect.

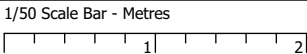

North - Indicative Only



Revisions

- A - 16/12/22 - Design Updates**
B - 28/02/23 - Planning Updates
C - 22/03/23 - Revised Planning Application

Project **Alterations & Refurbishments at
27 North Grove
London, N6 4SH**

Drawing **Upper Ground Floor Plan
As Proposed**

Number	2206_A002_C	Status	Information
Scale	1/50 @ A3	Drawn	PS
Date	22/03/23	Checked	NJK

Neil Kahawatte Architects

Studio 36
Archway Studios
Bickerton House
25-27 Bickerton Road
London, N19 5JT

020 7360 5330
mail@neilkahawatte.com
Company Number: 8530938