


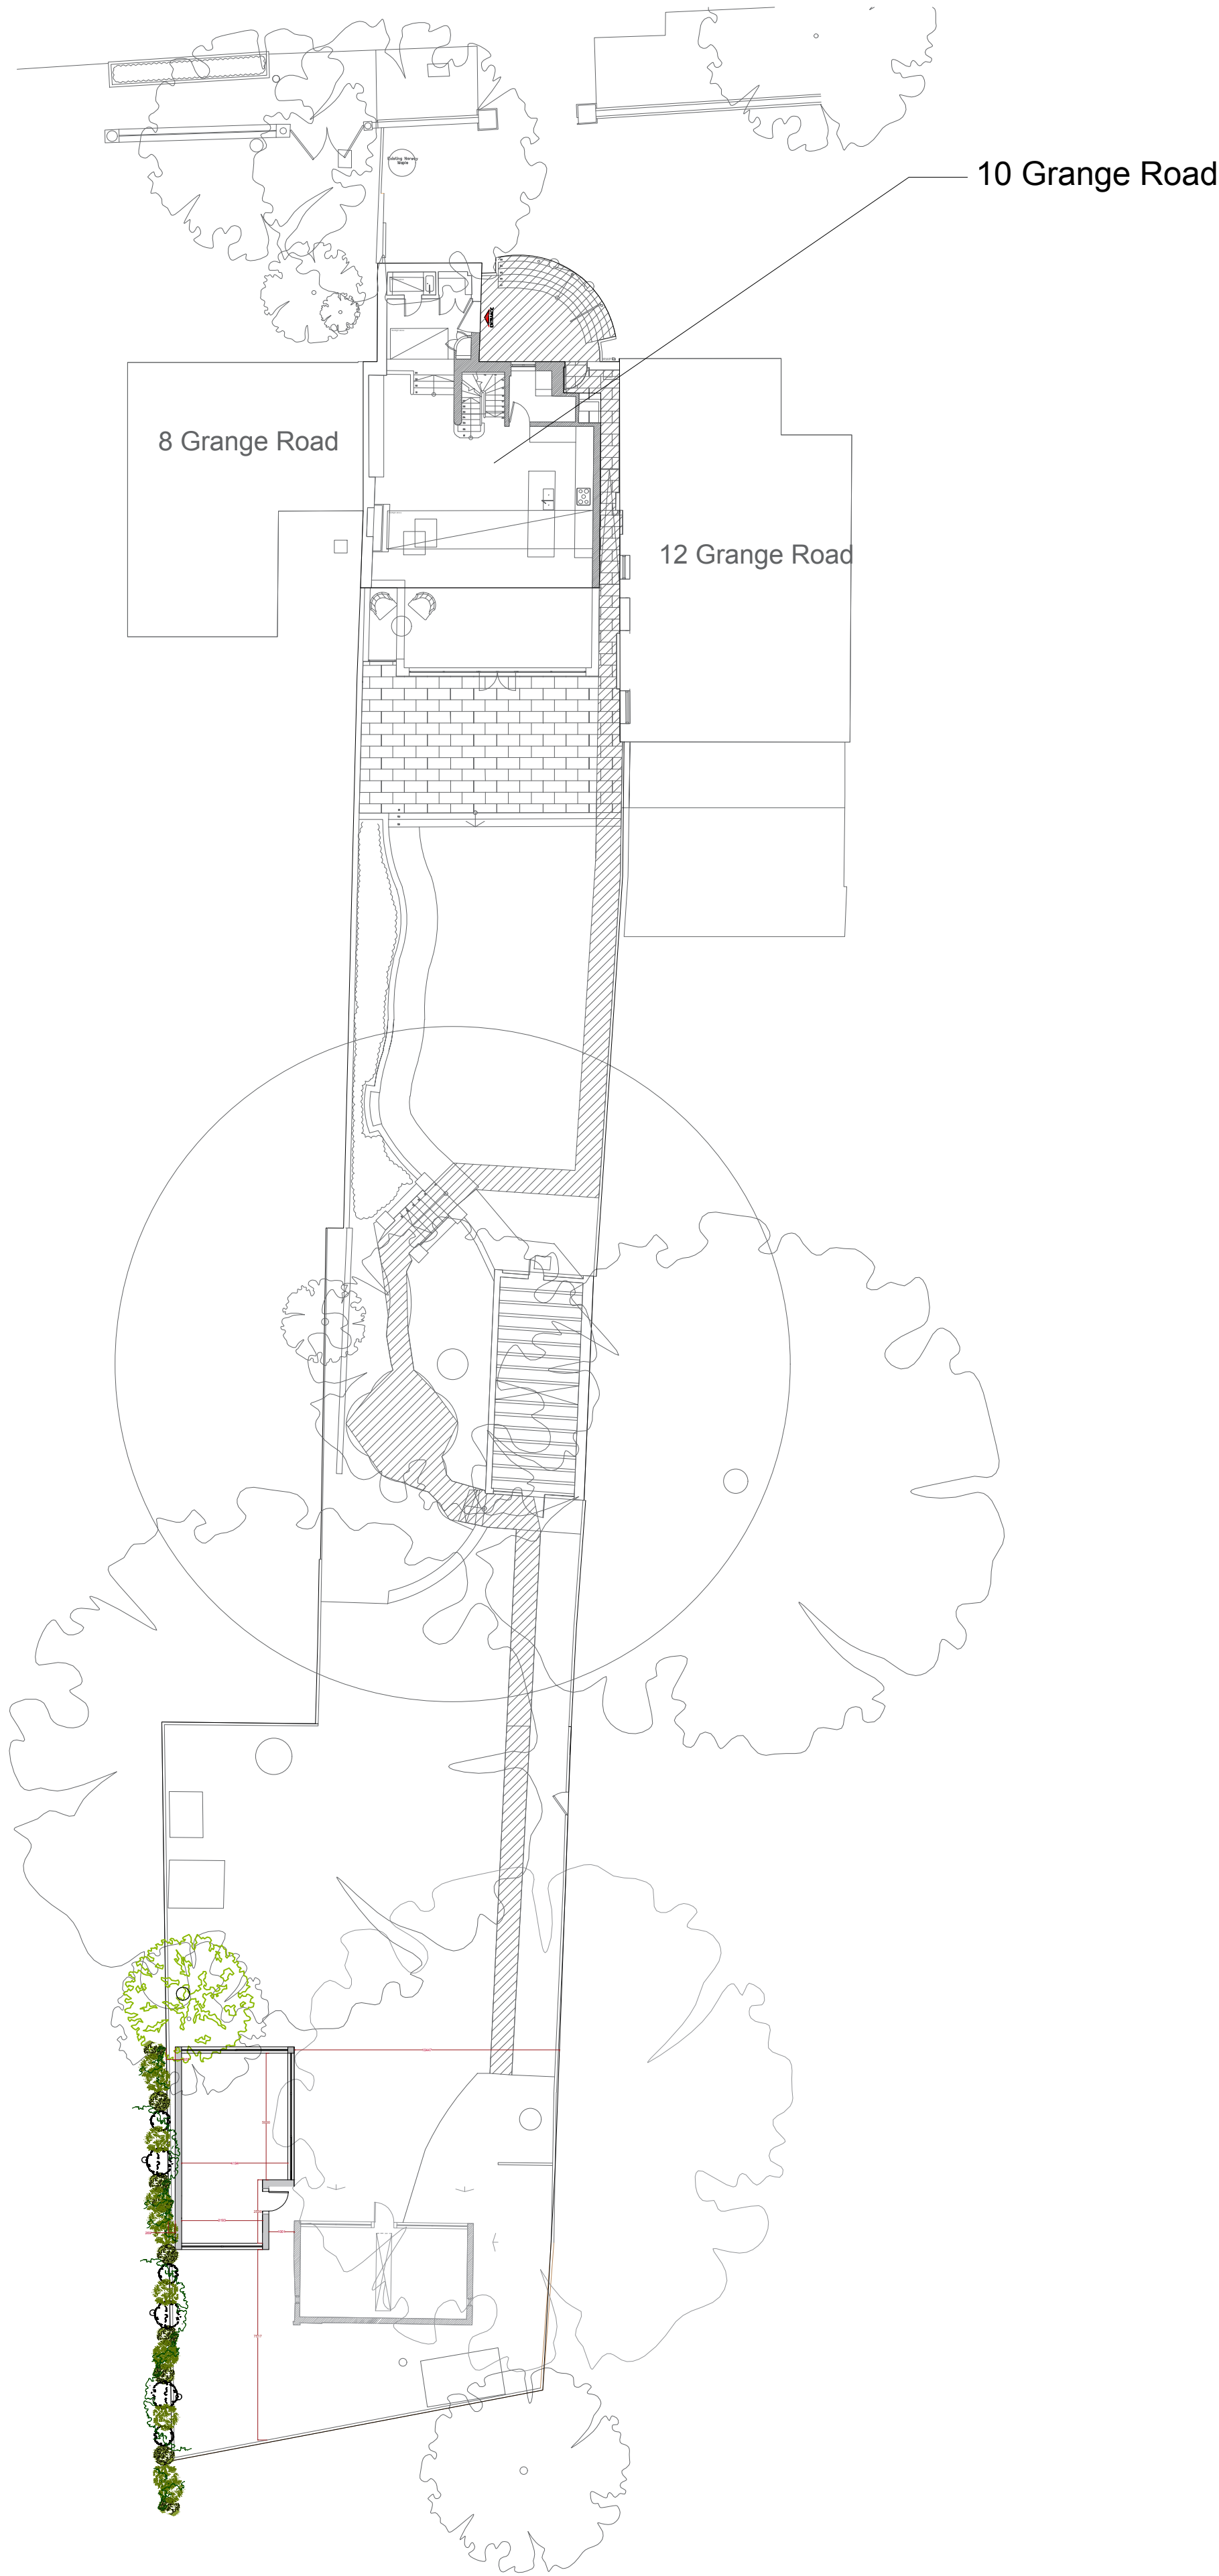

|                                             |                                                     |                            |                            |                                            |   |
|---------------------------------------------|-----------------------------------------------------|----------------------------|----------------------------|--------------------------------------------|---|
| Project No.<br><b>101</b>                   | Project<br><b>10 Grange Road Storage Unit</b>       | Drawings No.<br><b>005</b> | Date<br><b>15/03/2023</b>  | <b>CAPE CONSTRUCTION</b><br>DESIGN & BUILD | email:sam@capeconstruction.net<br>Web:www.capeconstruction.net<br><br>30 GRATTON TERRACE, NW2 6QE<br>TEL:02084505703, Mobile:07725304556 |
| Client<br><b>Ms Lynagh &amp; Mr MacCabe</b> | Drawings Title<br><b>Proposed Ground Floor Plan</b> |                            | Scale<br><b>1:200 @ A2</b> |                                            |   |