


LEVEL MONITORING - RELATIVE SURVEY READINGS

Provider Details				Client Details				Risk Address			
Name:	Knight & Associates Ltd			Insurance Co.:	RSA			Occupier:			
Our Ref:	SU2003608			Client Name:	Crawford			Address:			
				Technical Mgr:	N Crawford			Address:			
				Email:				Town:			
				Client Ref:				County:			
				Address:	National Subsidence Unit			Post Code:			
				Address:	4th Floor 30 St Pauls Square			Tel Home:			
				Town:	Birmingham			Tel Work:			
				County:				Mobile:			
				Post Code:	B3 1QZ			Other:			
				Other Email:	subsidence.monitoring@crawco.co.uk			Other:			

Target Date:				Reading Date:				Issue Date:							
				12/7/21				14/7/21							
				13/9/21				14/9/21							
				4/11/21				5/11/21							
Row No.	Point Name	X Co-ordinate	Y Co-ordinate	1	2	3	4	5	6	7	8	9	10	11	12
1	TBM1	0.00	0.00	10.0000	10.0000	10.0000									
2		6.40	0.00												
3		6.40	1.00												
4	2	8.90	1.00	10.1070	10.1070	10.1080									
5	3	8.90	7.00	9.5390	9.5380	9.5400									
6	4	5.90	7.00	9.3200	9.3200	9.3210									
7	5	5.90	9.00	9.3830	9.3830	9.3830									
8	6	3.30	9.00	9.3790	9.3790	9.3800									
9		3.30	8.00												
10	7	0.00	8.00	9.7830	9.7830	9.7830									
11		0.00	0.00												
12															
13															
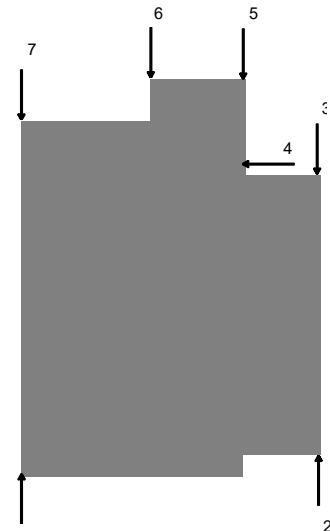

- 04/11/21 Readings taken.
- A common brickcourse could not be followed, subsequently relative data only.
- A further visit is due in Jan '22

TBM1


2

FRONT.

LEVEL MONITORING - RELATIVE MOVEMENT SKETCH

Client: Crawford

Client Ref: 0

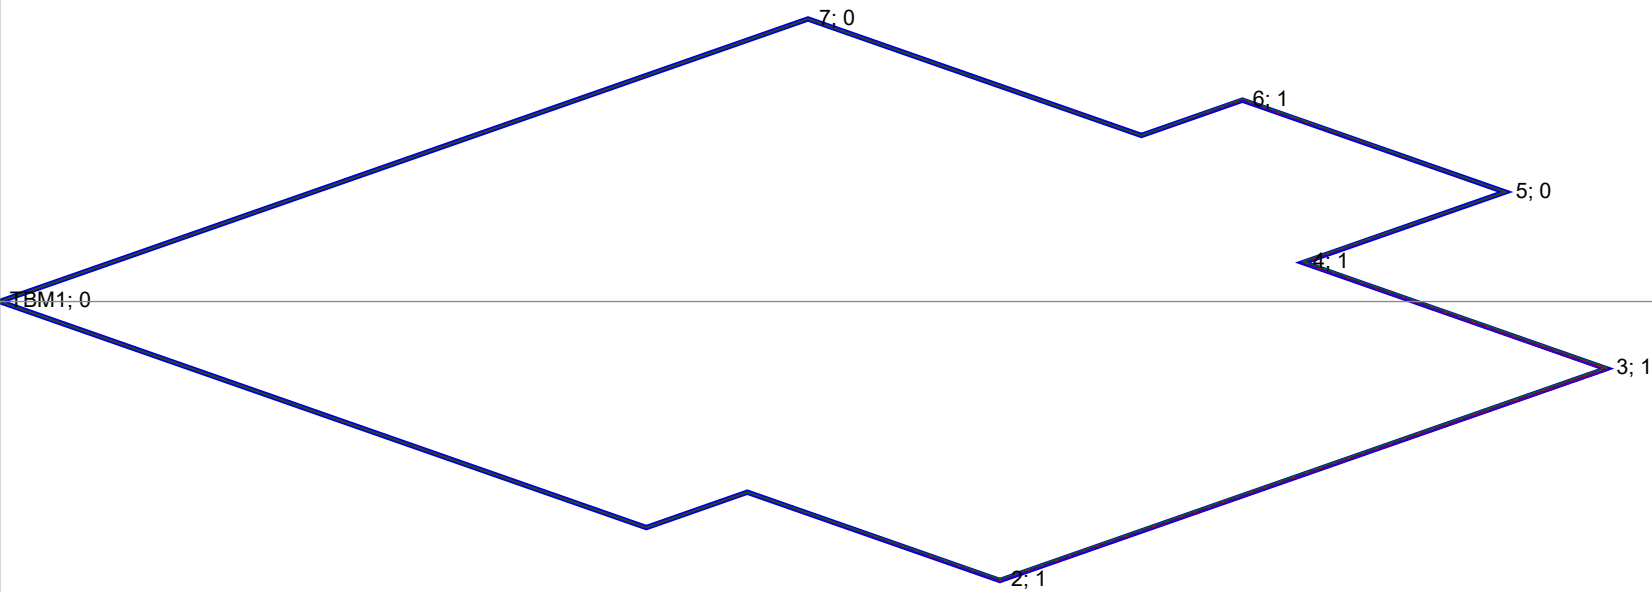

Datum Reading	Reading 1 (12/7/21)	Reading 2 (13/9/21)	Reading 3 (4/11/21)	Reading 4 (0/1/00)	Reading 5 (0/1/00)	Reading 6 (0/1/00)
Reading 7 (0/1/00)	Reading 8 (0/1/00)	Reading 9 (0/1/00)	Reading 10 (0/1/00)	Reading 11 (0/1/00)	Reading 12 (0/1/00)	

Notes:
Vertical distorted scale 1: 20

Point labels give level difference of last reading from original datum in mm.

LEVEL MONITORING - RELATIVE SURVEY READINGS

Client: Crawford


Client Ref:

0

Chart Scale 1:1000

1

Difference in reading
mm

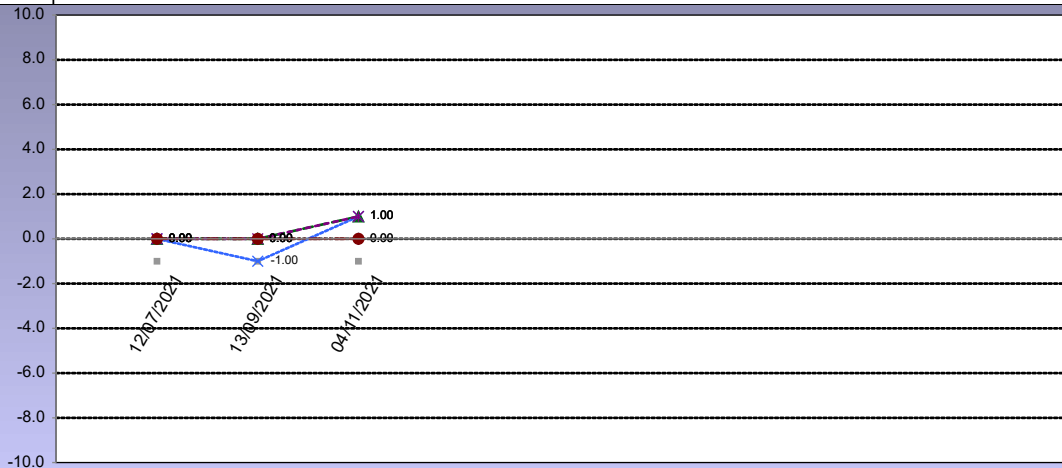

Date

Point 1

Point 2


Point 3

Point 4

Point 5

2

Difference in reading
mm

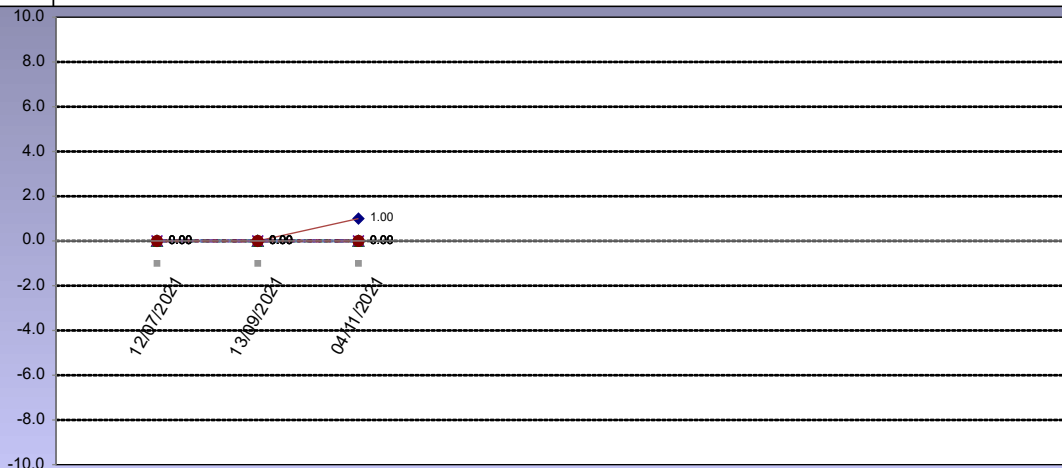

Date

Point 6

Point 7


Point 8

Point 9

Point 10

3

Difference in reading
mm

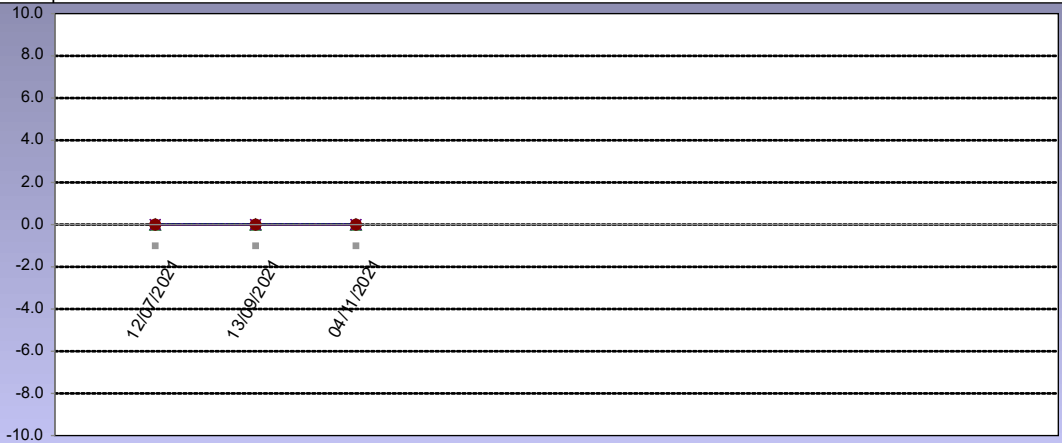

Date

Point 11

Point 12

Point 13

Point 14

Point 15

Standard Comments for selection in Readings and Sketch Worksheets
User may edit these as appropriate

Standard Comments	
No Comment	
Standard Comment 1	A further visit is due in
Standard Comment 2	No further readings are planned
Standard Comment 3	The Insured requested an update.
Standard Comment 4	Points fitted and readings taken.
Standard Comment 5	

Standard Bullet
●