


LEVEL MONITORING - RELATIVE SURVEY READINGS

Provider Details			Client Details			Risk Address		
Name:	Knight & Associates Ltd		Insurance Co.:	RSA		Occupier:		
Our Ref:	SU2003608		Client Name:	Crawford		Address:		
			Technical Mgr:	N Crawford		Address:		
			Email:			Town:		
			Client Ref:			County:		
Monitoring Details			Address:	National Subsidence Unit		Post Code:		
Instruction Date:	8/6/21		Address:	4th Floor 30 St Pauls Square		Tel Home:		
First Reading Date:	12/07/2021		Town:	Birmingham		Tel Work:		
Maximum No Visits:	8		County:			Mobile:		
Anticipated Expiry Date:	Sept '22		Post Code:	B3 1QZ		Other:		
Monitoring Int (Wks):	8		Other Email:	subsidence.monitoring@crawco.co.uk		Other:		

Target Date:															
Reading Date:		12/7/21	13/9/21	4/11/21	10/1/22	3/3/22	11/5/22	5/7/22	7/9/22						
Issue Date:		14/7/21	14/9/21	5/11/21	11/1/22	4/3/22	11/5/22	5/7/22	7/9/22						
Row No.	Point Name	X Co-ordinate	Y Co-ordinate	1	2	3	4	5	6	7	8	9	10	11	12
1	TBM1	0.00	0.00	10.0000	10.0000	10.0000	10.0000	10.0000	10.0000	10.0000	10.0000				
2		6.40	0.00												
3		6.40	1.00												
4	2	8.90	1.00	10.1070	10.1070	10.1080	10.1080	10.1080	10.1080	10.1070	10.1070				
5	3	8.90	7.00	9.5390	9.5380	9.5400	9.5390	9.5400	9.5390	9.5390	9.5380				
6	4	5.90	7.00	9.3200	9.3200	9.3210	9.3200	9.3210	9.3210	9.3200	9.3200				
7	5	5.90	9.00	9.3830	9.3830	9.3830	9.3820	9.3840	9.3830	9.3820	9.3820				
8	6	3.30	9.00	9.3790	9.3790	9.3800	9.3790	9.3800	9.3790	9.3780	9.3790				
9		3.30	8.00												
10	7	0.00	8.00	9.7830	9.7830	9.7830	9.7830	9.7830	9.7820	9.7820	9.7820				
11		0.00	0.00												
12															
13															
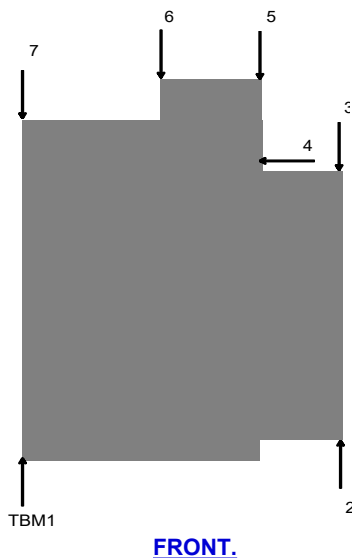


- 07/09/22 Readings taken.
- A common brickcourse could not be followed, subsequently relative data only.
- No further readings are planned

LEVEL MONITORING - RELATIVE MOVEMENT SKETCH

Client: Crawford

Client Ref: 0

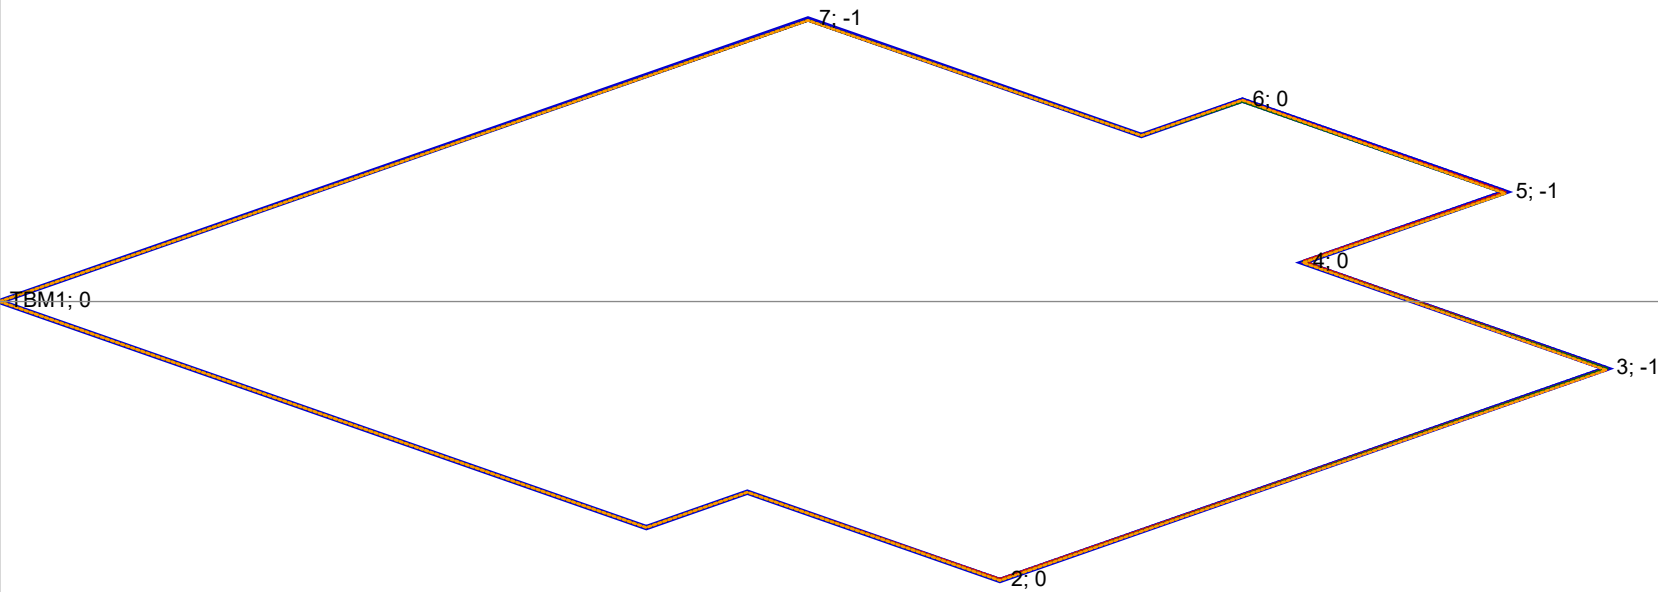

Datum Reading	Reading 1 (12/7/21)	Reading 2 (13/9/21)	Reading 3 (4/11/21)	Reading 4 (10/1/22)	Reading 5 (3/3/22)	Reading 6 (11/5/22)
Reading 7 (5/7/22)	Reading 8 (7/9/22)	Reading 9 (0/1/00)	Reading 10 (0/1/00)	Reading 11 (0/1/00)	Reading 12 (0/1/00)	

Notes:
Vertical distorted scale 1: 20

Point labels give level difference of last reading from original datum in mm.

LEVEL MONITORING - RELATIVE SURVEY READINGS

Client: Crawford


Client Ref:

0

Chart Scale 1:1000


1

Difference in reading
mm

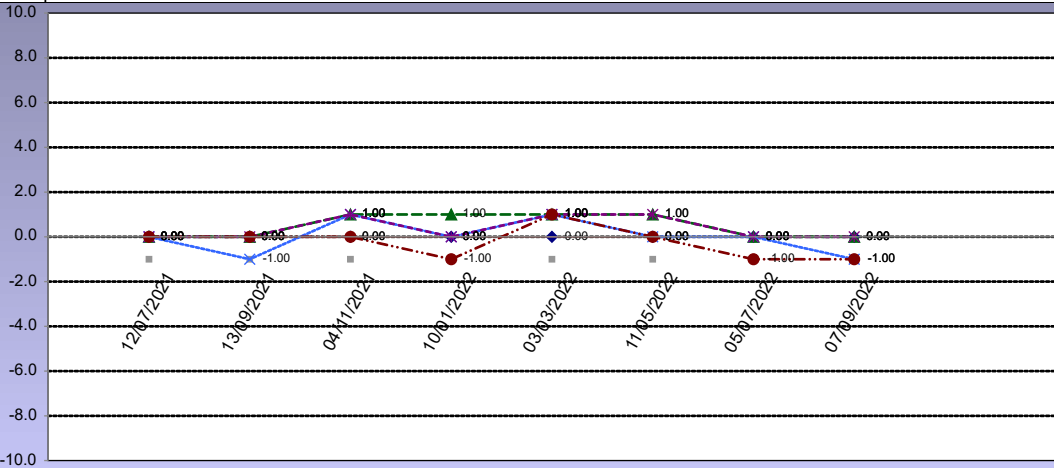


2

Difference in reading
mm

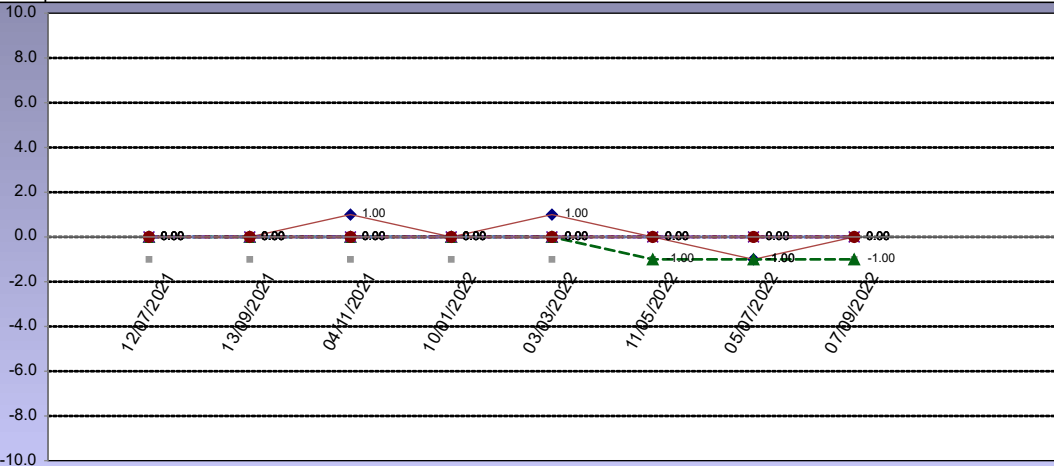

3

Difference in reading
mm

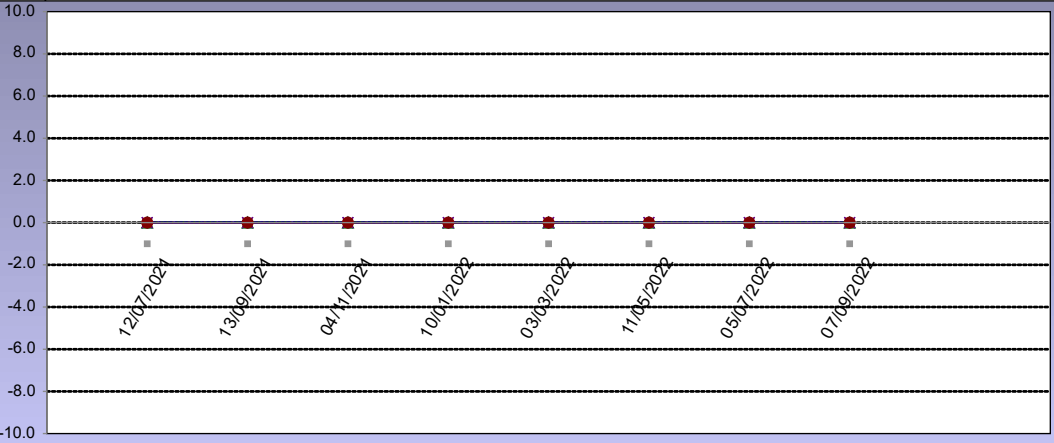

Standard Comments for selection in Readings and Sketch Worksheets
User may edit these as appropriate

Standard Comments	
No Comment	
Standard Comment 1	A further visit is due in
Standard Comment 2	No further readings are planned
Standard Comment 3	The Insured requested an update.
Standard Comment 4	Points fitted and readings taken.
Standard Comment 5	

Standard Bullet
●