


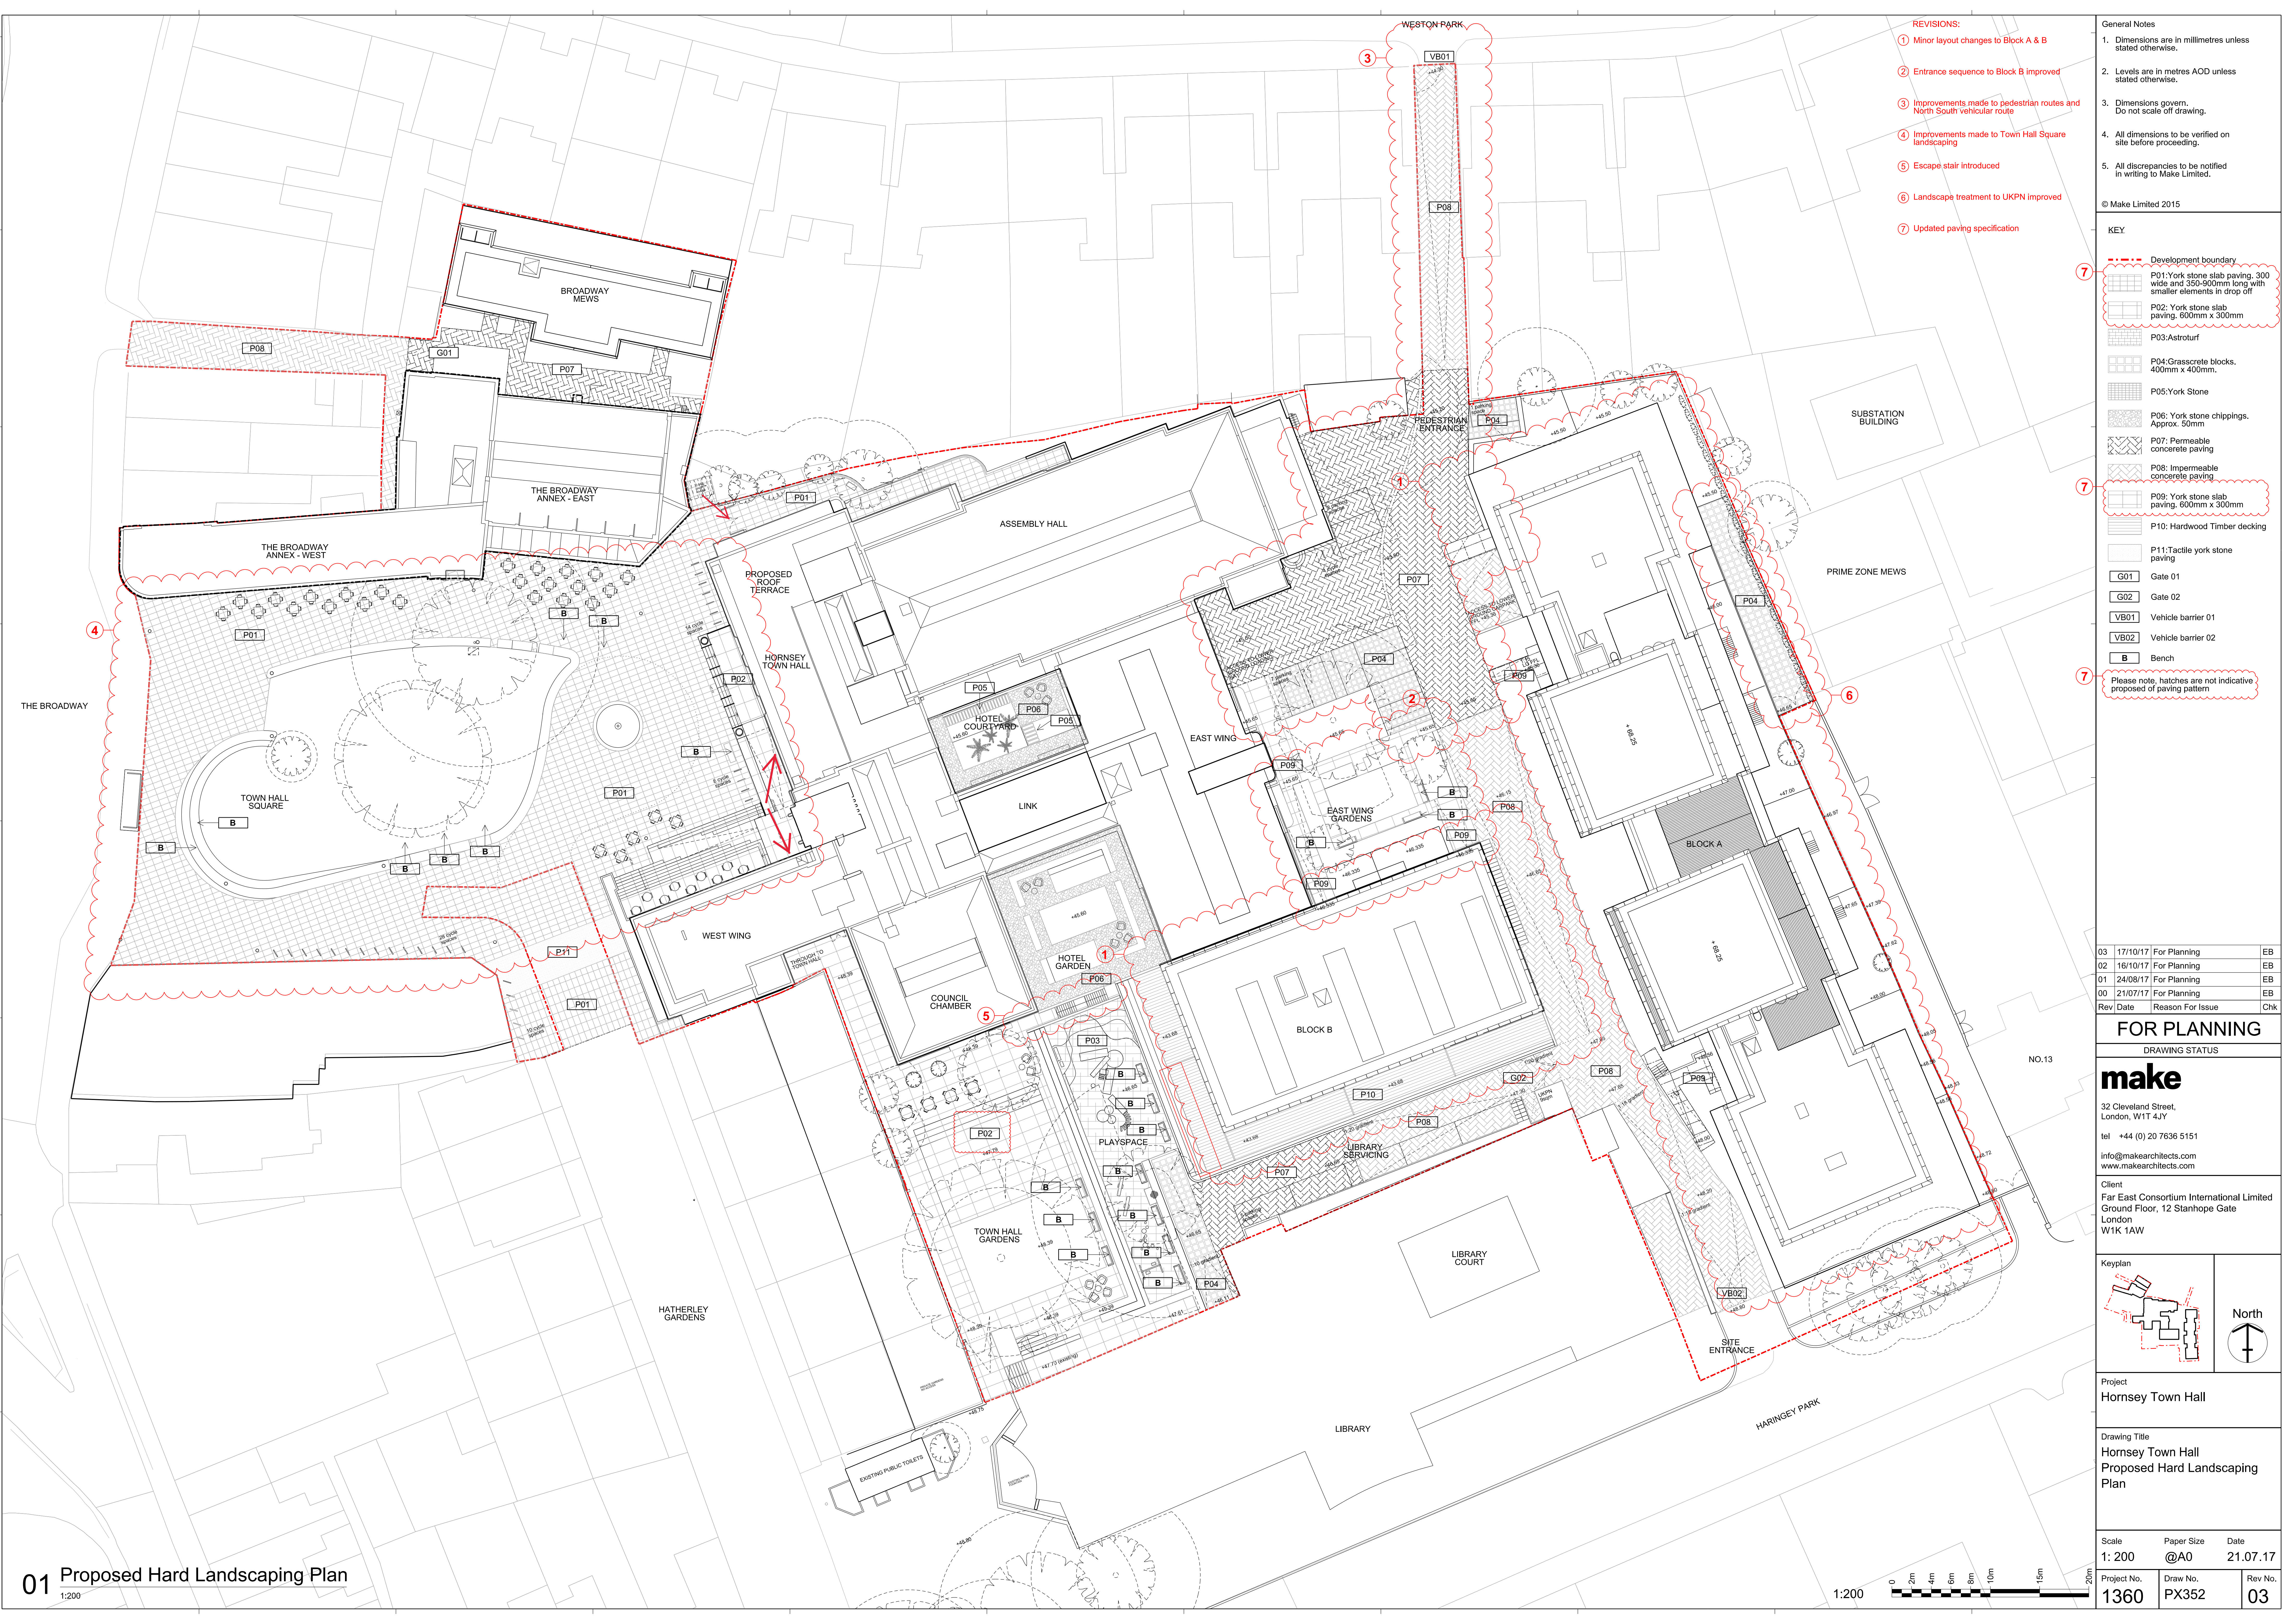

- REVISIONS:
- ① Minor layout changes to Block A & B
 - ② Entrance sequence to Block B improved
 - ③ Improvements made to pedestrian routes and North South vehicular route
 - ④ Improvements made to Town Hall Square landscaping
 - ⑤ Escape stair introduced
 - ⑥ Landscape treatment to UKPN improved
 - ⑦ Updated paving specification

General Notes

- Dimensions are in millimetres unless stated otherwise.
- Levels are in metres AOD unless stated otherwise.
- Dimensions govern. Do not scale off drawing.
- All dimensions to be verified on site before proceeding.
- All discrepancies to be notified in writing to Make Limited.

© Make Limited 2015

KEY

- Development boundary
- P01: York stone slab paving, 300 wide and 300-600mm long with smaller elements in drop off
- P02: York stone slab paving, 600mm x 300mm
- P03: Astroturf
- P04: Grasscrete blocks, 400mm x 400mm.
- P05: York Stone
- P06: York stone chippings, Approx. 50mm
- P07: Permeable concrete paving
- P08: Impermeable concrete paving
- P09: York stone slab paving, 600mm x 300mm
- P10: Hardwood Timber decking
- P11: Tactile york stone paving
- G01 Gate 01
- G02 Gate 02
- VB01 Vehicle barrier 01
- VB02 Vehicle barrier 02
- B Bench

⑦ Please note, hatches are not indicative proposed of paving pattern

03	17/10/17	For Planning	EB
02	16/10/17	For Planning	EB
01	24/08/17	For Planning	EB
00	21/07/17	For Planning	EB
Rev	Date	Reason For Issue	Chk

FOR PLANNING

DRAWING STATUS

make

32 Cleveland Street,
London, W1T 4JY

tel +44 (0) 20 7636 5151

info@makearchitects.com
www.makearchitects.com

Client
Far East Consortium International Limited
Ground Floor, 12 Stanhope Gate
London
W1K 1AW

Keyplan

North

Project
Hornsey Town Hall

Drawing Title
**Hornsey Town Hall
Proposed Hard Landscaping
Plan**

Scale 1: 200	Paper Size @A0	Date 21.07.17
Project No. 1360	Draw No. PX352	Rev No. 03