

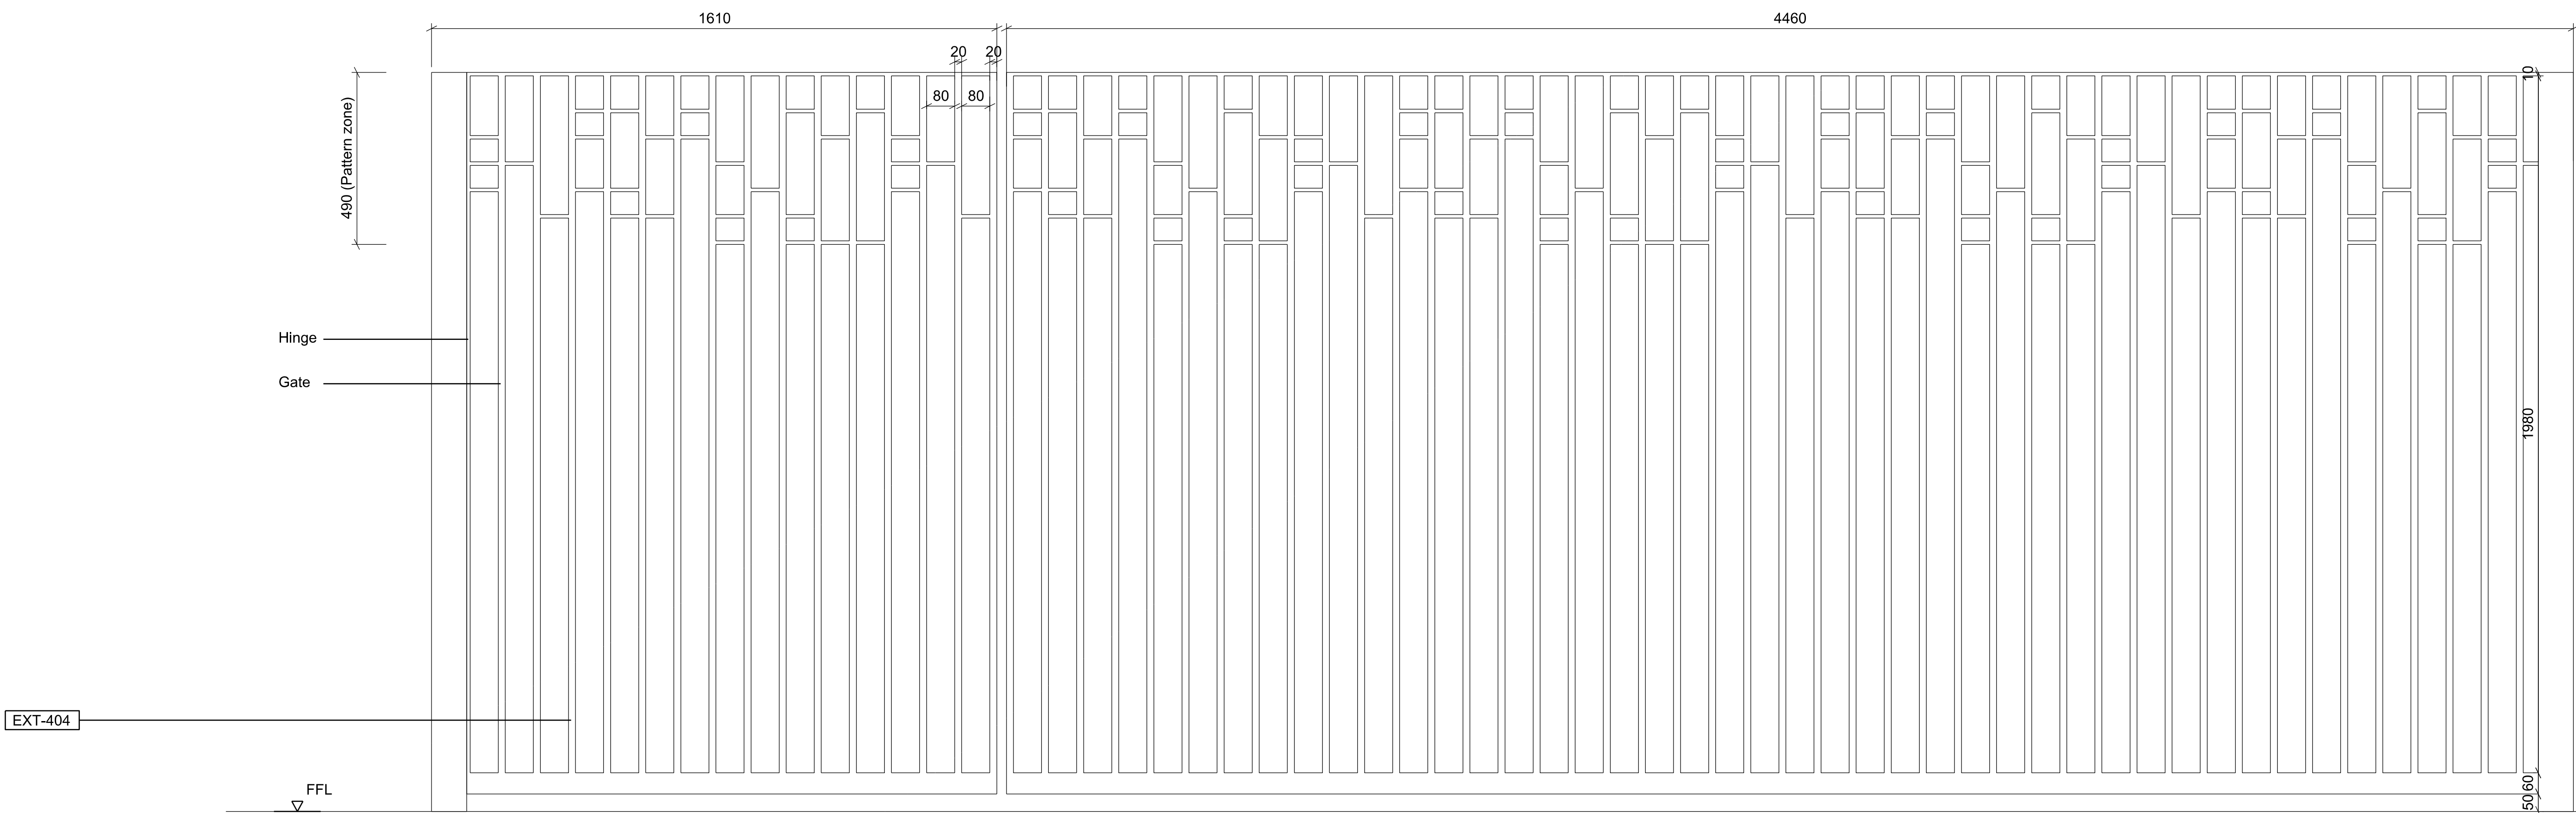


NB - Check dimensions on site

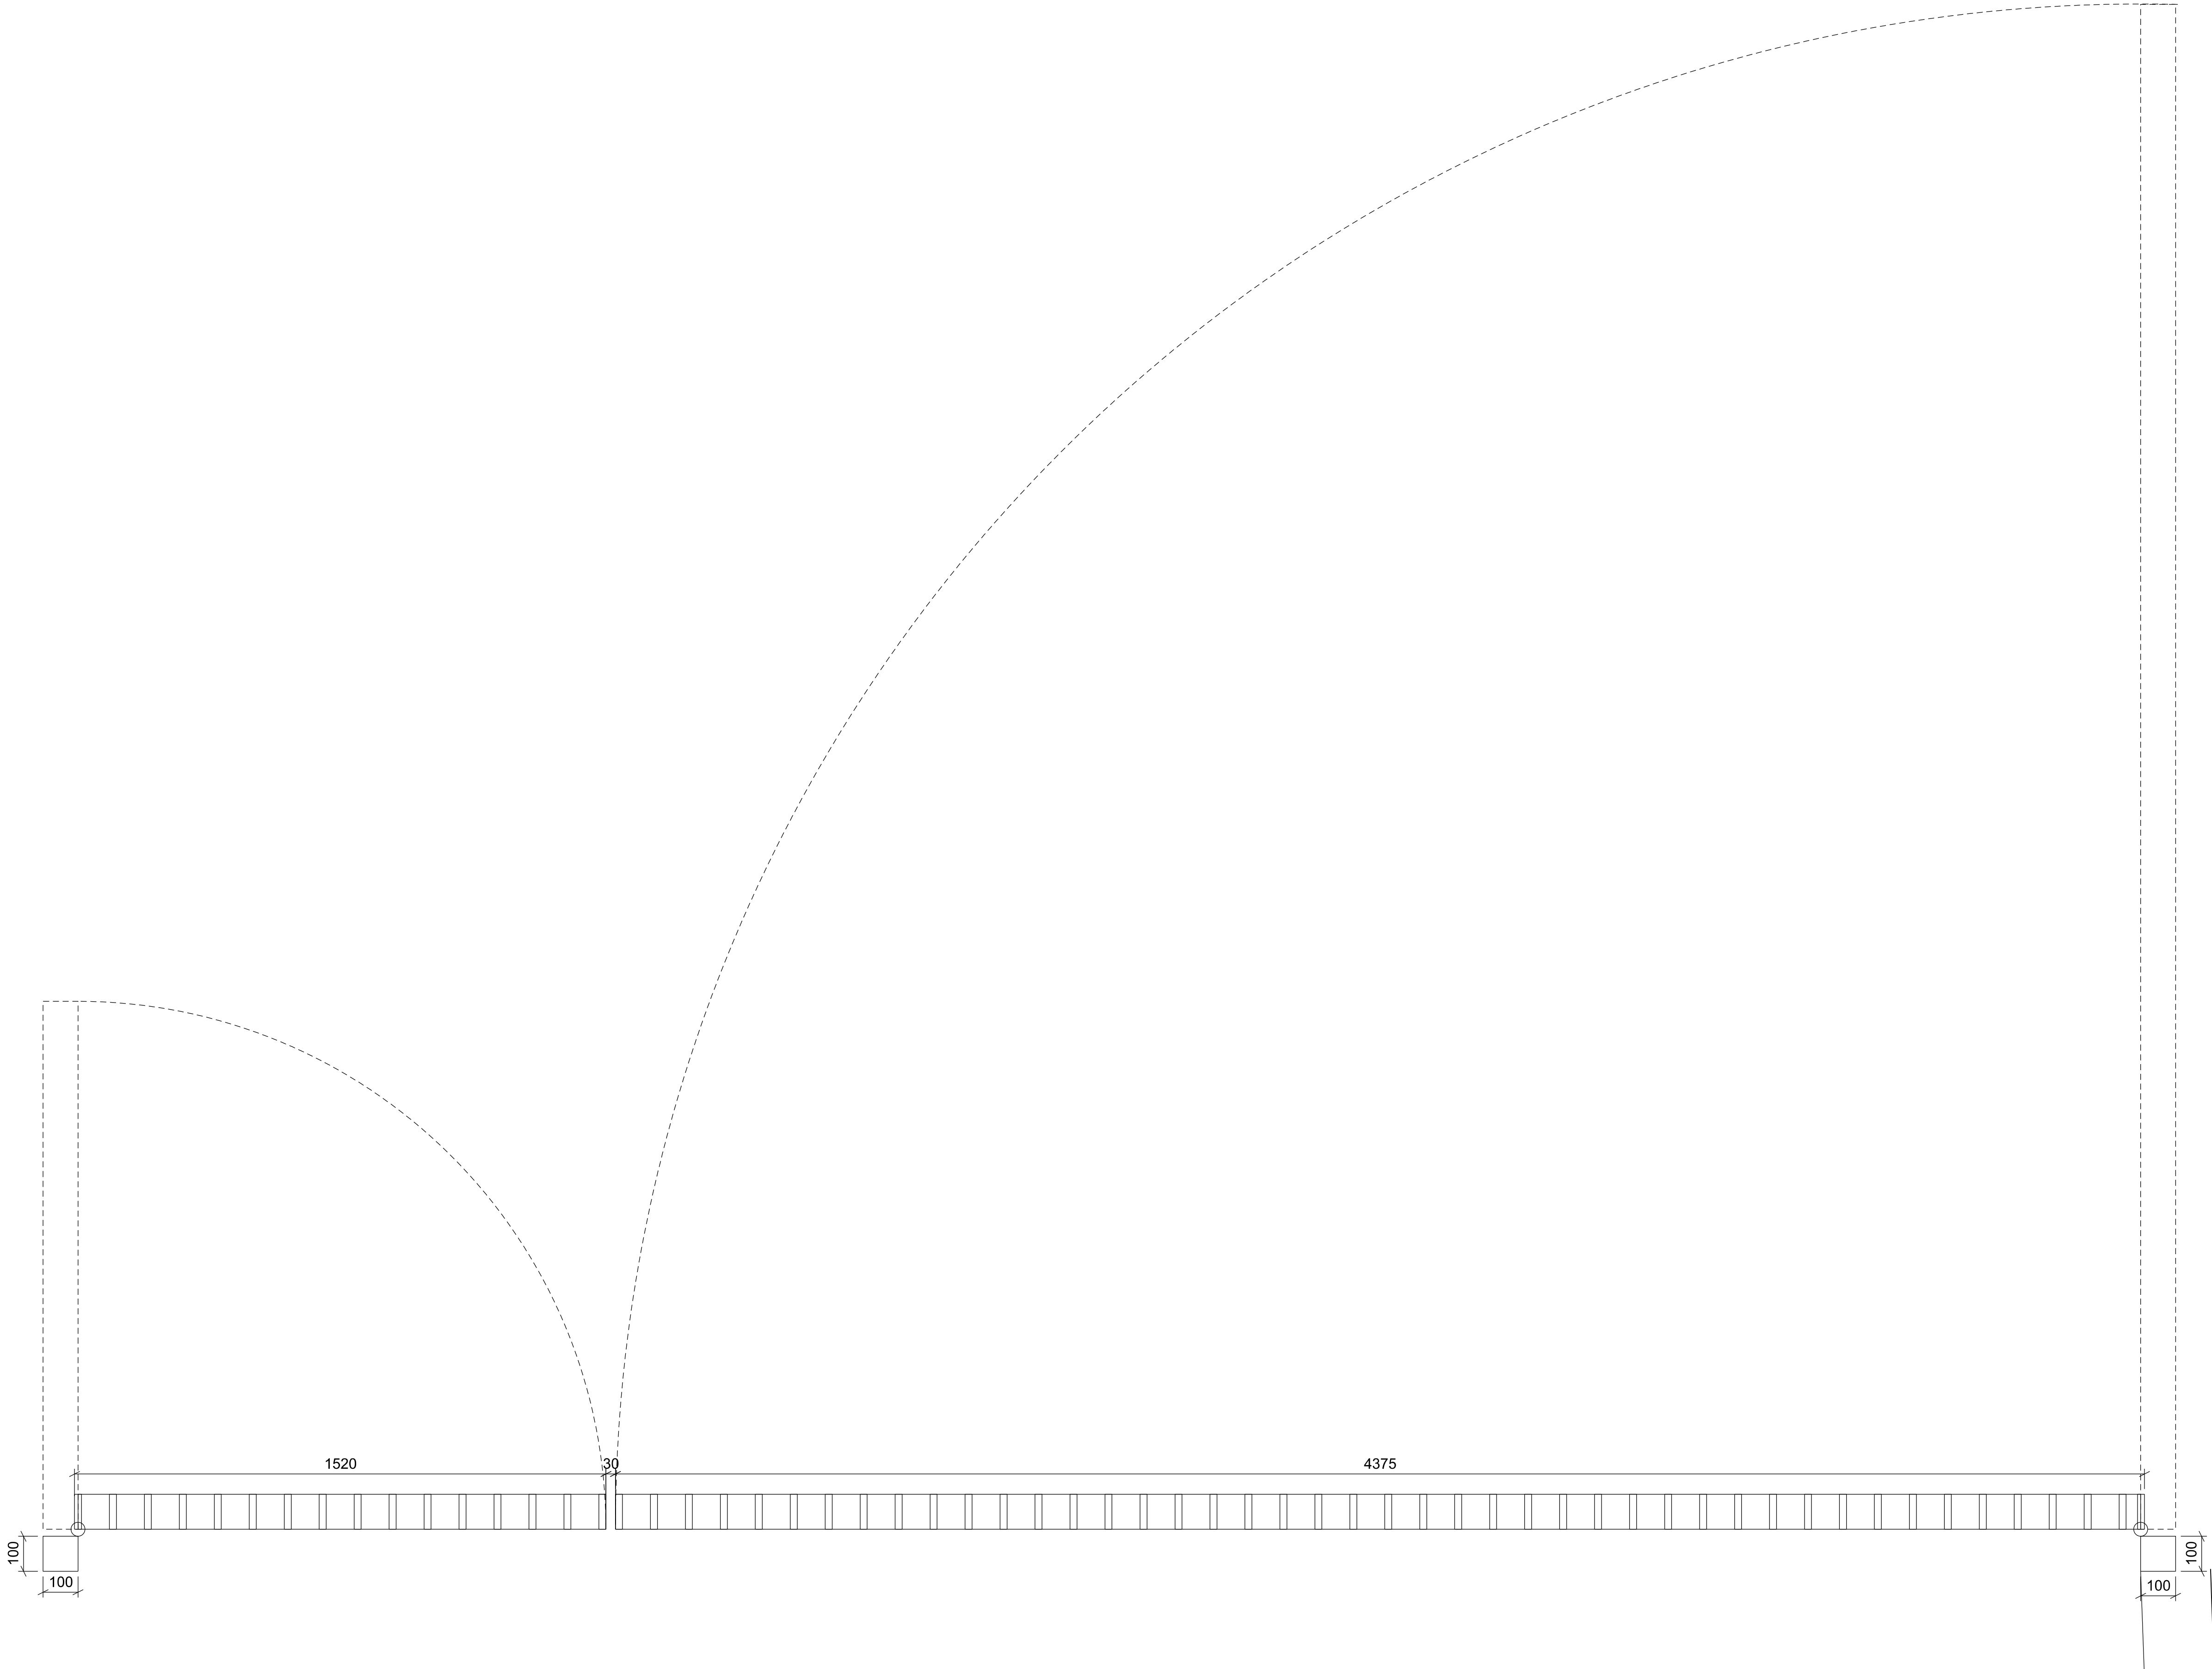

NB: Gate pattern as per BAL-101 - Type A
See drawing X3109

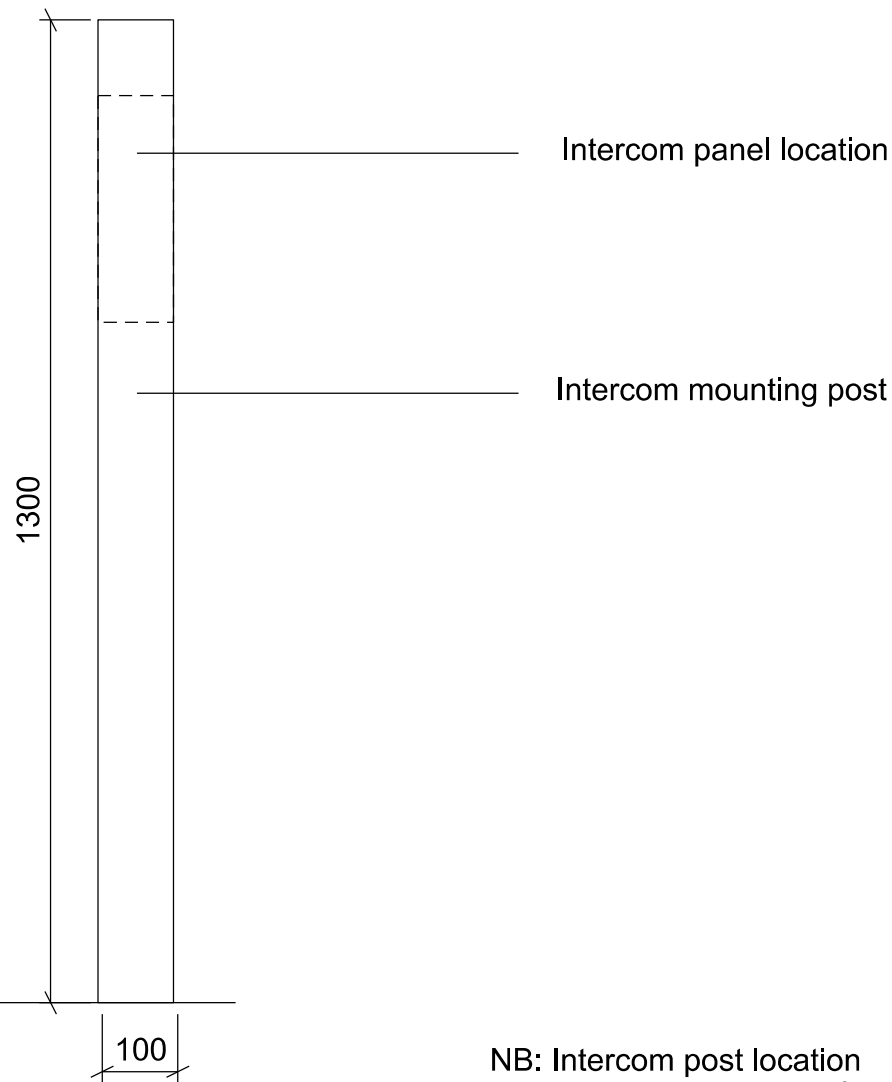

General Notes

1. Dimensions are in millimetres unless stated otherwise.
2. Levels are in metres AOD unless stated otherwise.
3. Dimensions govern. Do not scale off drawing.
4. All dimensions to be verified on site before proceeding.
5. All discrepancies to be notified in writing to Make Limited.

© Make Limited 2015

KEY

00	14/02/18	For Tender	EB
Rev	Date	Reason For Issue	Chk

STAGE 3

DRAWING STATUS

make


32 Cleveland Street,
London, W1T 4JY

tel +44 (0) 20 7636 5151


info@makearchitects.com
www.makearchitects.com

Client
Far East Consortium International Limited
Ground Floor, 12 Stanhope Gate
London
W1K 1AW

Keyplan

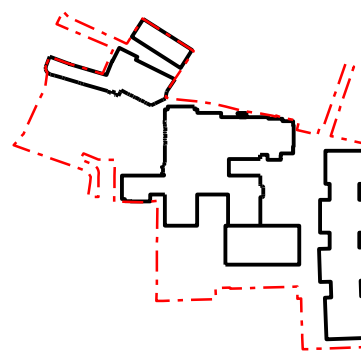

North

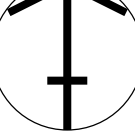

Project
Hornsey Town Hall

Drawing Title
**Hornsey Town Hall
External Works details
Gates & Barriers
Gate 05
Residential South Entrance**

Scale
1: 10

Paper Size
@A0

Date
21.07.17

Project No.
1360

Draw No.
X3123

Rev No.
00

