


NOTES:
all signage dimensions to be checked on site by
signage contractor


- | | |
|----|--|
| 01 | EXISTING FACADE PLASTER
existing wall panel finish facade
allow to make good and repaint white. |
| 02 | EXISTING SHOPFRONT
existing shopfront windows & doors
to be retained, cleaned
and kept in existing white framed finish. |
| 03 | INTERNAL COLUMNS
existing columns to be finished
in situ per S&L 4010 telegrafenta |
| 04 | NEW METAL FACIA PANEL
850W 300W width to suit 800 dms
existing wall panel finish facade
finned over existing glazing & internal
bulkhead. |
| 05 | SPRAYED NEW FACIA PANEL - 1no.
sprayed yellow to sections to right end
of elevation on facade 850W + 40W 850H |
| 06 | PINK PAINTED BULKHEADS
High level bulkheads above internal
signage to be painted pinkRAL 4010. |

SIGNS:

- [illegible]

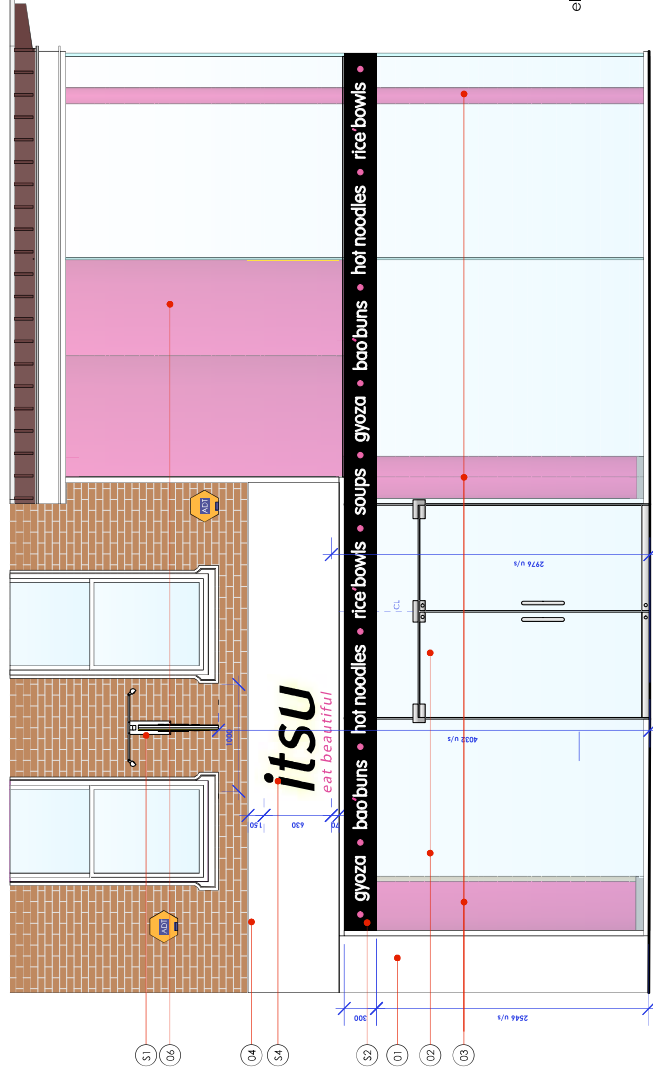

proposed
shopfront
elevation A
scale 1:50

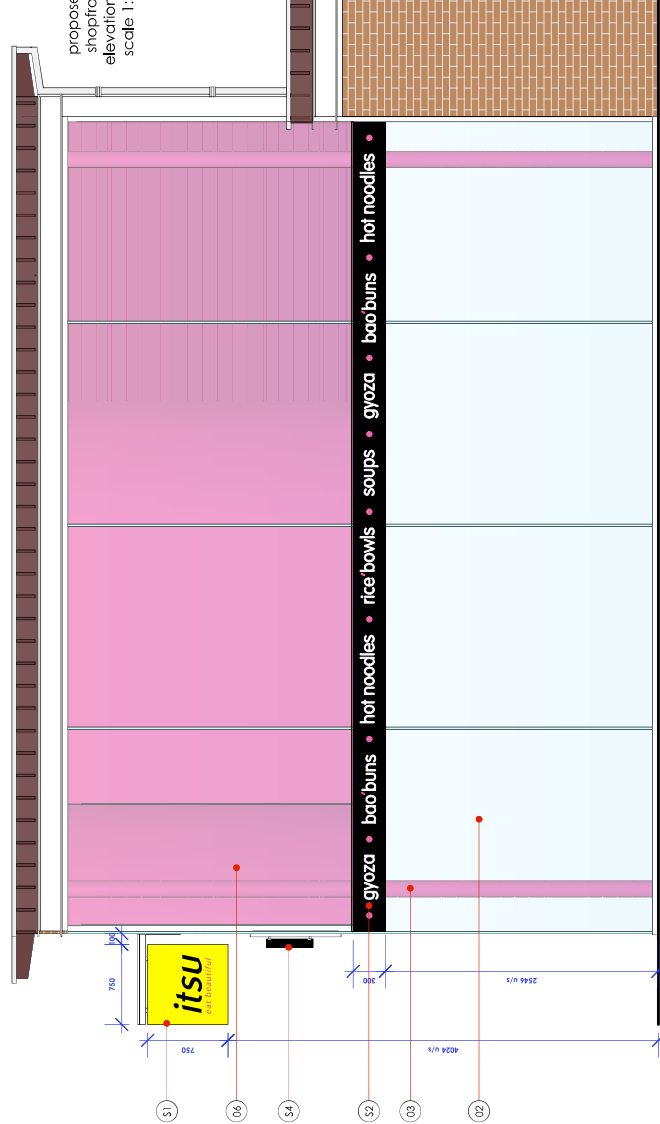


proposed
shopfront
levation B
scale 1:50



existing
shopfront
facade A



existing
shopfront
facade B

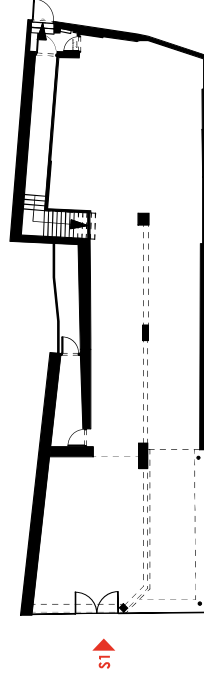proposed key plan
scale 1:250

	 WOOD GREEN 133 High Rd, London N22 6BB	 SCALE BAR 0 1M 2M 3M	TITLE	
			proposed shopfront	
	DRAWING NO. TD21 /86/02.1	 SCALE 1:500@A1 1:100@A3	K&MBEN NO.	
			G	
			DATE 21.03.23	
			K&MBEN NOTES	
			1. All dimensions are in millimetres unless otherwise stated. 2. All dimensions are to the face of the work unless otherwise stated. 3. All dimensions are to the face of the work unless otherwise stated. 
			Copyright Tanner Design Limited. TMS 290 Tel: 07974 542416 email: shopfrontdesign.co.uk www.tannerdesign.co.uk	
			TANNER	