


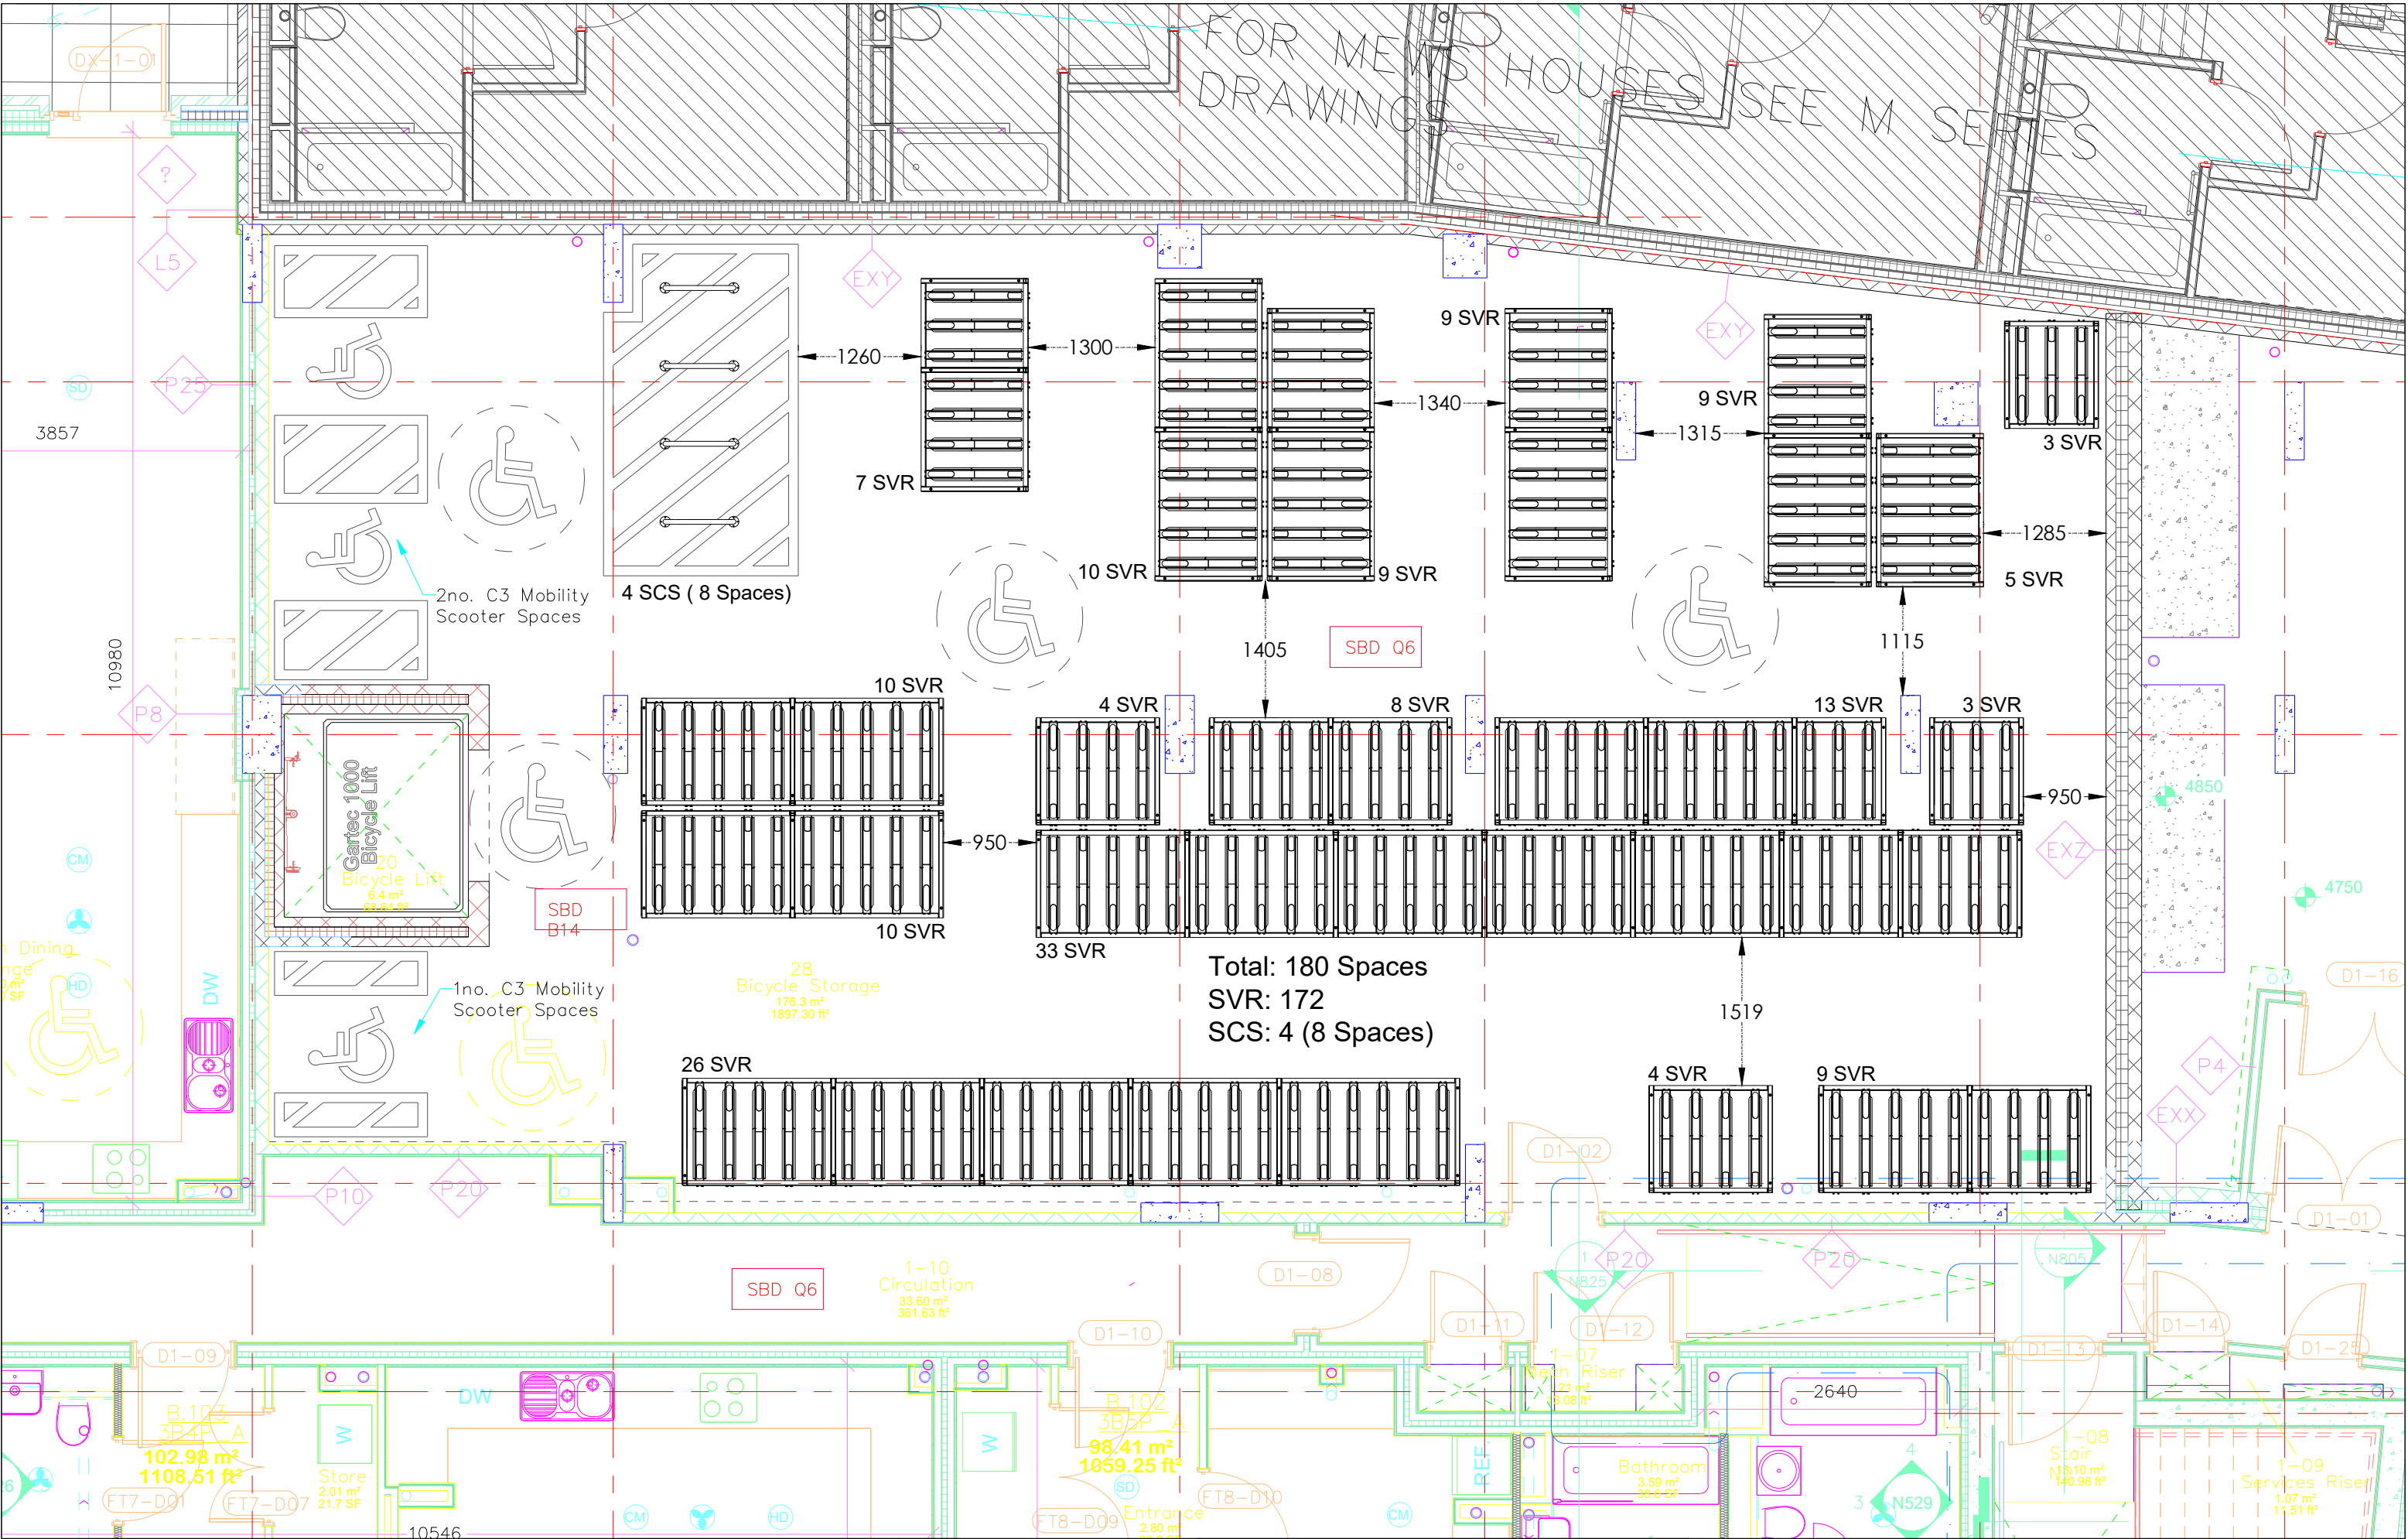

Legend:

SVR	Semi Vertical Cycle Rack
SCS	Sheffield Cycle Stand

Cycle Storage Products & Quantities

Product	Quantity
Semi Vertical Cycle Rack	172
Sheffield Cycle Stand	4 (8 Spaces)

Total Cycle Spaces: 180

ALL DIMENSIONS ARE IN MM UNLESS OTHERWISE STATED. IF IN DOUBT PLEASE ASK.

THIS DRAWING IS CONFIDENTIAL AND IS THE PROPERTY OF THE BIKE STORAGE COMPANY. IT MUST NOT BE COPIED OR DISCLOSED TO A THIRD PARTY WITHOUT PERMISSION.

THE BIKE STORAGE COMPANY, MARINA STUDIOS, HARBOUR YARD, LONDON, SW10 0XD

THE BIKE STORAGE COMPANY

0800 246 1723

Client: RDE Consultants
Status: Approval
Date Drawn: 16/03/2023
Draftsperson: W Martin

Project: 44-46 High Road, Wood Green
Title: TBSC_RDE_HIGH_RD_GA_WM_00-1

Scale: 1:60 @ ISO A3

DWG No: 1.0

Revision: 00

Third Angle Projection