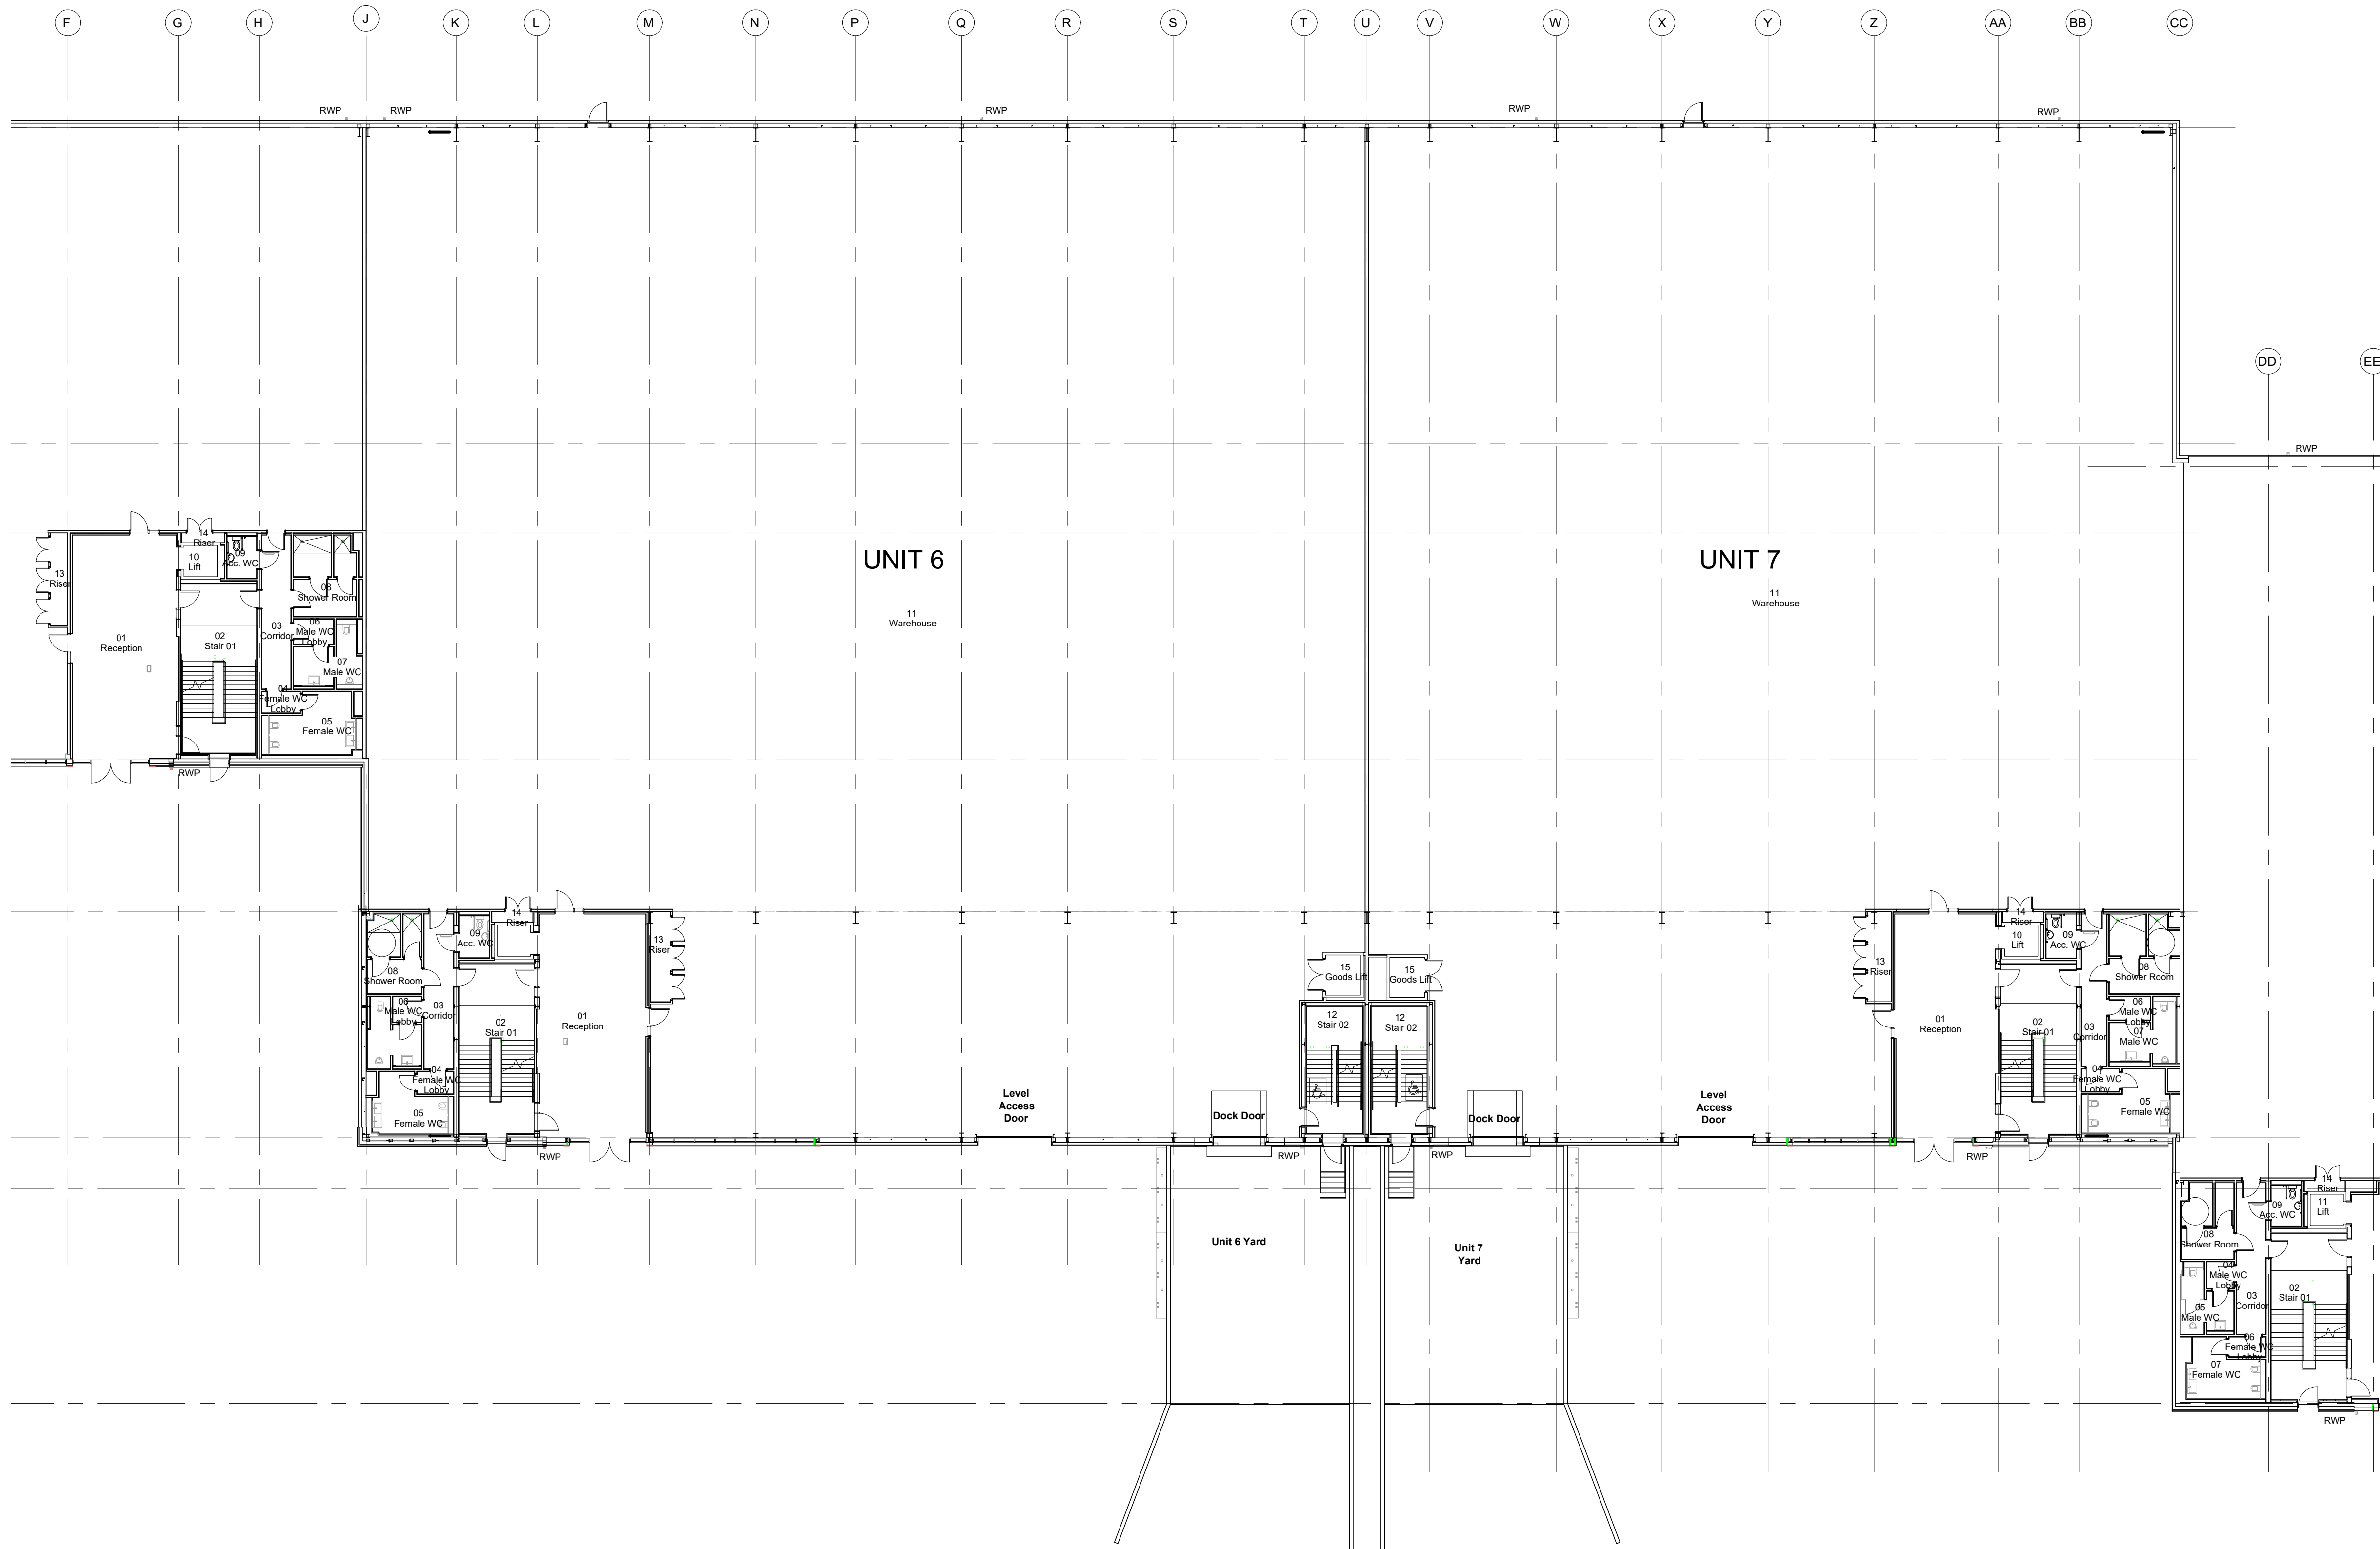


Revision: Date: Drawn: Checked:

PL	Planning
----	----------

Existing GF Plans

Location:
Units 6 + 7, Segro Park,
Tottenham
N17 7RP
Client:

UPRN	Originator	Zone	Level	Type	Role	Number	Revision
SGTOT	WBA	EB	00	DR	A	PL-003	
Date:	19/01/2023	Drawn:	BP	Checked:		Scale: 1.200@a1	Int Job No: 3500_178
CAD REF:							

WATSON BATTY
ARCHITECTS

Shires House, Shires Road
Guiseley, Leeds LS20 8EU
Leeds | Loughborough
T: 01943 876 665
E: enquiries@watsonbatty.com
W: www.watsonbatty.com

Note: Do not Scale from this drawing. All dimensions to be checked on site.