




As per approved application HGY/2022/2308

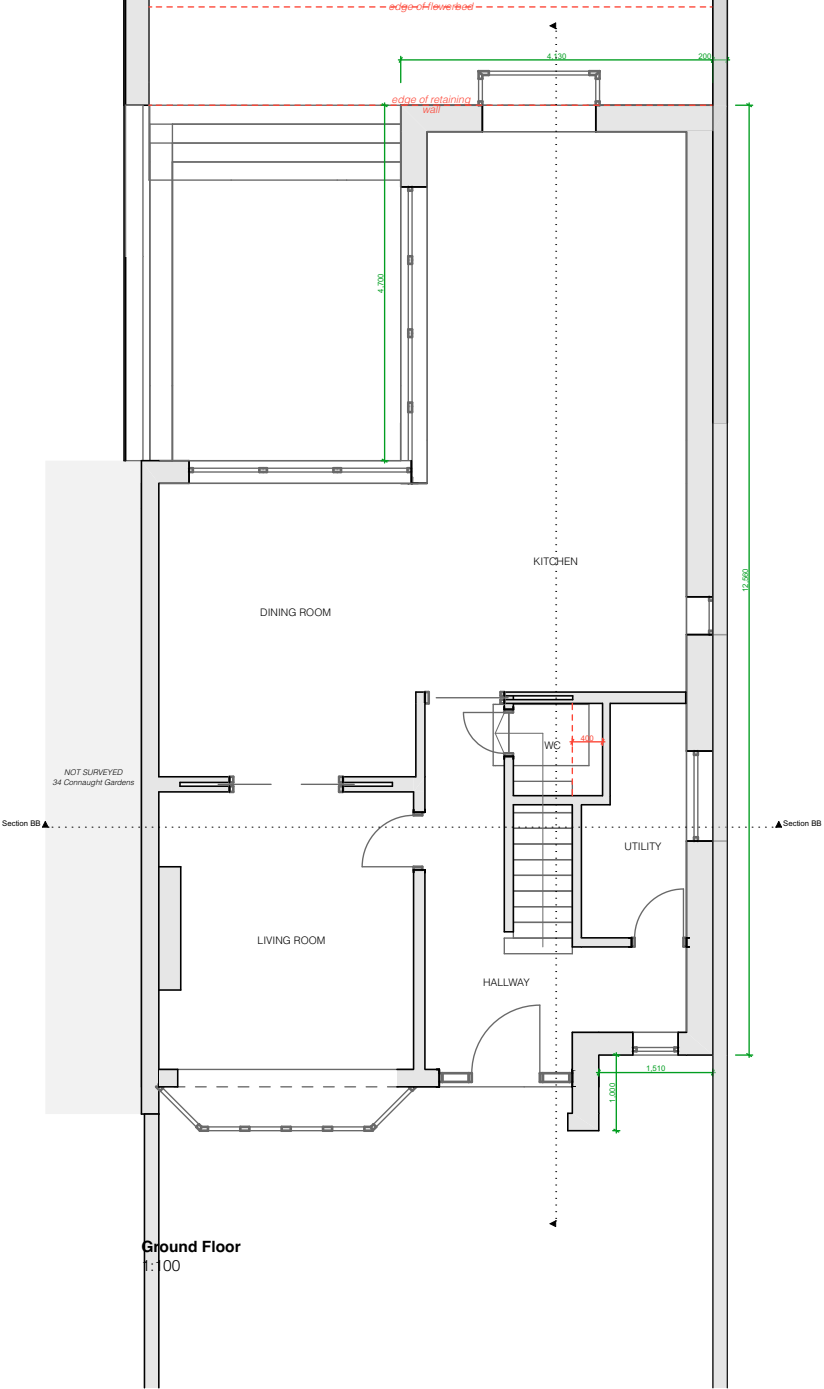

Ground Floor
1:100

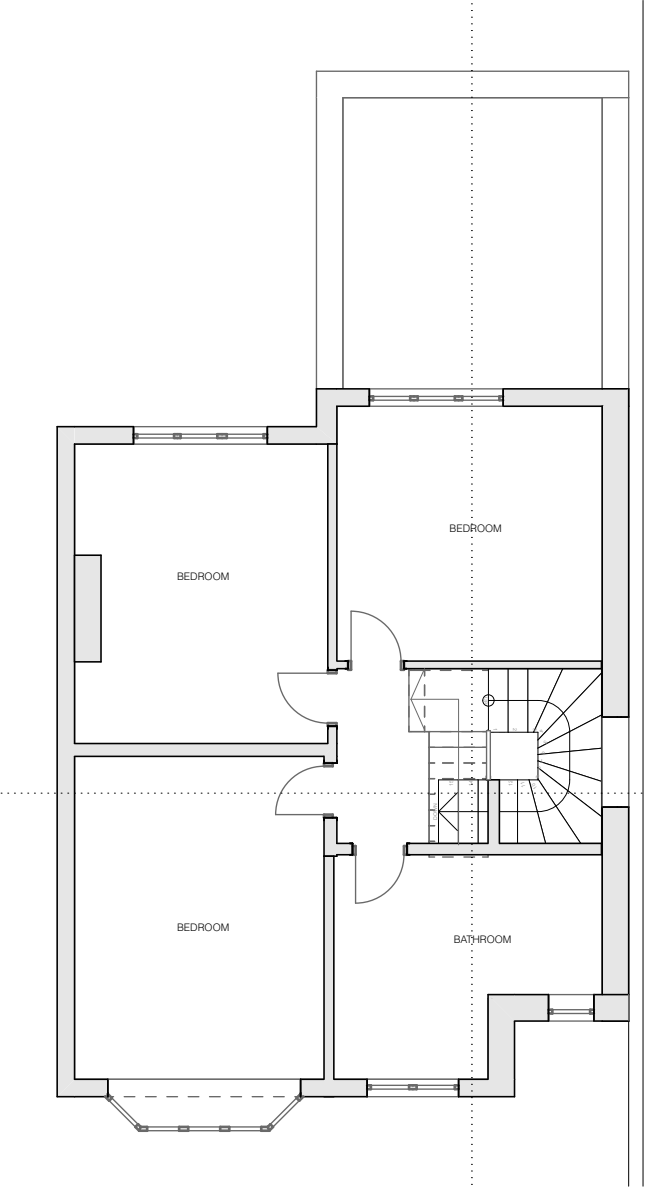

First Floor
1:100

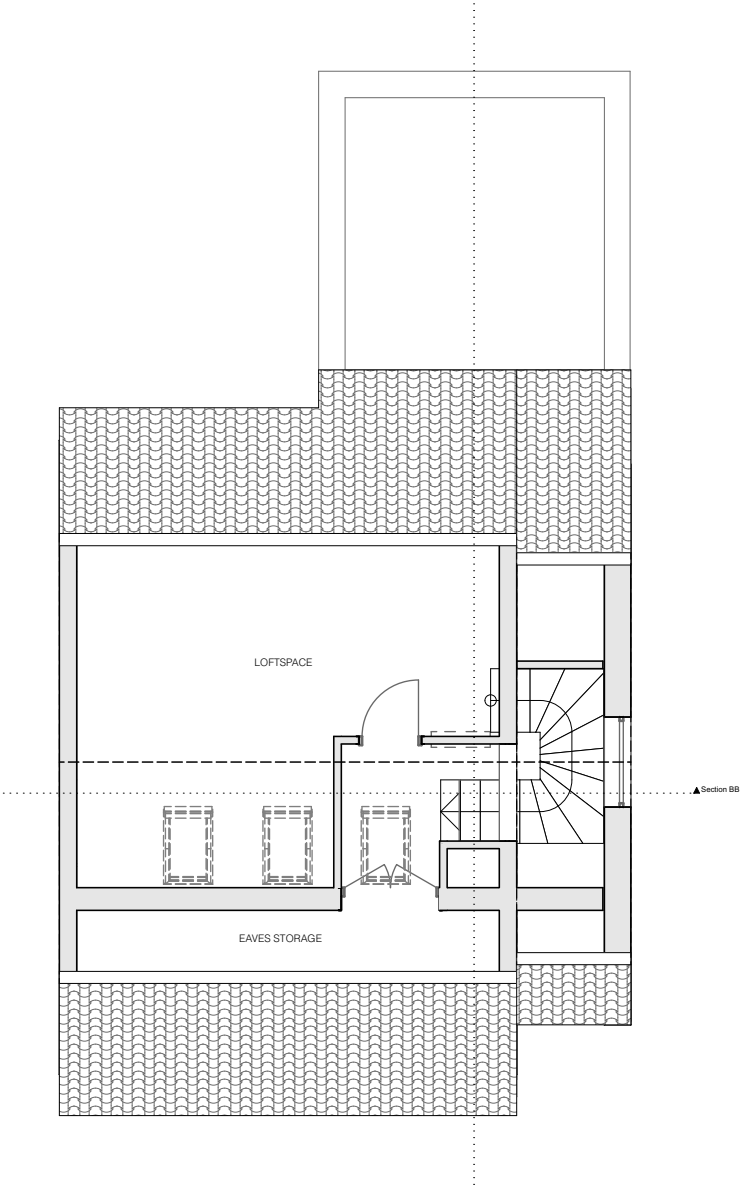

Roof / Loft
1:100

Elli Farrant Architects
Unit 5F Canonbury Yard
London. N1 7BJ
ellifarrantarchitects.com

Ref: 046 - CONN
Project: 36 Connaught Gardens, London.
Client: Emma & James Keyse

Drawing Title: **Floor Plans**
Status: **PERMITTED DEVELOPMENT**
Scale: **1:100**
Date: **06.10.22**

Drawing No.: **EFA-046-A-04-100**
Revision: **/**


REV.	DATE	DESCRIPTION
/	06.10.22	PERMITTED DEVELOPMENT

1. Do not scale drawings for construction.
2. Neighbouring buildings are approximate.
3. All dimensions, levels and conditions shall be checked on site before proceeding with the work.
4. Elli Farrant Architects shall be notified of any discrepancies.
5. Spot levels are subject to variation.
6. All drawings to be read in conjunction with all consultant information and the specification.
7. Do not use for construction unless expressly permitted.




0m 1m 5m

As per approved application HGY/2022/2308

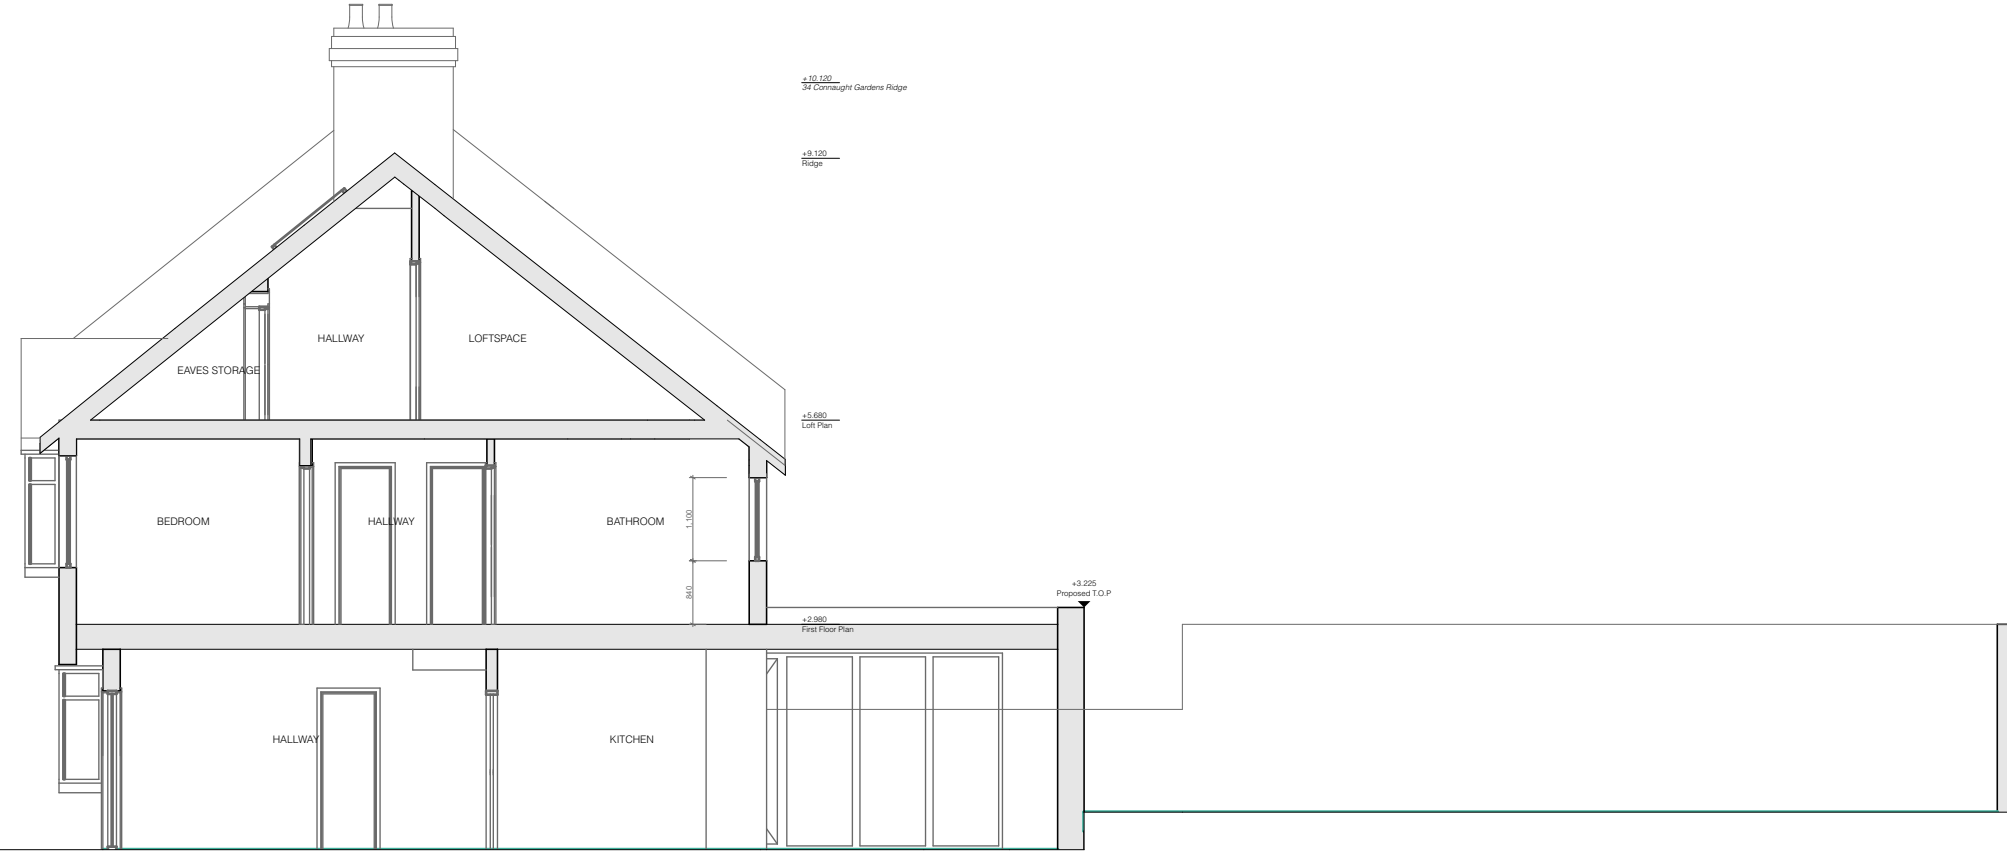

Section AA
1:100

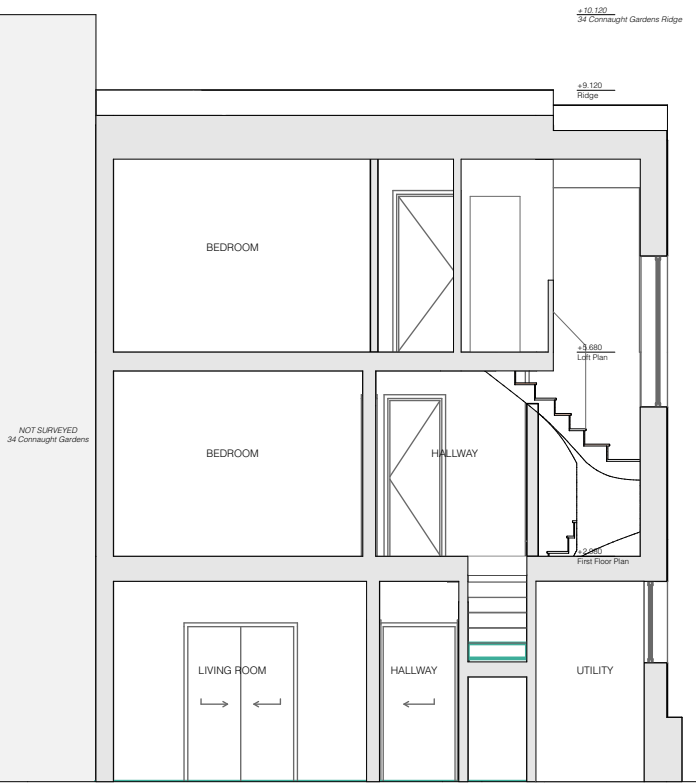


Section BB
1:100

As per approved application HGY/2022/2308



Front Elevation
East

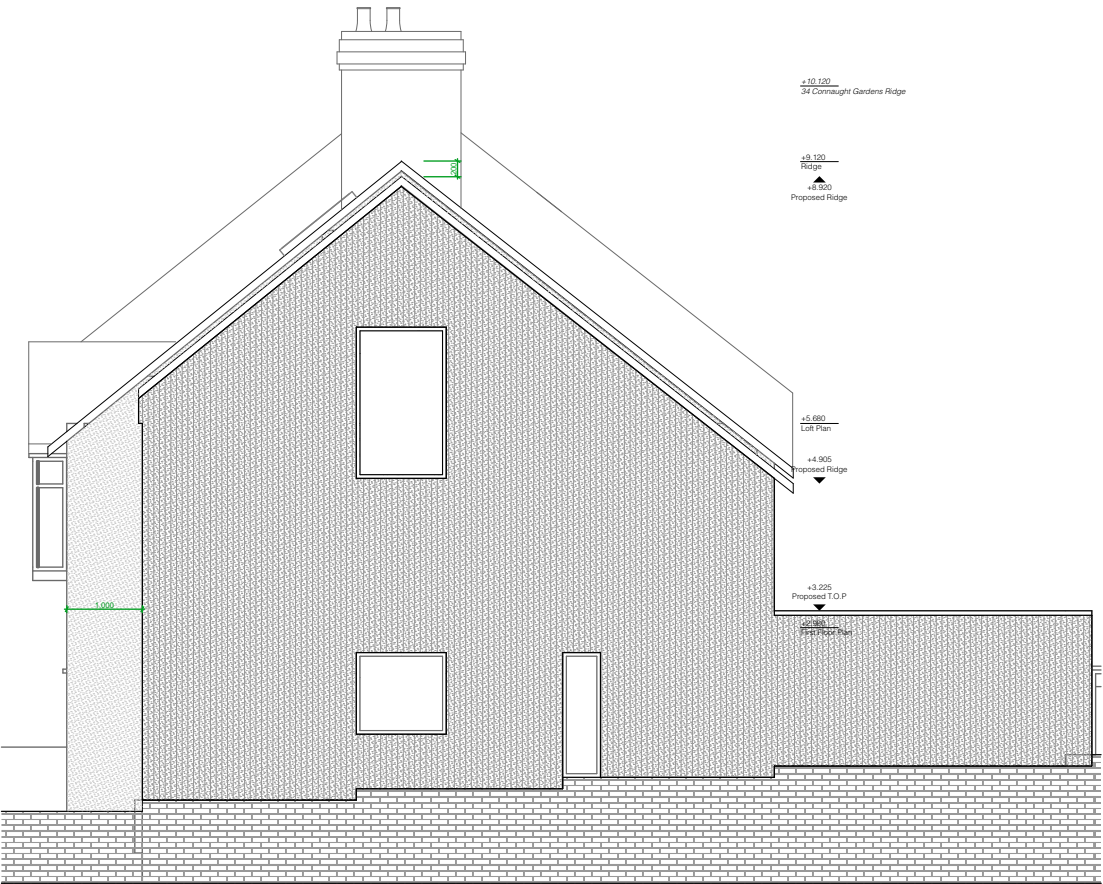

Side Elevation
North



Rear Elevation
West