


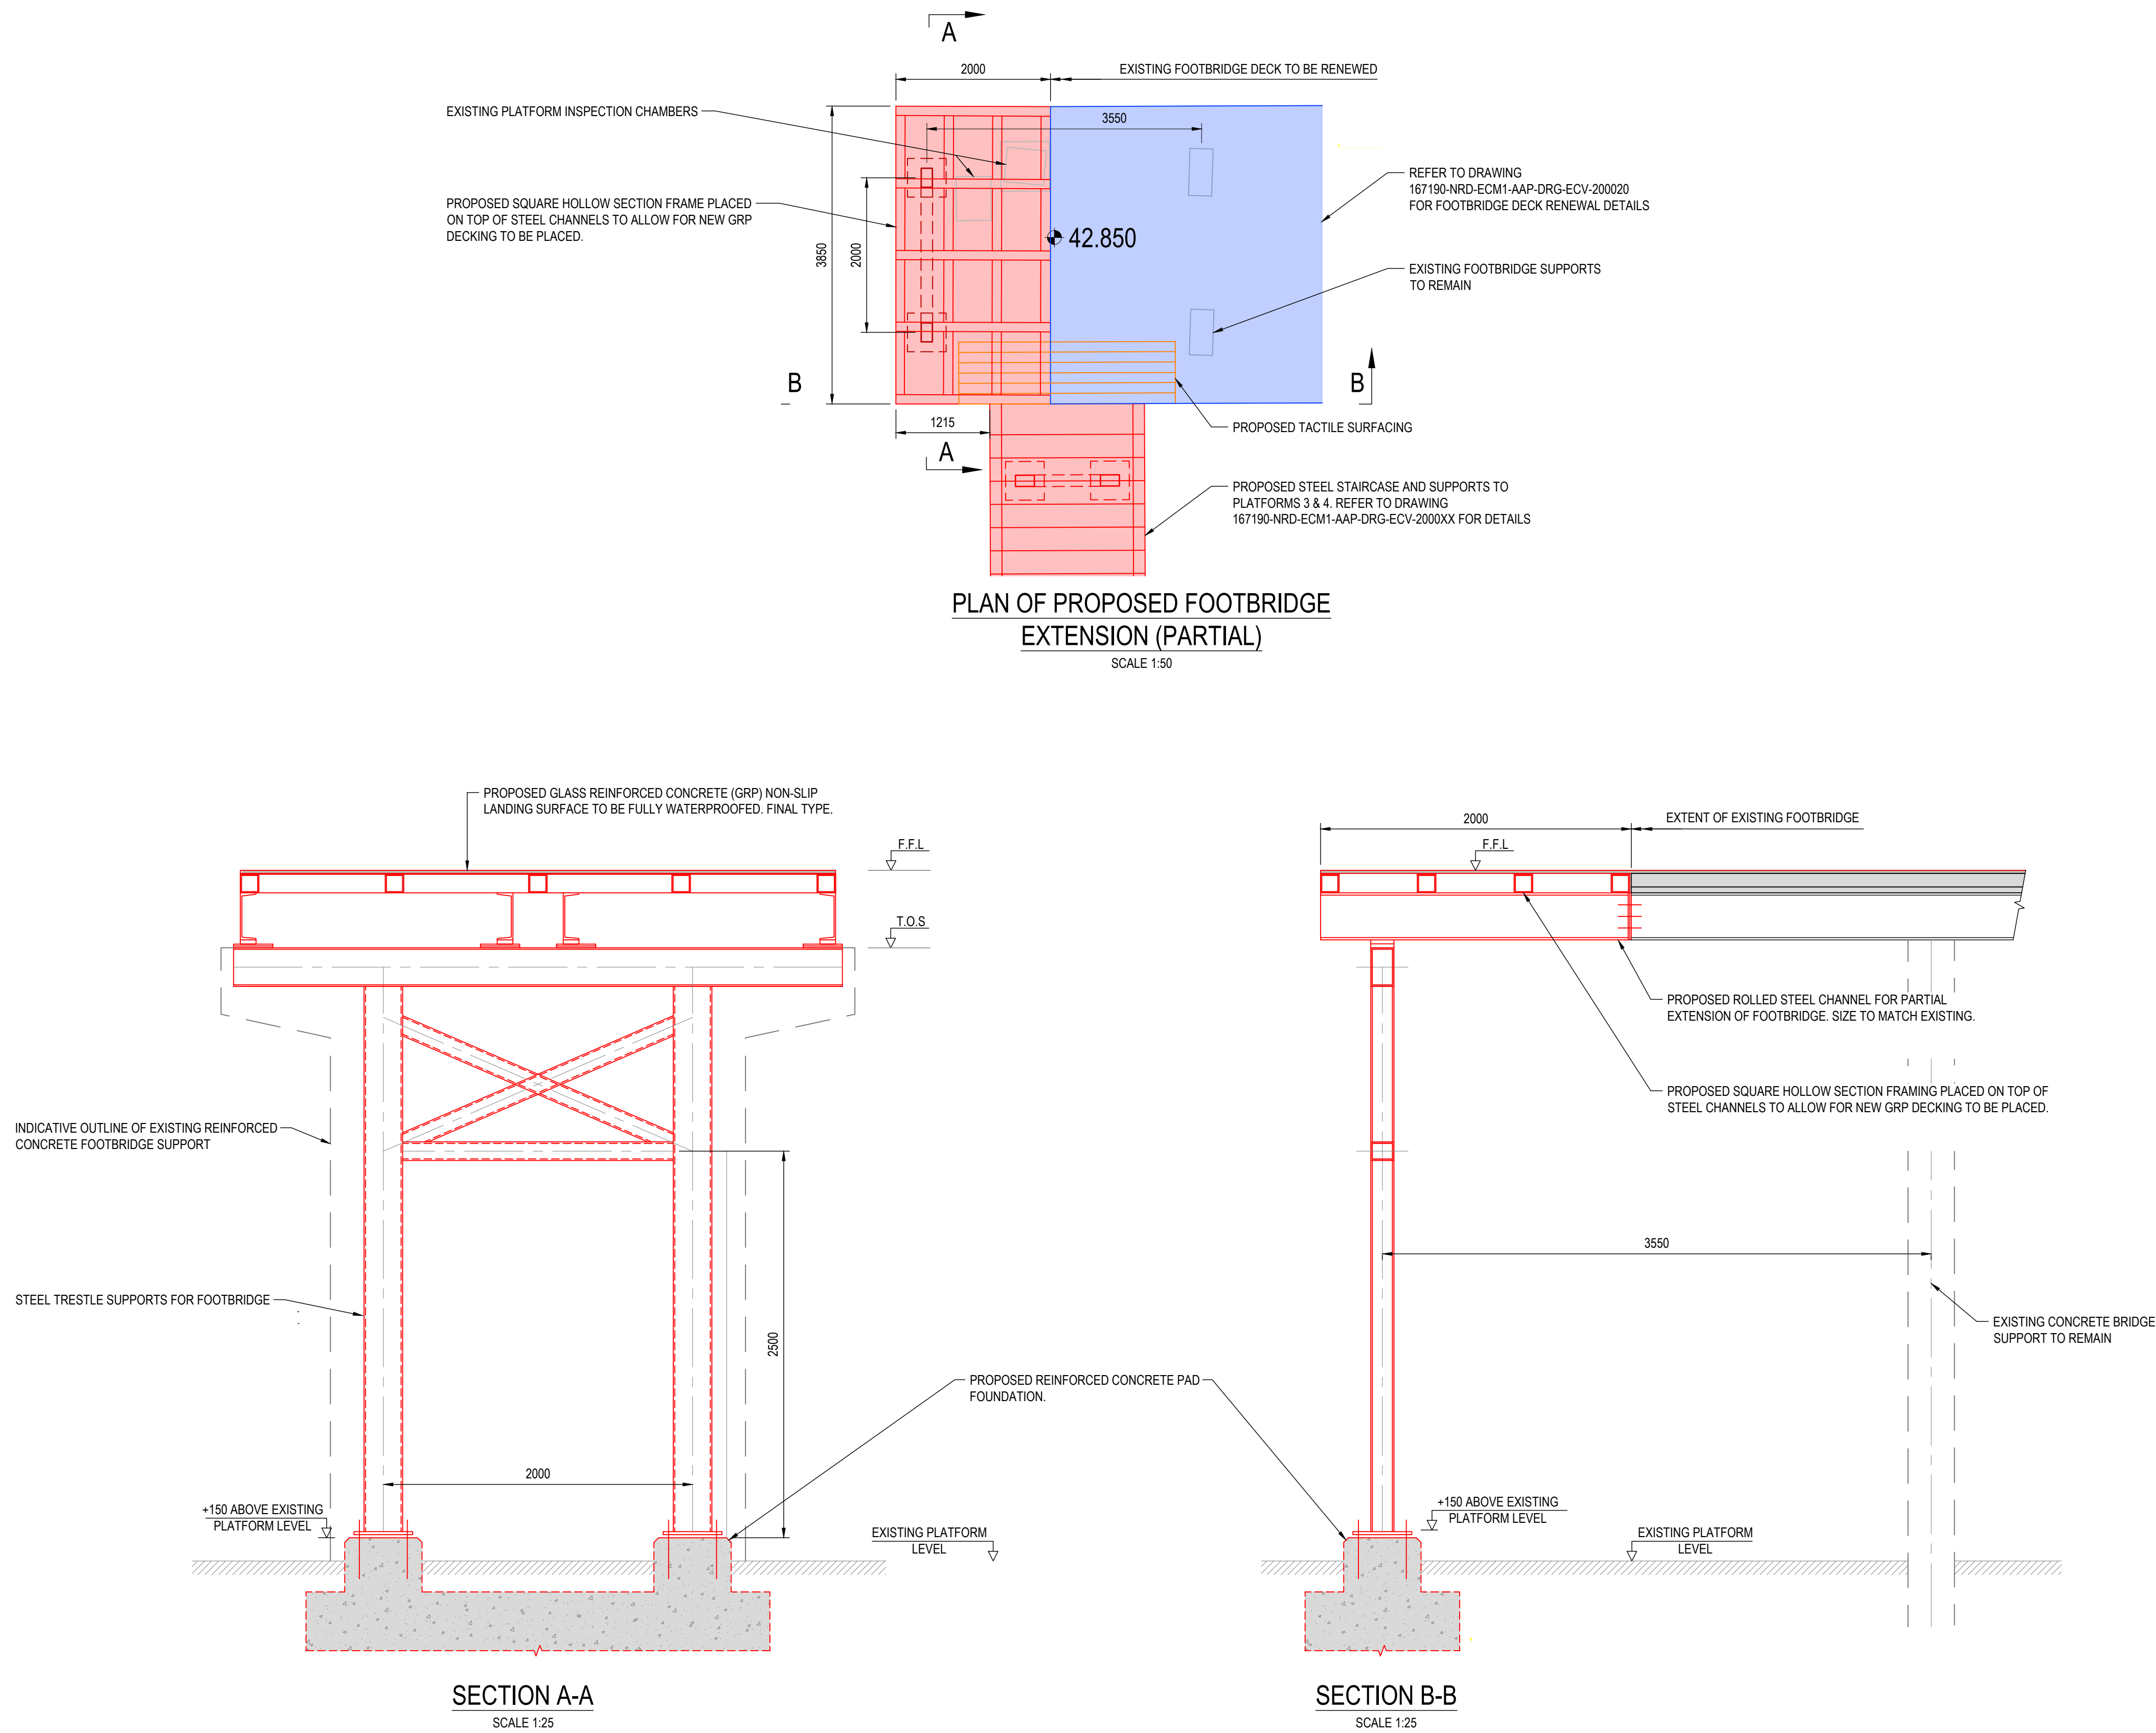

LEGEND/NOTES

1. ALL DIMENSIONS IN MILLIMETRES UNLESS NOTED OTHERWISE. ALL LEVELS IN METRES UNLESS NOTED OTHERWISE.

2. THIS IS A FORM 001 'APPROVAL IN PRINCIPLE' DESIGN

3. THIS DRAWING IS TO BE READ IN CONJUNCTION WITH ALL OTHER RELEVANT DOCUMENTS, INCLUDING:-

DOCUMENTS


167190-NRD-ECM1-AAP-F01-ECV-200001 (FORM 001 REPORT)

DRAWINGS LIST

REFER TO COMPLETE LIST SHOWN ON DRAWING 167190-NRD-ECM1-AAP-DRG-ECV-200000

KEY

- NETWORK RAIL BOUNDARY
- REMAIN / UNCHANGED ITEMS
- MODIFIED / MOVED ITEMS
- REDUNDANT / REMOVED ITEMS
- NEW / PROPOSED ITEMS
- TEMPORARY ITEMS

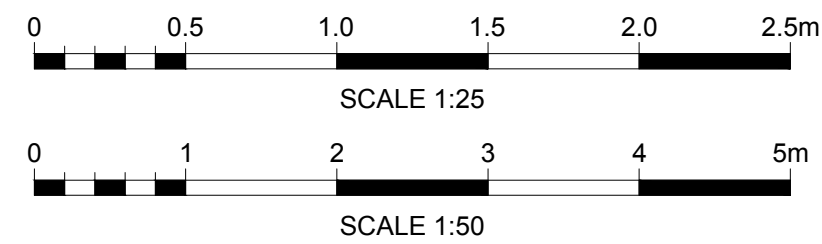

A01	14.04.20	FORM 1 SUBMISSION	CI	CT	SP
REV	DATE	DESCRIPTION OF REVISIONS	DRAWN	CHKD	APPRD

SAFETY HEALTH AND ENVIRONMENTAL INFORMATION

THE HAZARDS AND RISKS ASSOCIATED WITH THE WORKS SHOWN ON THIS DRAWING AND DESCRIBED IN THE SCHEDULE OF WORKS ARE CONSIDERED TO BE WITHIN THE REASONABLE, NORMAL AND ACCEPTABLE LIMITS FOR GENERAL BUILDING AND MAINTENANCE WORKS. PLEASE REFER TO DESIGNER RISK ASSESSMENT

DOCUMENT REF: 167190-NRD-ECM1-AAP-RSA-ECV-200001

STATUS	SUITABILITY CODE
FORM 001	



York I.C.C. Leeman Road, York, YO26 4ZD
Tel: 033 085 49683 Web: www.networkrail.co.uk

PROJECT :
**ALEXANDRA PALACE STATION
ACCESS FOR ALL SCHEME**

DRAWING TITLE :
**PROPOSED WEST FOOTBRIDGE
EXTENSION (PARTIAL)**

DESIGNED	P BENNETT	SIGNED		DATE	14.04.20
DRAWN	C INKLEY	SIGNED		DATE	14.04.20
CHECKED	C TEARE	SIGNED		DATE	14.04.20
APPROVED	S PARKER	SIGNED		DATE	14.04.20

SCALE (B1 A1 SHEET SIZE - B1 x 594)	ELR	MILEAGE
AS SHOWN	ECM1	4 miles 1716 yards

DRAWING NUMBER	REVISION
167190-NRD-ECM1-AAP-DRG-ECV-200013	A01