


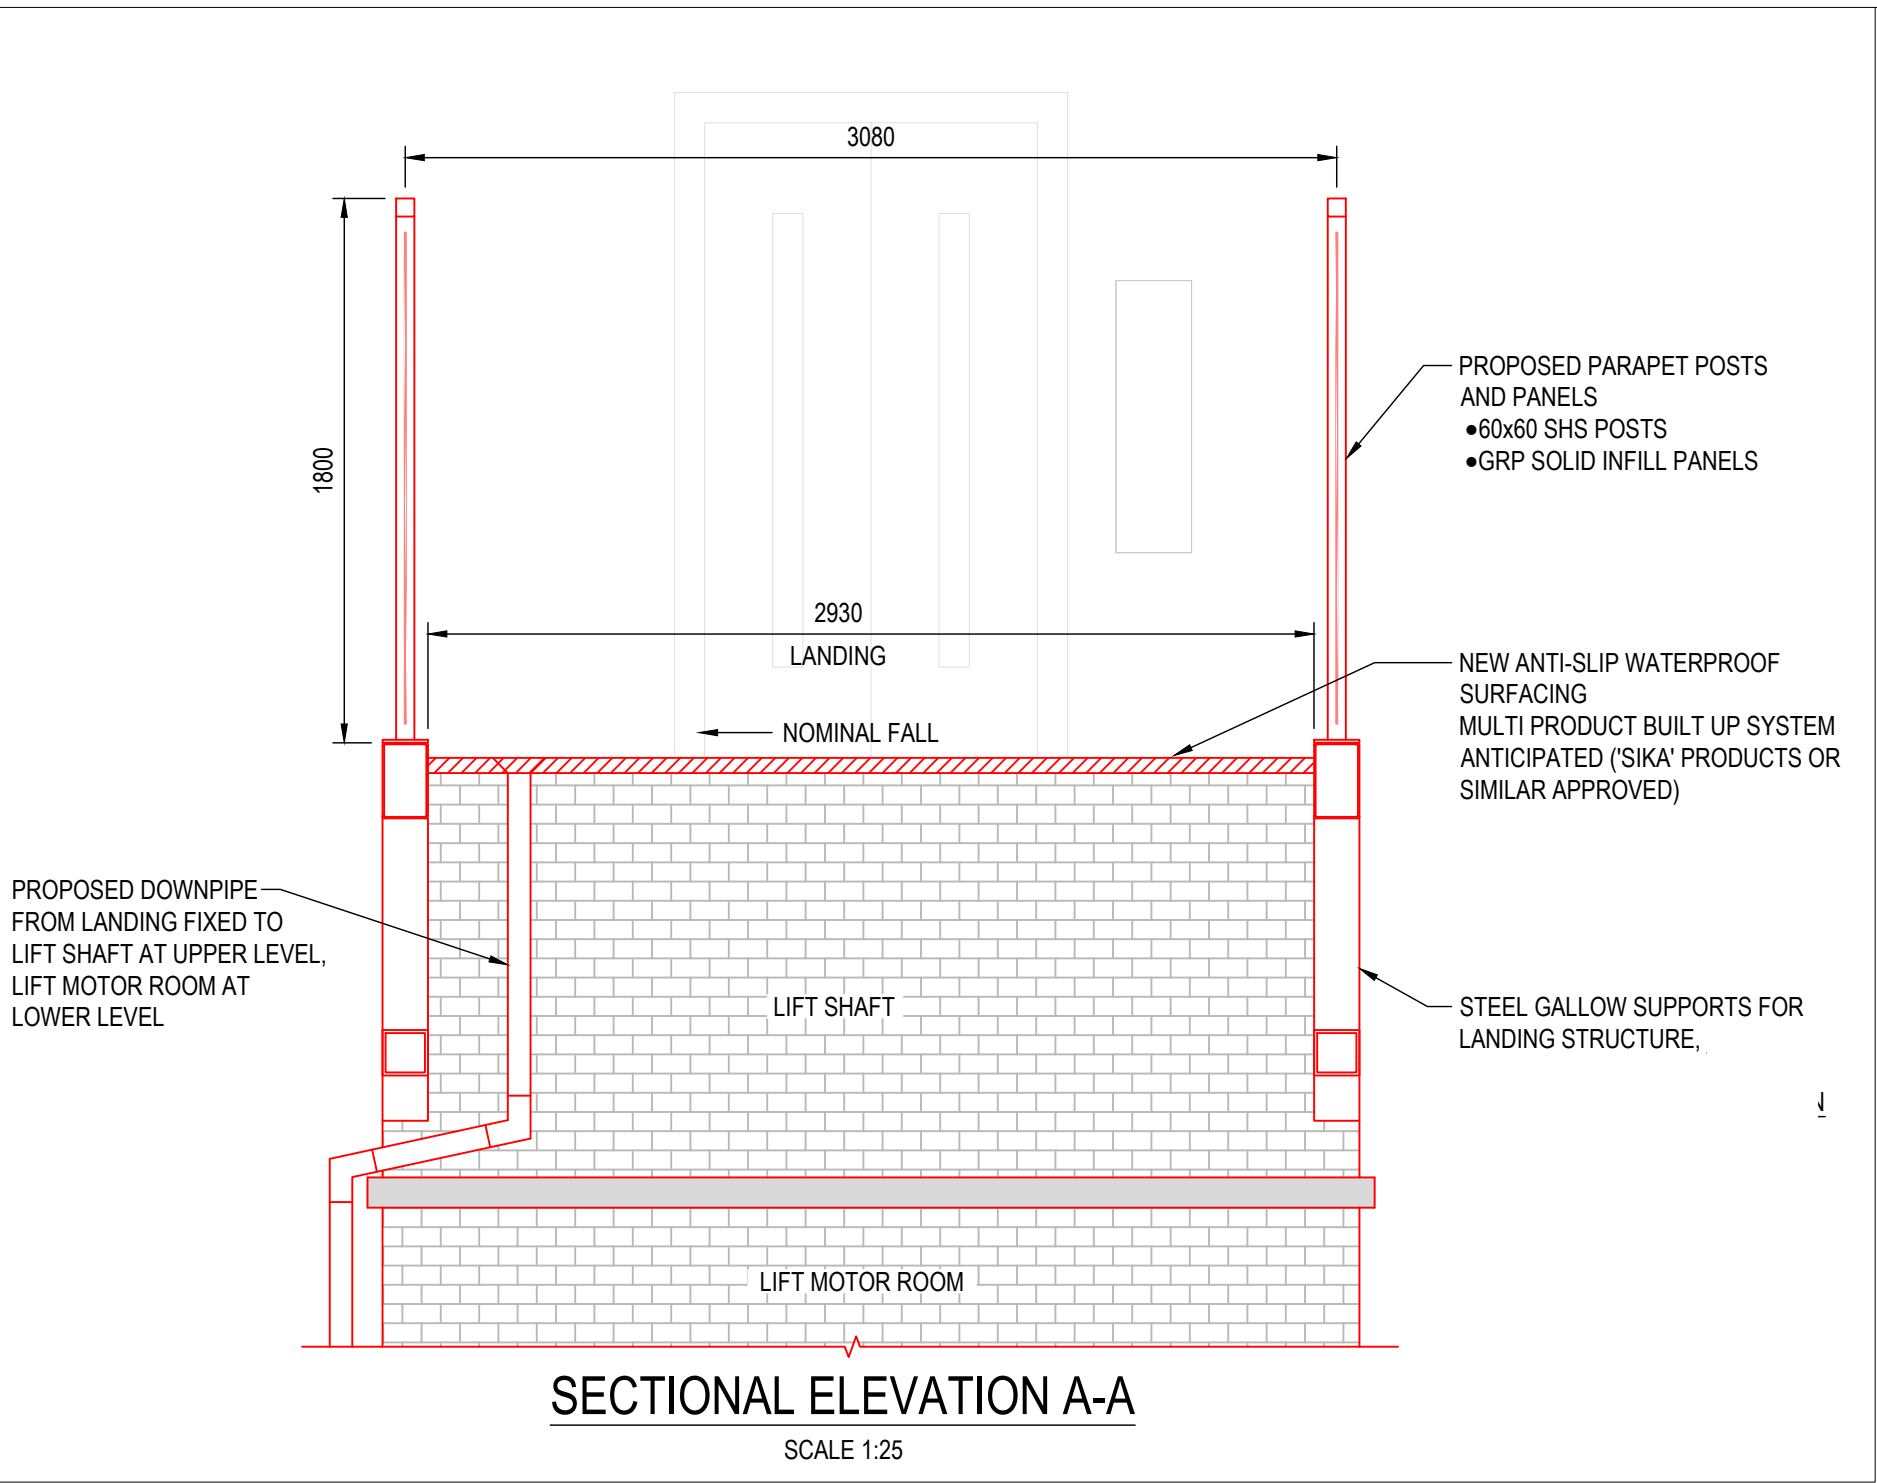

ALL STEELWORK WITHIN LIFT SHAFT STRUCTURE TO BE TRACTION BONDED, DETAILS TO BE CONFIRMED AT DETAILED DESIGN STAGE

PROPOSED GALVANISED STEEL STRUCTURE FOR NEW LIFT.


- PROPOSED CANTILEVERED LIFT CANOPY, WITH CLEAR, UV PROTECTED POLYCARBONATE CLADDING.
- PROPOSED BULKHEAD LIGHTING.

PROPOSED LIFT DOOR OPENING, STAINLESS STEEL DOORS AND TRIM TO BE AGREED BETWEEN NETWORK RAIL AND STAKEHOLDERS

PROPOSED REINFORCED CONCRETE LIFT SHAFT TO EXTEND 150mm ABOVE PLATFORM SURFACE TO SUPPORT STEEL FRAME ABOVE

PROPOSED REINFORCED CONCRETE STRUCTURE, FULLY WATERPROOFED. DETAILS AND SPECIFICATION TO BE CONFIRMED AT DETAILED DESIGN STAGE

- NEW LIFT PIT CONSTRUCTION**
- TEMPORARY SUPPORTS / SHORING WILL BE REQUIRED DURING CONSTRUCTION OF NEW LIFT PIT
 - THE RETENTION METHODS USED ARE REQUIRED TO SUITABLY PROTECT THE FOUNDATIONS FOR THE EXISTING STATION STRUCTURES THROUGHOUT THE PROPOSED WORKS
 - CONTRACTOR TO SUBMIT CONSTRUCTION METHODOLOGY FOR PROVIDING TEMPORARY SUPPORT AND CONSTRUCTION OF NEW LIFT PIT (AT DETAILED DESIGN)

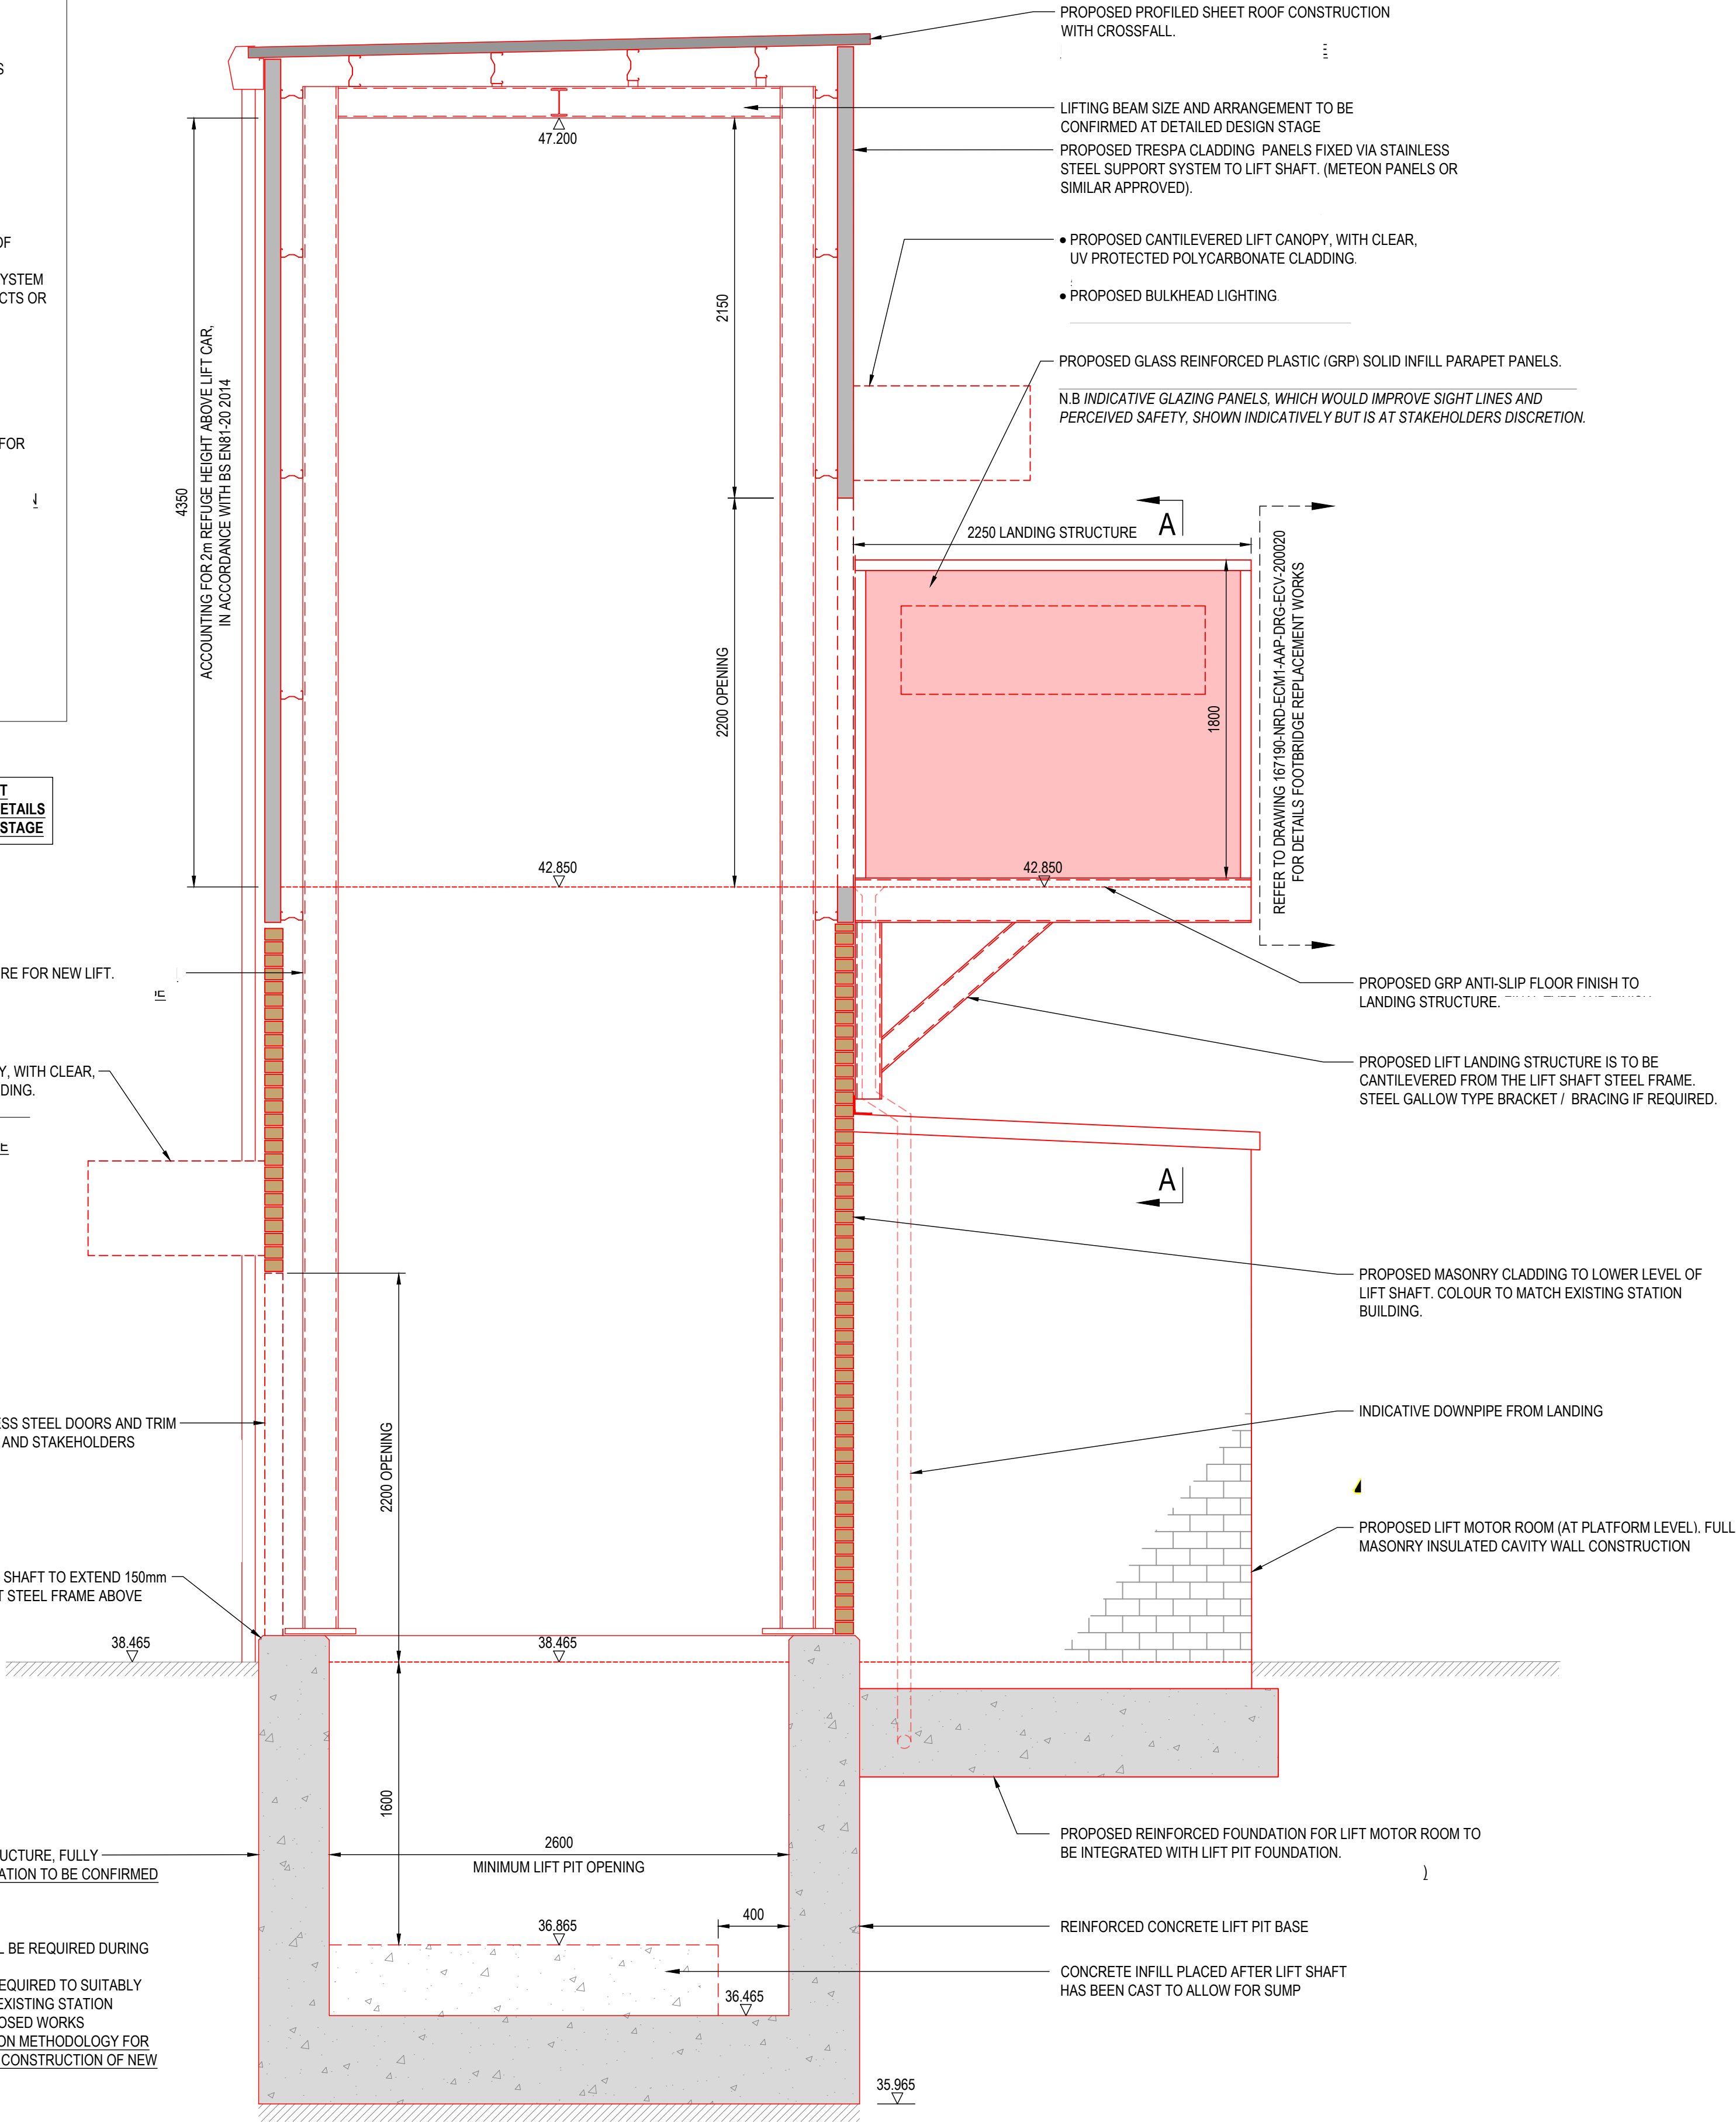

- LEGEND/NOTES**
- ALL DIMENSIONS IN MILLIMETRES UNLESS NOTED OTHERWISE. ALL LEVELS IN METRES UNLESS NOTED OTHERWISE.

- THIS IS A FORM 001 'APPROVAL IN PRINCIPLE' DESIGN

- THIS DRAWING IS TO BE READ IN CONJUNCTION WITH ALL OTHER RELEVANT DOCUMENTS, INCLUDING:-

DOCUMENTS


167190-NRD-ECM1-AAP-F01-ECV-200001 (FORM 001 REPORT)

DRAWINGS LIST

REFER TO COMPLETE LIST SHOWN ON DRAWING 167190-NRD-ECM1-AAP-DRG-ECV-200000

KEY

- NETWORK RAIL BOUNDARY
- REMAIN / UNCHANGED ITEMS
- MODIFIED / MOVED ITEMS
- REDUNDANT / REMOVED ITEMS
- NEW / PROPOSED ITEMS
- TEMPORARY ITEMS

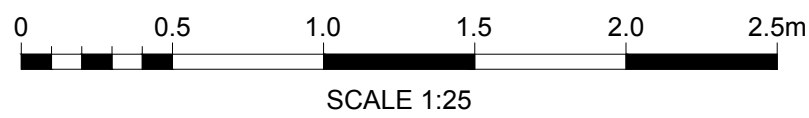

A01	14.04.20	FORM 1 SUBMISSION	CI	CT	SP
REV	DATE	DESCRIPTION OF REVISIONS	DRAWN	CHKD	APPRD

SAFETY HEALTH AND ENVIRONMENTAL INFORMATION

THE HAZARDS AND RISKS ASSOCIATED WITH THE WORKS SHOWN ON THIS DRAWING AND DESCRIBED IN THE SCHEDULE OF WORKS ARE CONSIDERED TO BE WITHIN THE REASONABLE, NORMAL AND ACCEPTABLE LIMITS FOR GENERAL BUILDING AND MAINTENANCE WORKS. PLEASE REFER TO DESIGNER RISK ASSESSMENT

DOCUMENT REF: 167190-NRD-ECM1-AAP-RSA-ECV-200001

STATUS	SUITABILITY CODE
FORM 001	



York I.C.C. Leeman Road, York, YO26 4ZD
Tel: 033 085 49683 Web: www.networkrail.co.uk

PROJECT :
**ALEXANDRA PALACE STATION
ACCESS FOR ALL SCHEME**

DRAWING TITLE :
**PLATFORM 3 / 4
PROPOSED LIFT & LANDING STRUCTURE**

DESIGNED	P BENNETT	SIGNED		DATE	14.04.20
DRAWN	C INKLEY	SIGNED		DATE	14.04.20
CHECKED	C TEARE	SIGNED		DATE	14.04.20
APPROVED	S PARKER	SIGNED		DATE	14.04.20

SCALE (B1 A1 SHEET SIZE - 841 x 594)	ELR	MILEAGE
AS SHOWN	ECM1	4 miles 1716 yards

DRAWING NUMBER	REVISION
167190-NRD-ECM1-AAP-DRG-ECV-2000016	A01