


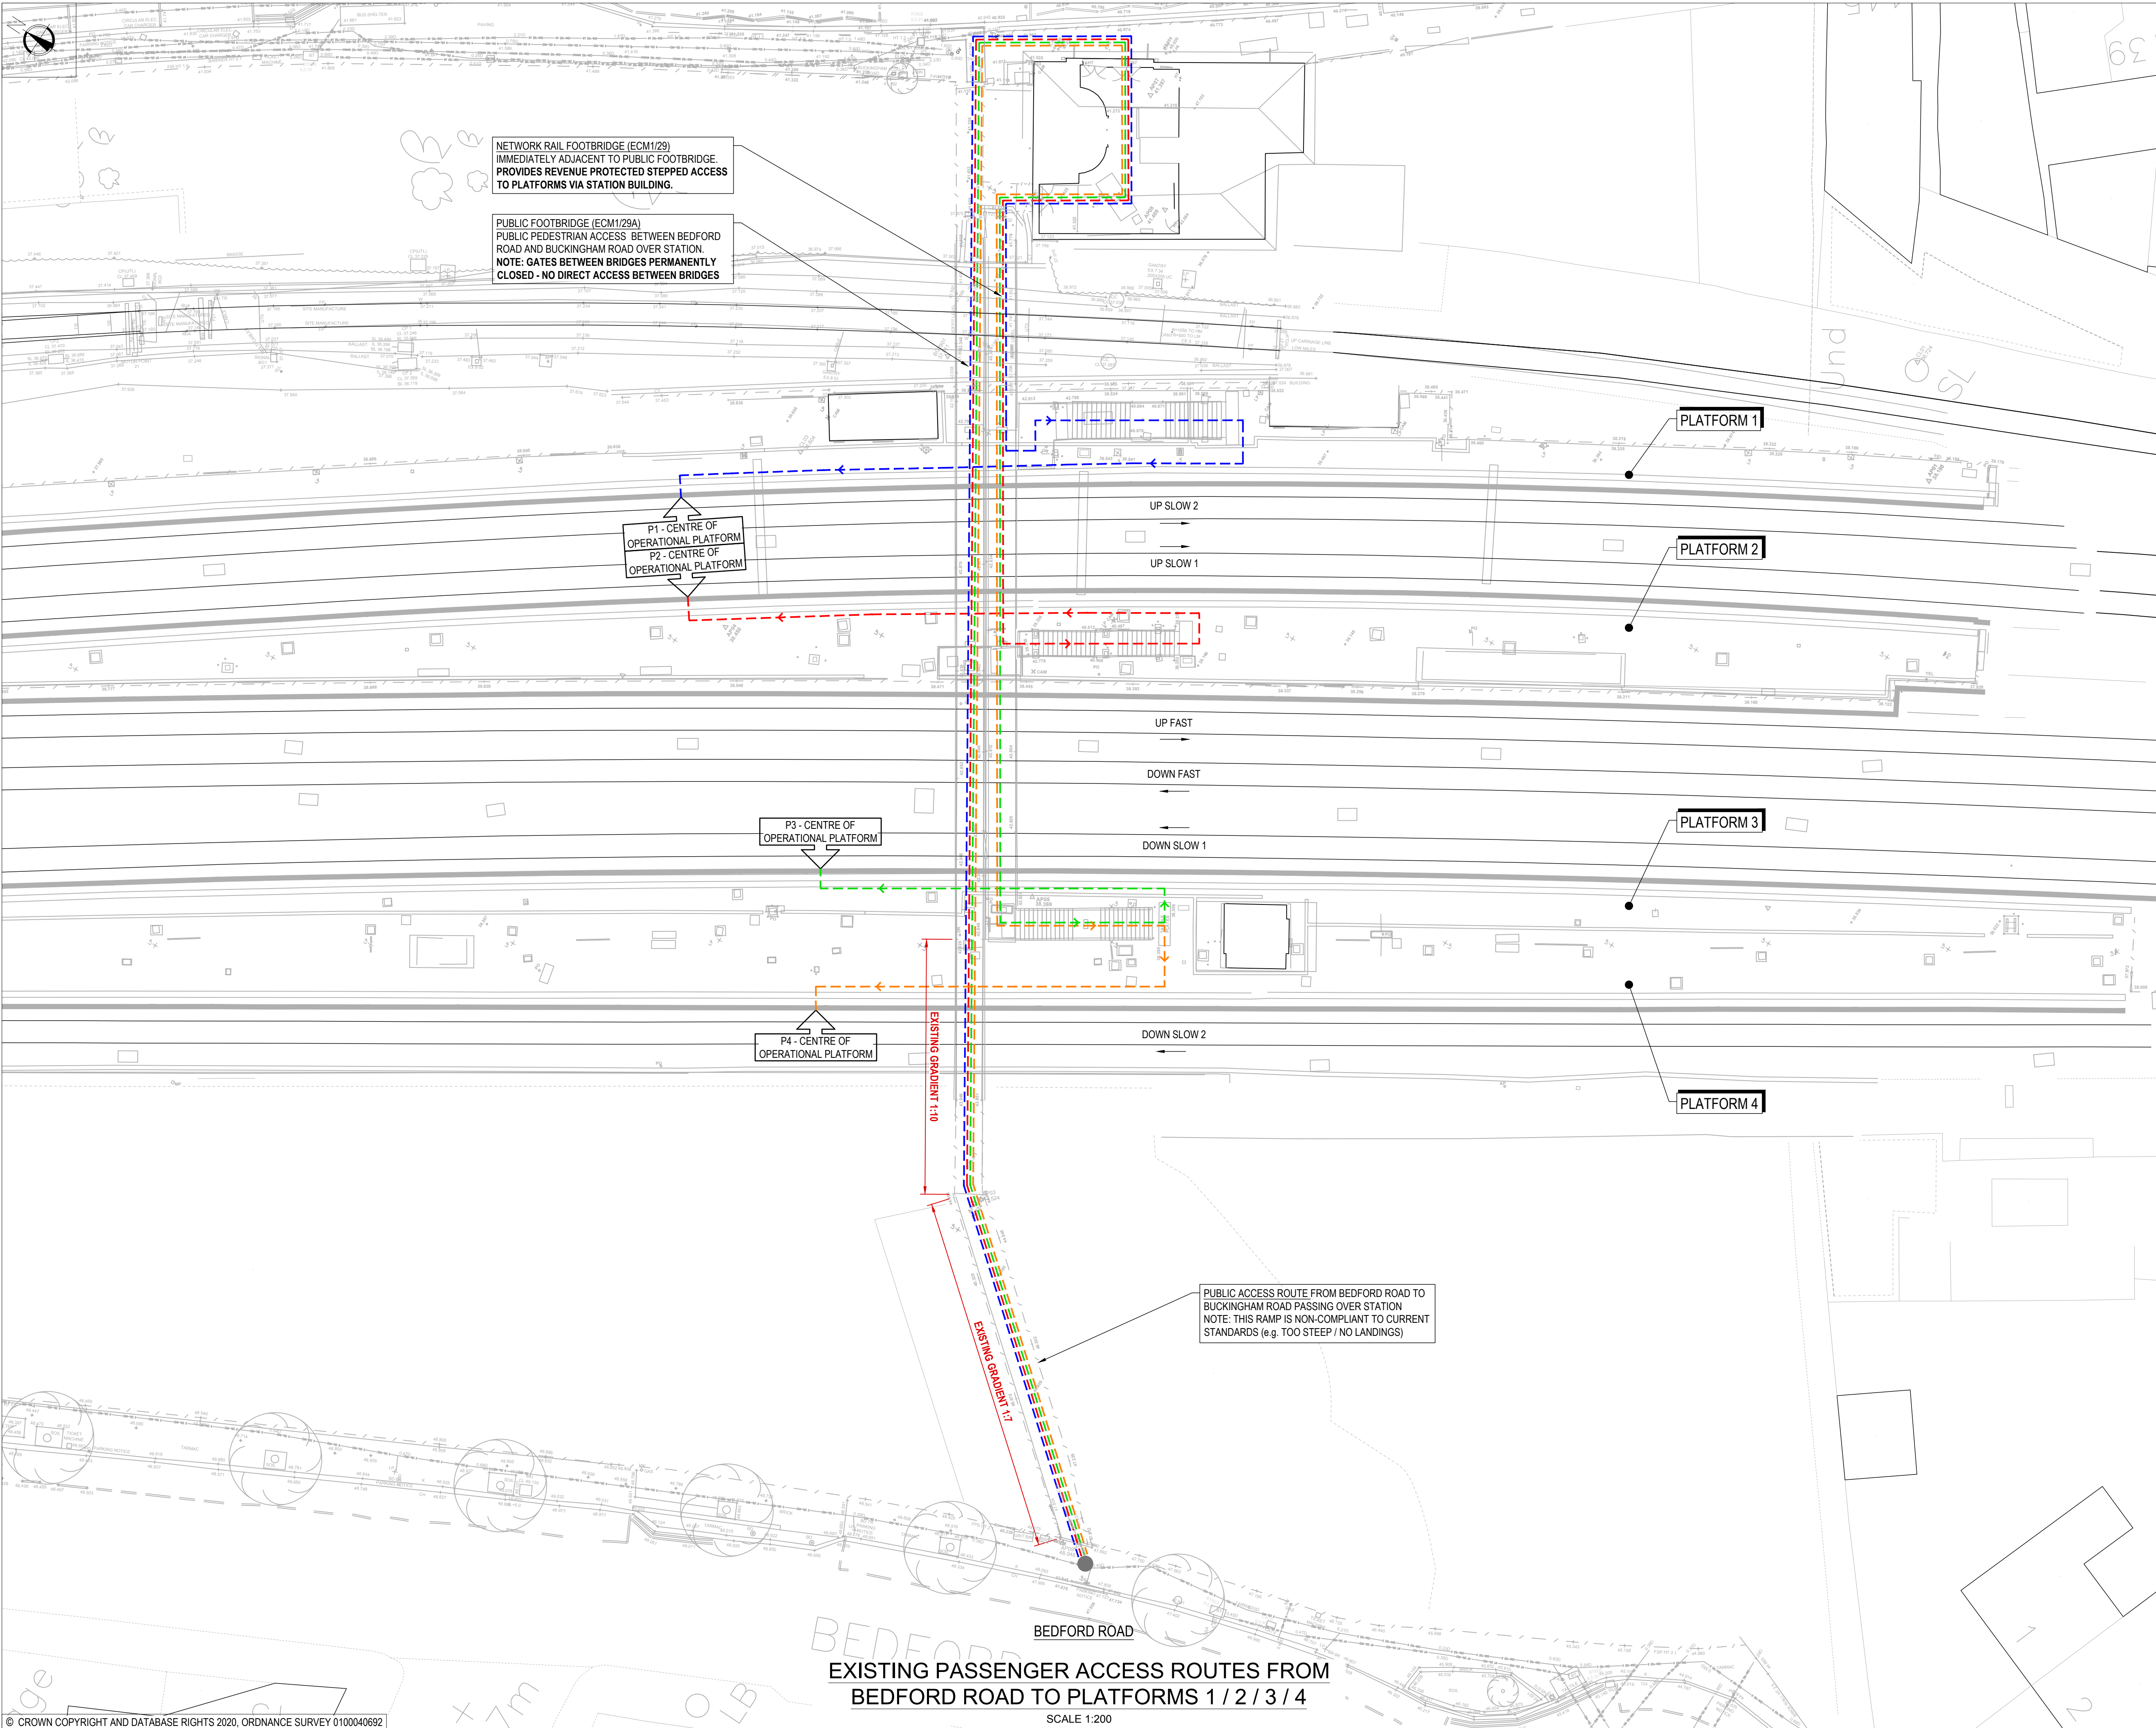

- LEGEND/NOTES
- ALL DIMENSIONS IN MILLIMETRES UNLESS NOTED OTHERWISE. ALL LEVELS IN METRES UNLESS NOTED OTHERWISE.
 - THIS IS A FORM 001 'APPROVAL IN PRINCIPLE' DESIGN**
 - THIS DRAWINGS IS TO BE READ IN CONJUNCTION WITH ALL OTHER RELEVANT DOCUMENTS INCLUDING:-

167190-NRD-ECM1-AAP-F01-ECV-200001 (BUILDING & CIVILS FORM 001 REPORT)

167190-NRD-ECM1-AAP-F01-EPT-400001 (MECHANICAL & ELECTRICAL FORM 001 REPORT)

167190-NRD-ECM1-AAP-REP-ETL-000001 (TELECOMS REPORT)
 - THE TOPOGRAPHICAL INFORMATION FOR THIS DRAWING HAS BEEN PROVIDED BY 'BRIDGEWAY CONSULTING LIMITED' ON DRAWING NUMBER BDG0411-BCL-DWG-SUR-000002 REVISION A01 ON 4TH NOVEMBER 20160
 - DRAWING LEGEND**

ACCESS (MIXED STEPS AND RAMPS), MEASURED IN METRES, FROM THE BEDFORD ROAD ENTRANCE TO THE ESTIMATED CENTRE OF THE OPERATIONAL PLATFORM LENGTH OF PLATFORMS 1, 2, 3 & 4.


- EXISTING STEPPED ACCESS TO PLATFORM 1 = 203m
- EXISTING STEPPED ACCESS TO PLATFORM 2 = 206m
- EXISTING STEPPED ACCESS TO PLATFORM 3 = 210m
- EXISTING STEPPED ACCESS TO PLATFORM 4 = 212m

PLATFORM 1 - TOTAL OPERATIONAL PLATFORM LENGTH APPROX. = 169m

PLATFORM 2 - TOTAL OPERATIONAL PLATFORM LENGTH APPROX. = 167m

PLATFORM 3 - TOTAL OPERATIONAL PLATFORM LENGTH APPROX. = 170m

PLATFORM 4 - TOTAL OPERATIONAL PLATFORM LENGTH APPROX. = 170m

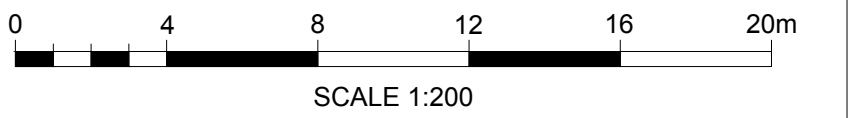

A01	14.04.20	FORM 1 SUBMISSION	CI	CT	SP
REV	DATE	DESCRIPTION OF REVISIONS	DRAWN	CHKD	APPRO

SAFETY HEALTH AND ENVIRONMENTAL INFORMATION

THE HAZARDS AND RISKS ASSOCIATED WITH THE WORKS SHOWN ON THIS DRAWING AND DESCRIBED IN THE SCHEDULE OF WORKS ARE CONSIDERED TO BE WITHIN THE REASONABLE, NORMAL AND ACCEPTABLE LIMITS FOR GENERAL BUILDING AND MAINTENANCE WORKS. PLEASE REFER TO DESIGNER RISK ASSESSMENT

DOCUMENT REF: 167190-NRD-ECM1-AAP-RSA-ECV-200001

STATUS

FORM 001

CLIENT



DESIGNER



York I.C.C. Leeman Road, York, YO26 4ZD
Tel: 033 085 49683 Web: www.networkrail.co.uk

PROJECT :

**ALEXANDRA PALACE
ACCESS FOR ALL SCHEME**

DRAWING TITLE :

**EXISTING PASSENGER ACCESS ROUTES
FROM BEDFORD ROAD**

DESIGNED	P BENNETT	SIGNED		DATE	14.04.20
DRAWN	C INKLEY	SIGNED		DATE	14.04.20
CHECKED	C TEARE	SIGNED		DATE	14.04.20
APPROVED	S PARKER	SIGNED		DATE	14.04.20

SCALE (B1 A1 SHEET SIZE = 841 x 594)
AS SHOWN

ELR
ECM1

MILEAGE
4 miles 1716 yards

DRAWING NUMBER
167190-NRD-HDB-PAL-DRG-ECV-2000004

REVISION
A01