



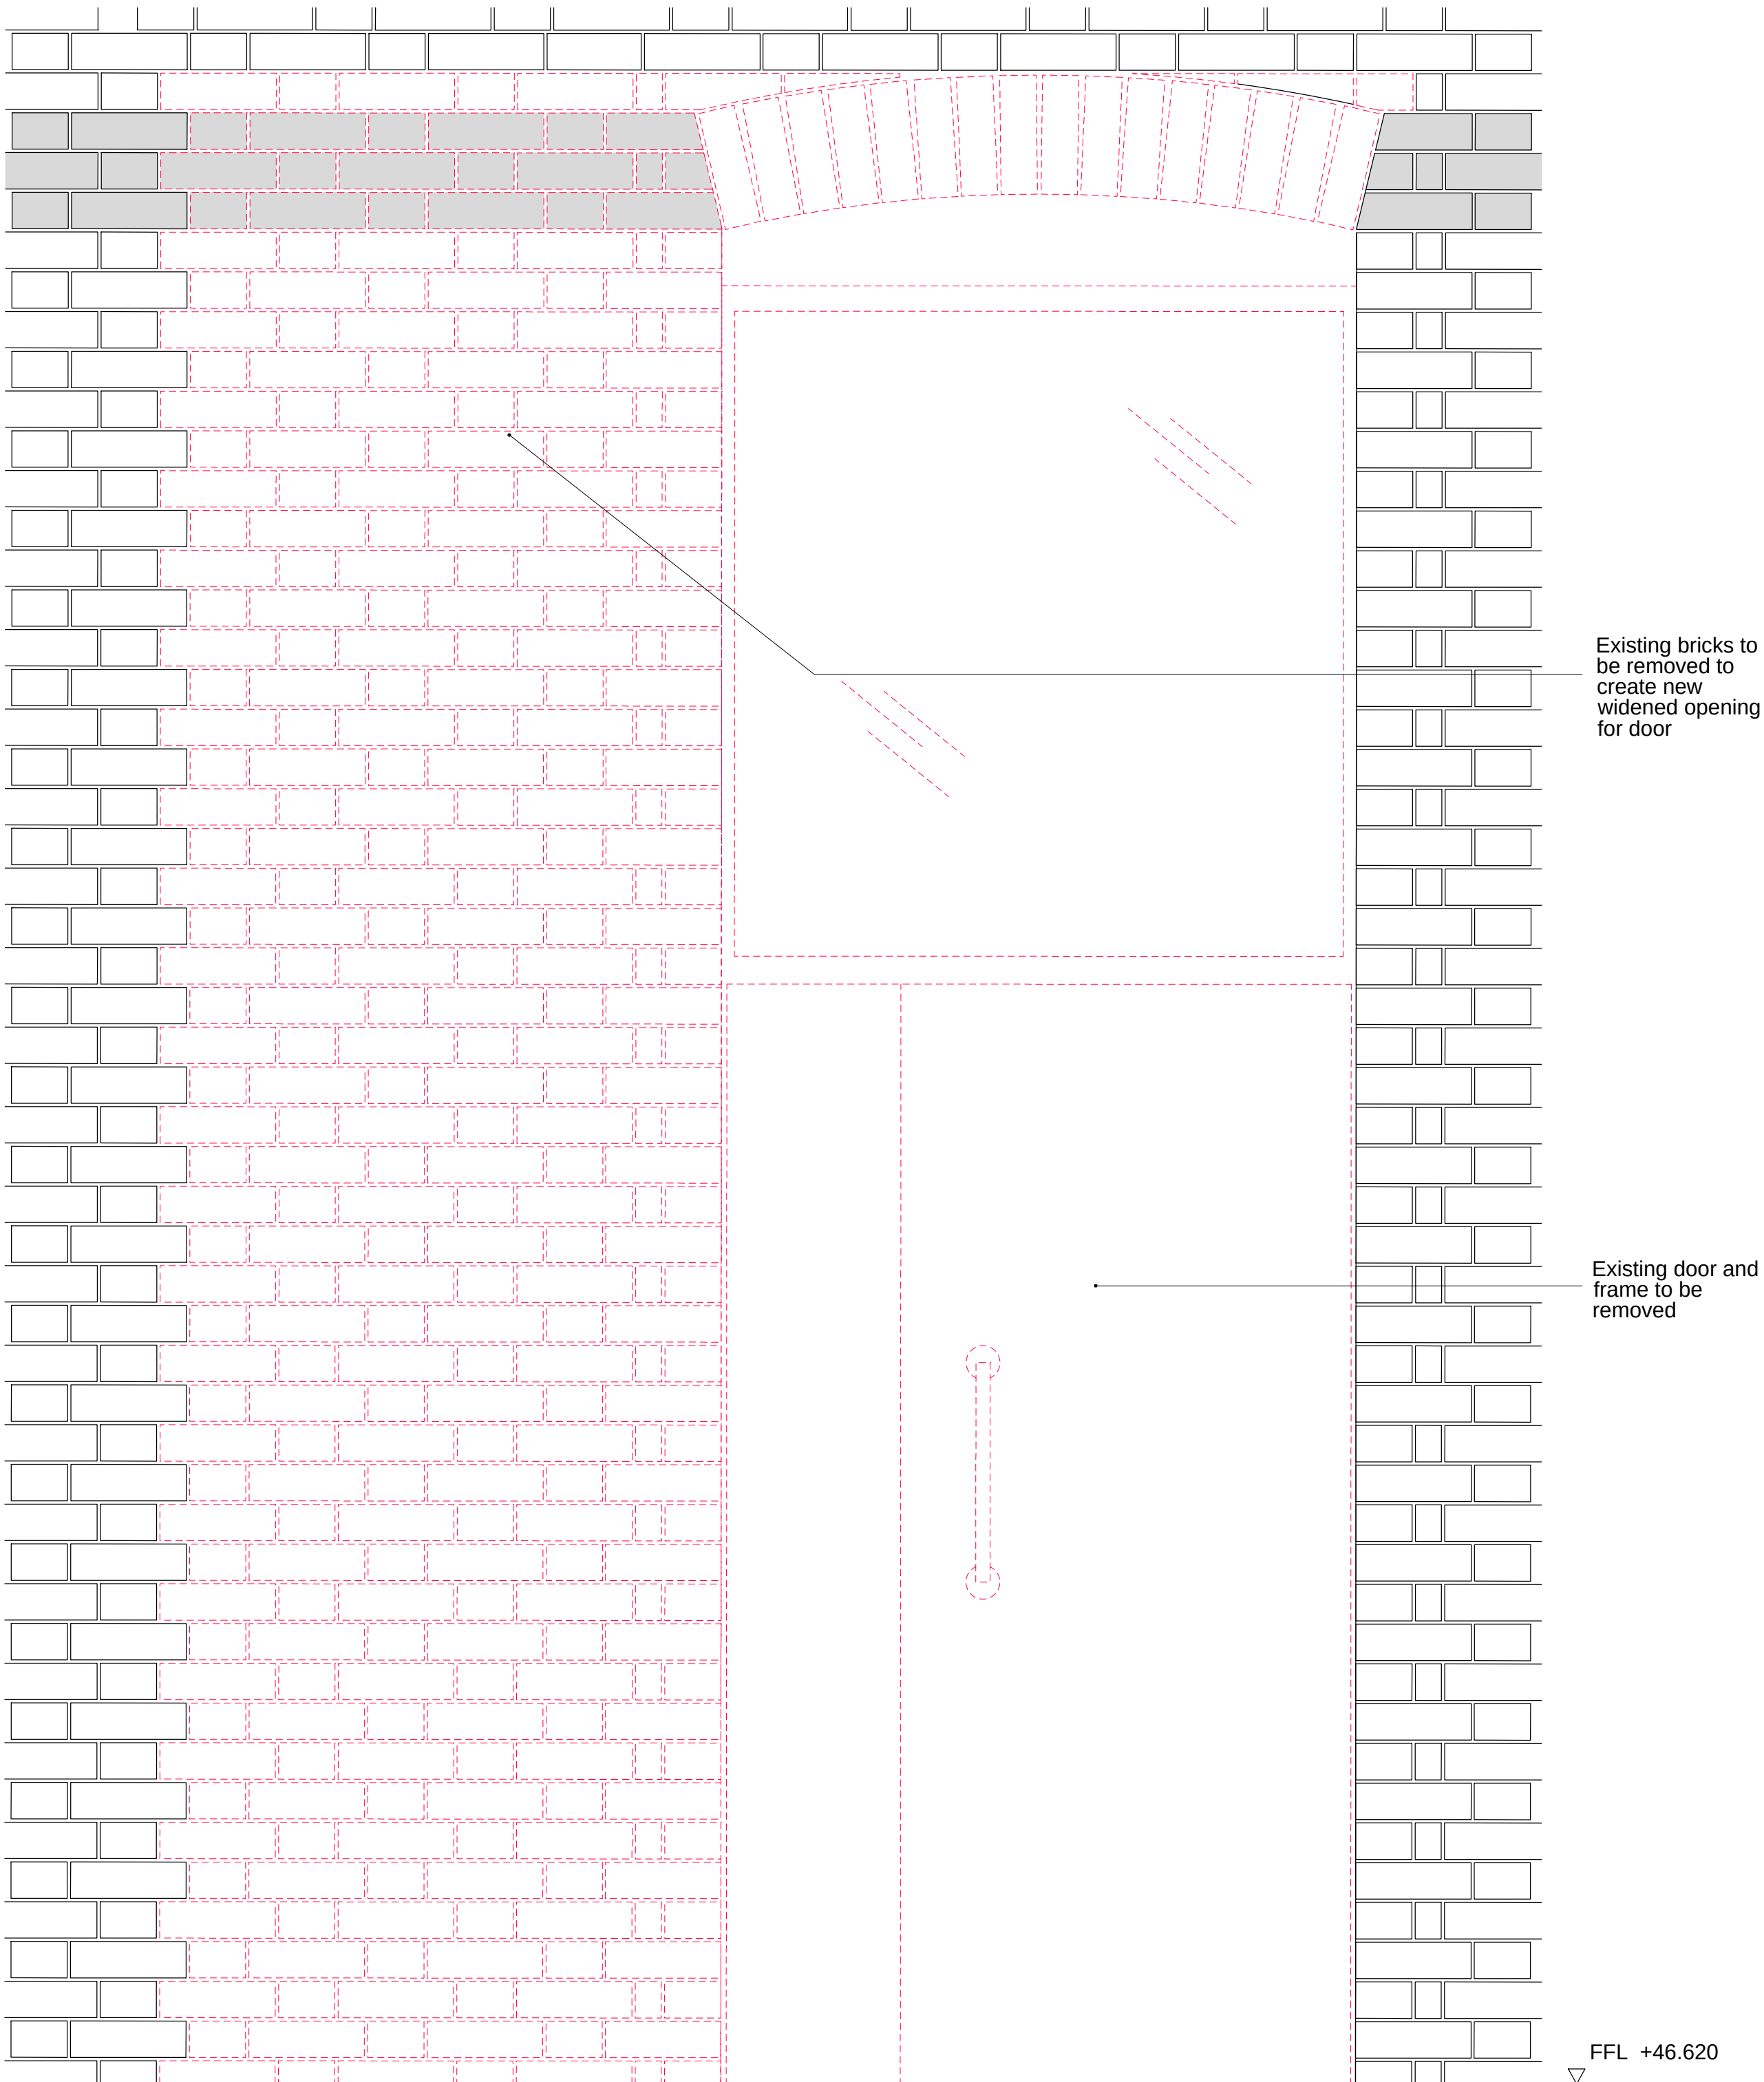

01 D-G-09 - Existing elevation with alterations
1:10

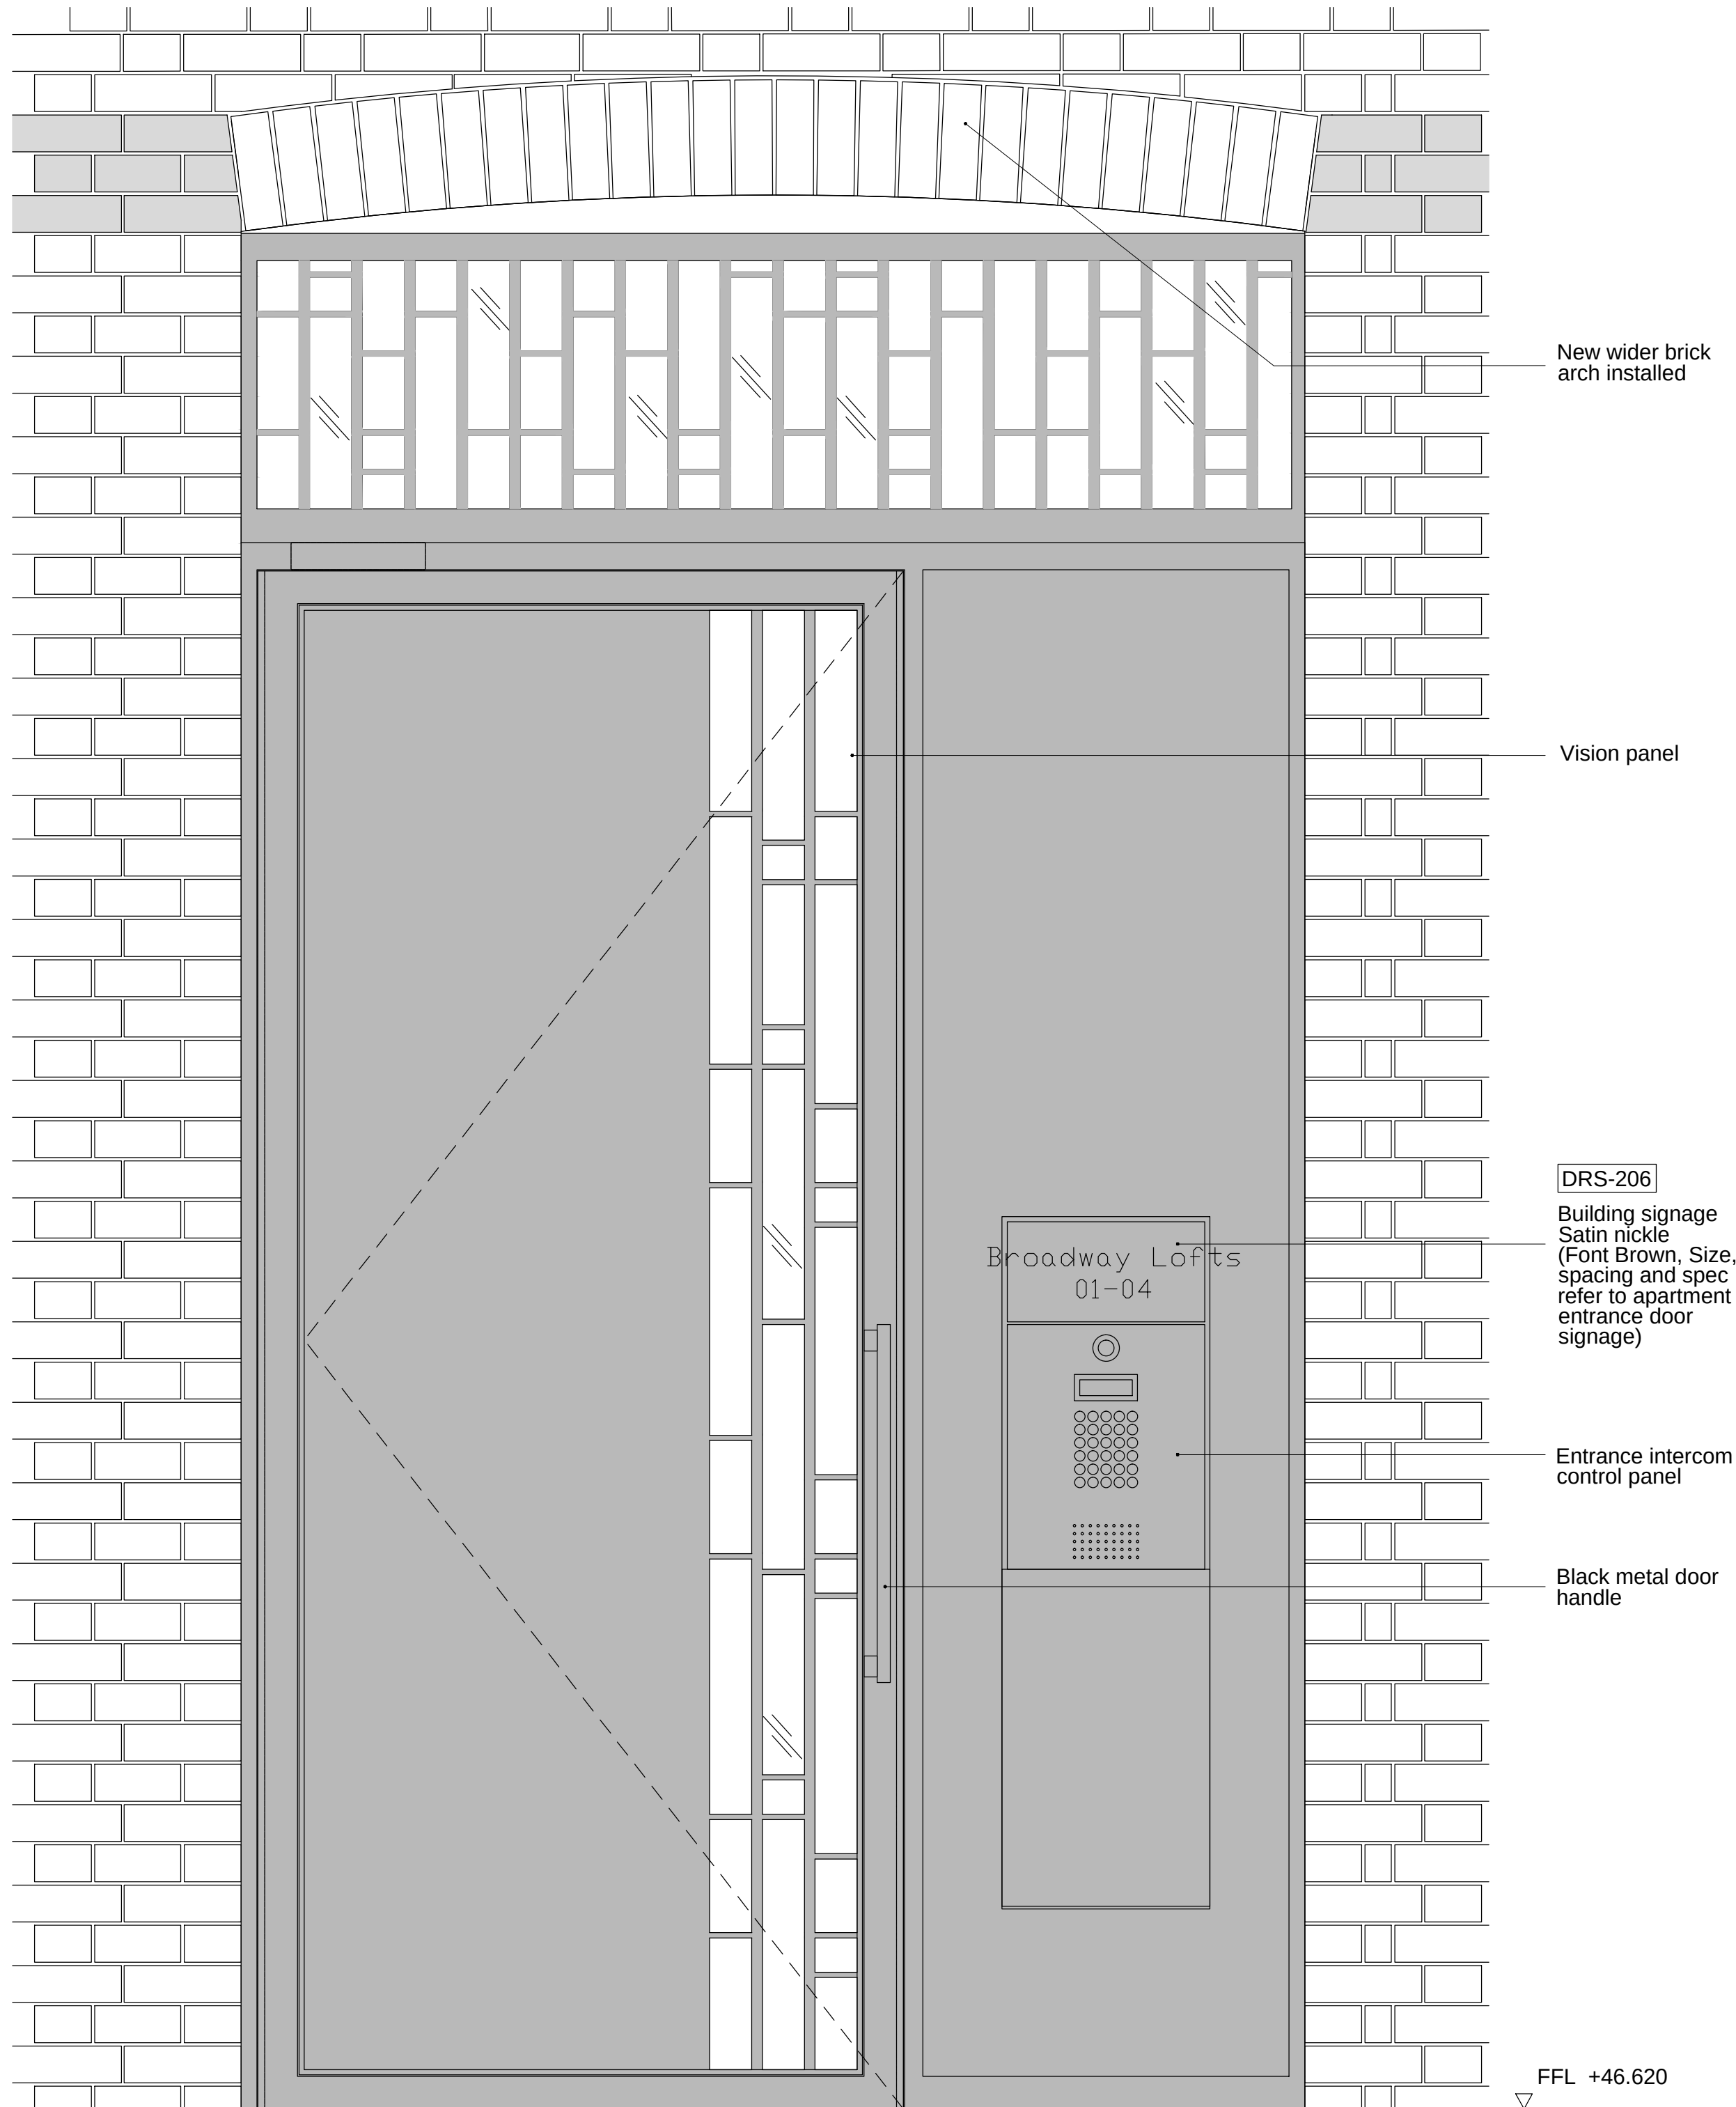


For dimensions please refer to drawing B4600

02 D-G-09 - Proposed elevation
1:10

© KDS & Associates Ltd
No part of this drawing may be reproduced without written consent.
All contractors must visit site and be responsible for taking and checking all dimensions relating to this work.
Do not scale from this drawing.

REVISION NOTES			
P1	05-12-2019	AC	ISSUED FOR INFORMATION
C1	14-02-2020	AC	ISSUED FOR CONSTRUCTION

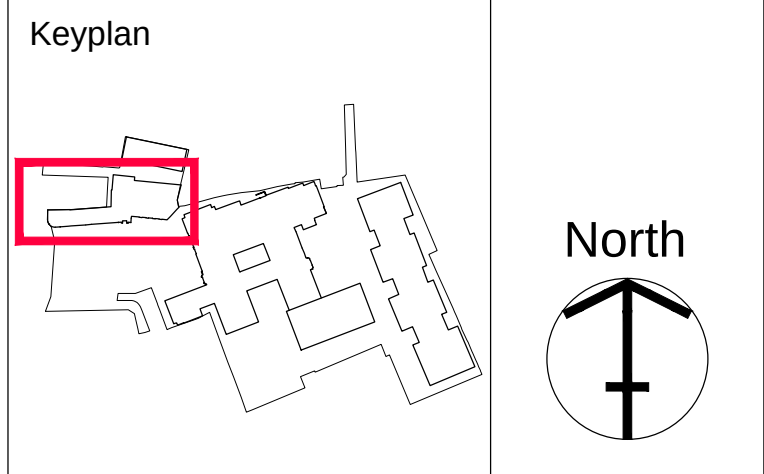



ARDMORE CONSTRUCTION LTD.
6 WHARF STUDIOS,
28 WHARF ROAD,
LONDON, N1 7GR
TEL: 0208-344 0300
www.ardmoregroup.co.uk

KDS ASSOCIATES LTD
TECHNICAL ● ARCHITECTURAL ● MANAGEMENT ● CONSULTANTS

101 THE BLACKFRIARS FOUNDRY
156 BLACKFRIARS ROAD
LONDON SE1 6EN
0203 355 0775
www.kdsassociates.co.uk

CONSTRUCTION			
PROJECT / DRAWING TITLE HORNSEY TOWN HALL BROADWAY ANNEX N8 9JJ			
DRAWING TITLE LOFTS ENTRANCE DOOR 02			
DATE / DRAWN BY 18-06-19 AC		SCALE 1:10@A1	
PROJECT / DRAWING NO 3670-KDS-BA-XX-DR-A-31-4603			REV C1