


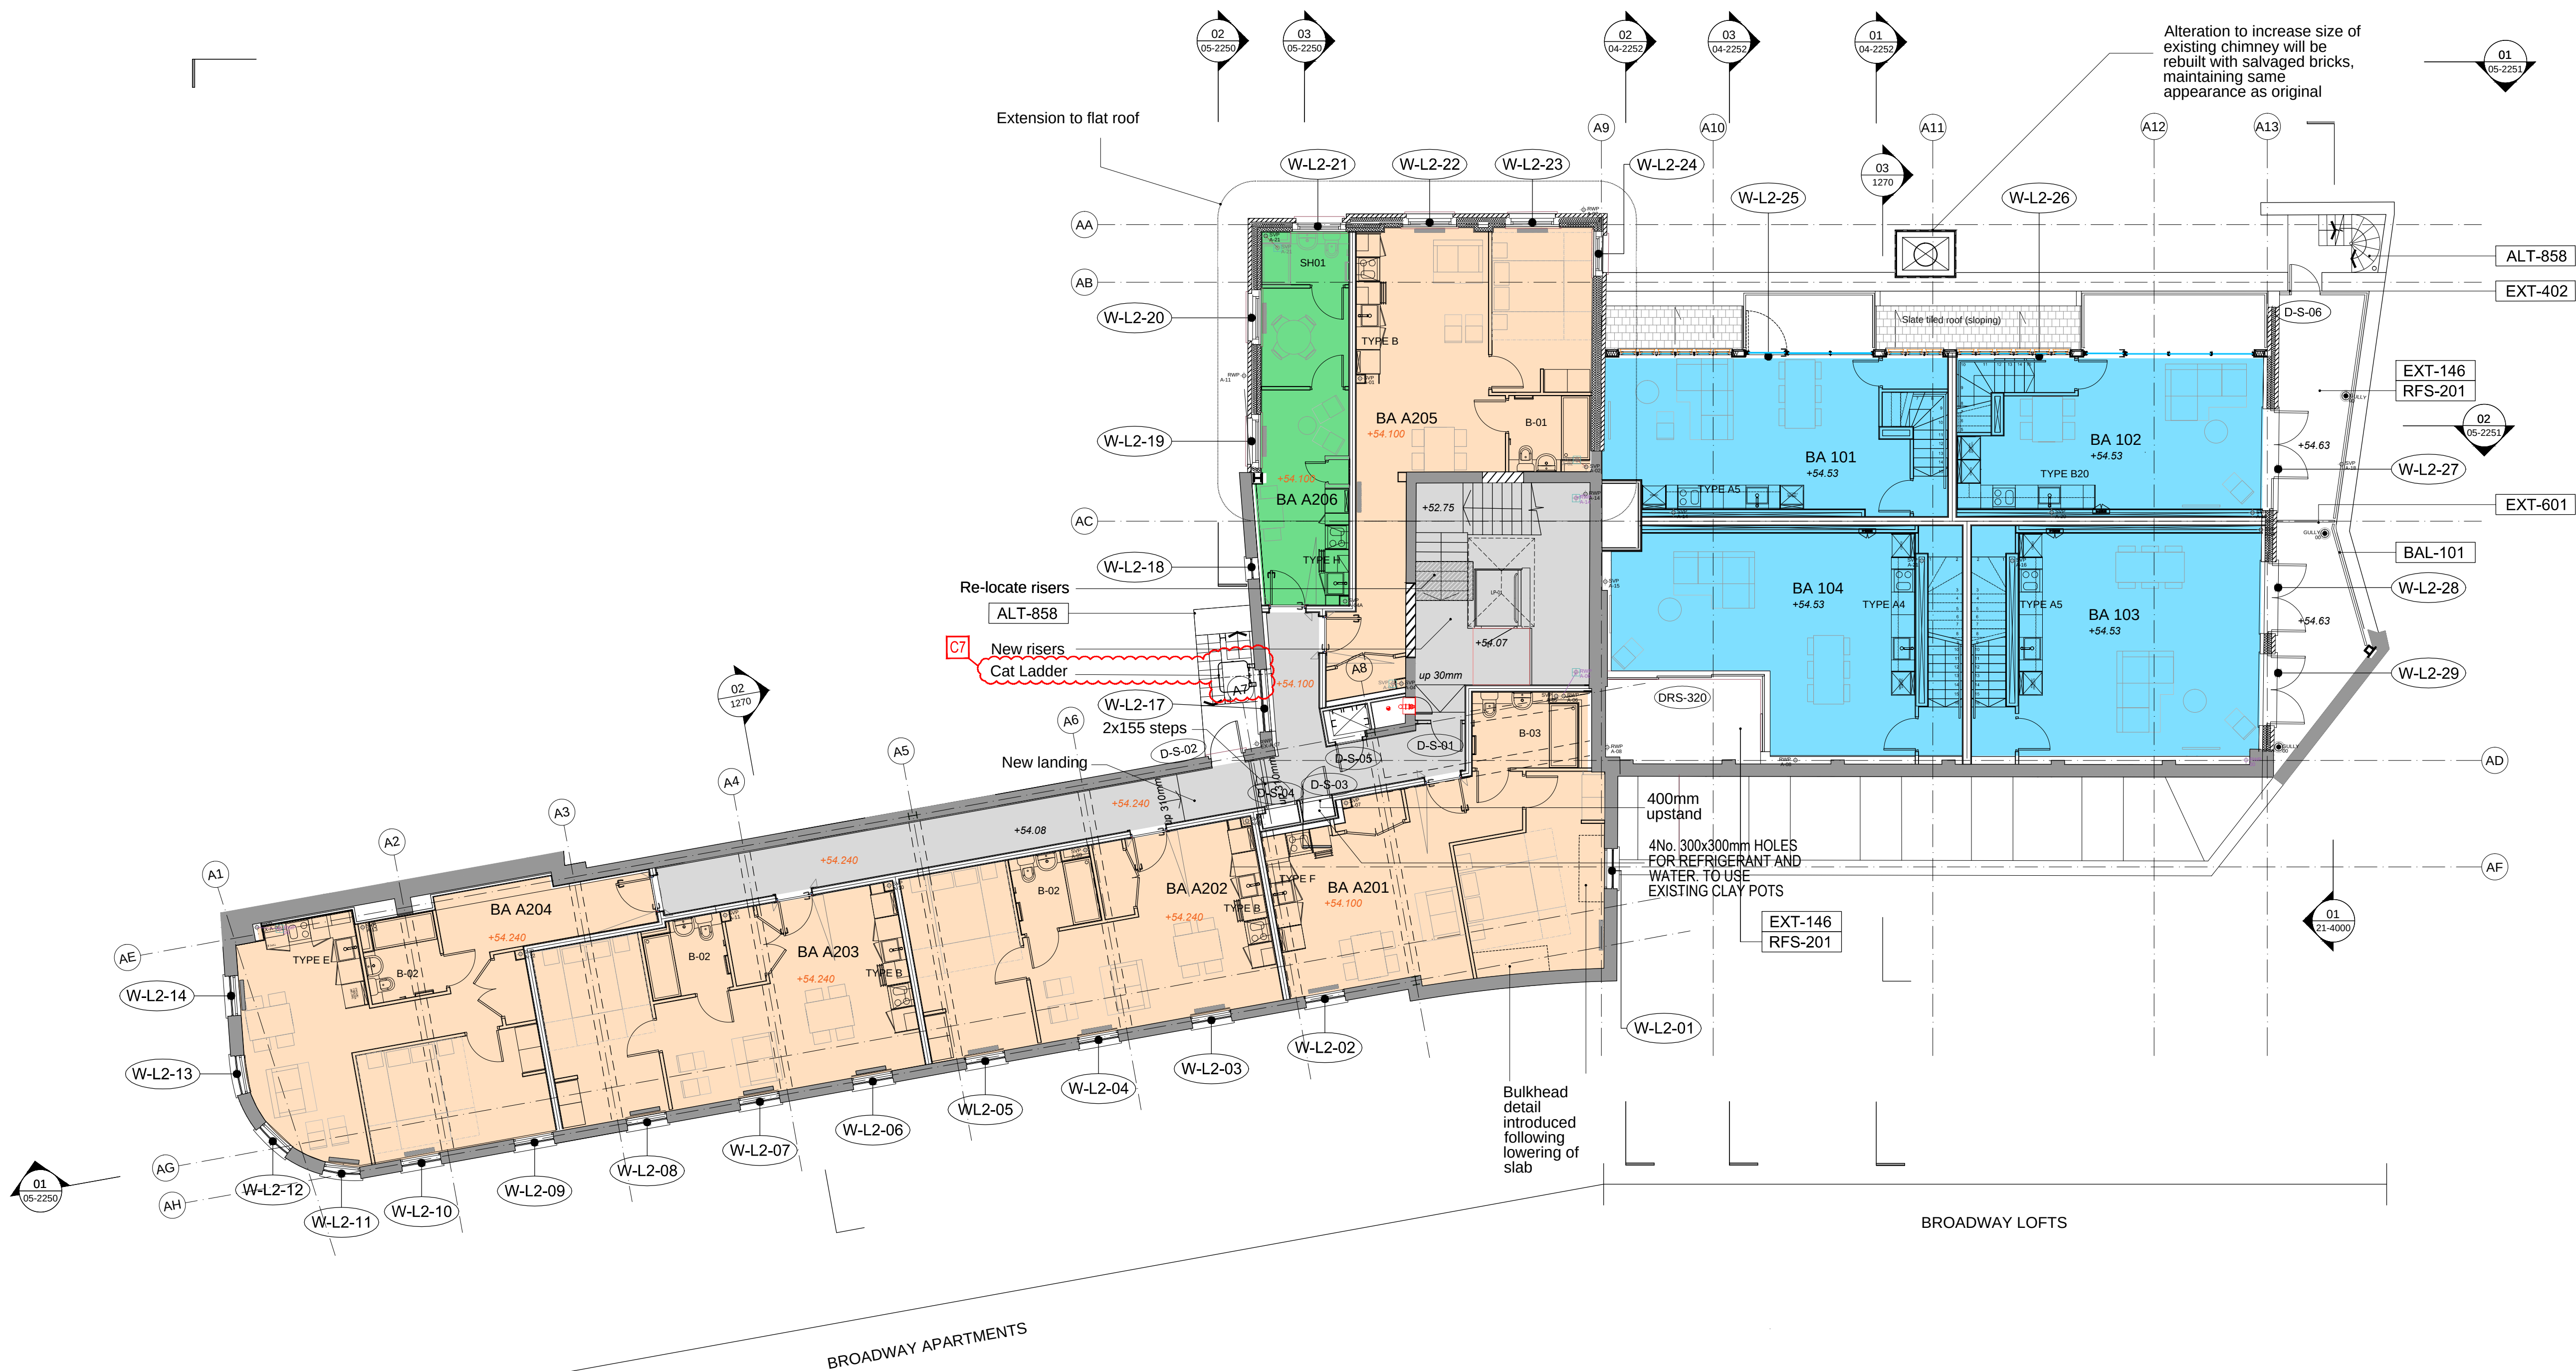

REVISION NOTES

P1	09-08-2019	AC	FOR INFORMATION
P2	15-08-2019	AC	FOR INFORMATION
P3	11-12-2019	AC	REVISED STAIRCASE
C1	22-09-2020	AC	REVISED LAYOUT BA A203, A204 A205, A206 & ENLARGED CHIMNEY & FIRST ISSUE FOR CONSTRUCTION
C2	04-11-2020	AC	RELOCATED BA A201 KITCHEN & ROTATED BA A205 WARDROBE
C3	09-11-2020	AC	READJUSTED THE XREF FILE
C4	11-12-2020	AC	REVISED LEVELS AND ADDING STEPS
C5	03-02-2021	AC	ADDED BOXING UP, SUP. RWP, REVISED KITCHEN, SHOWER ROOM, ADDED BALCONY
C6	30-09-2021	AC	CHANGED HATCH COLOUR TO 1 BED COLOUR
C7	17-03-2022	RC	DRAWING REVISED AS CLOUDED, CAT LADDER ADDED

PRIVATE APARTMENTS- STRUCTURAL DESIGN AND M&E IN ABEYANCE

+50.XXXX EXISTING PROPOSED LEVEL

+51.XXXX NEW PROPOSED LEVEL

1 BEDROOM UNIT


2 BEDROOM UNIT

ANCILLARY

FOOD AND BEVERAGE

ACCESS AND CIRCULATION

Keyplan

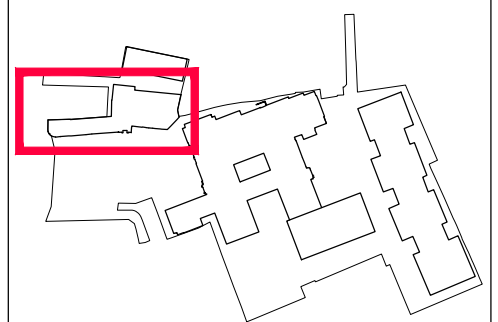

North



ARDMORE CONSTRUCTION LTD
6 WHARF STUDIOS,
25 WHARF ROAD,
LONDON, N1 7GR
TEL: 0208-344 0300
www.ardmoregroup.co.uk

KDS ASSOCIATES LTD

TECHNICAL ARCHITECTURAL MANAGEMENT CONSULTANTS

101 THE BLACKFRIARS FOUNDRY
156 BLACKFRIARS ROAD
LONDON SE1 6EN
0203 355 0775
www.kdsassociates.co.uk

CONSTRUCTION

PROJECT / DRAWING TITLE
HORNSEY TOWN HALL
BROADWAY ANNEX
N8 9JJ

DRAWING TITLE
PROPOSED PLAN
SECOND FLOOR

DATE / DRAWN BY
18-06-19 AC

SCALE
1:100 @A1

PROJECT / DRAWING NO
3670-KDS-BA-02-DR-A-03-2002

REV
C7