



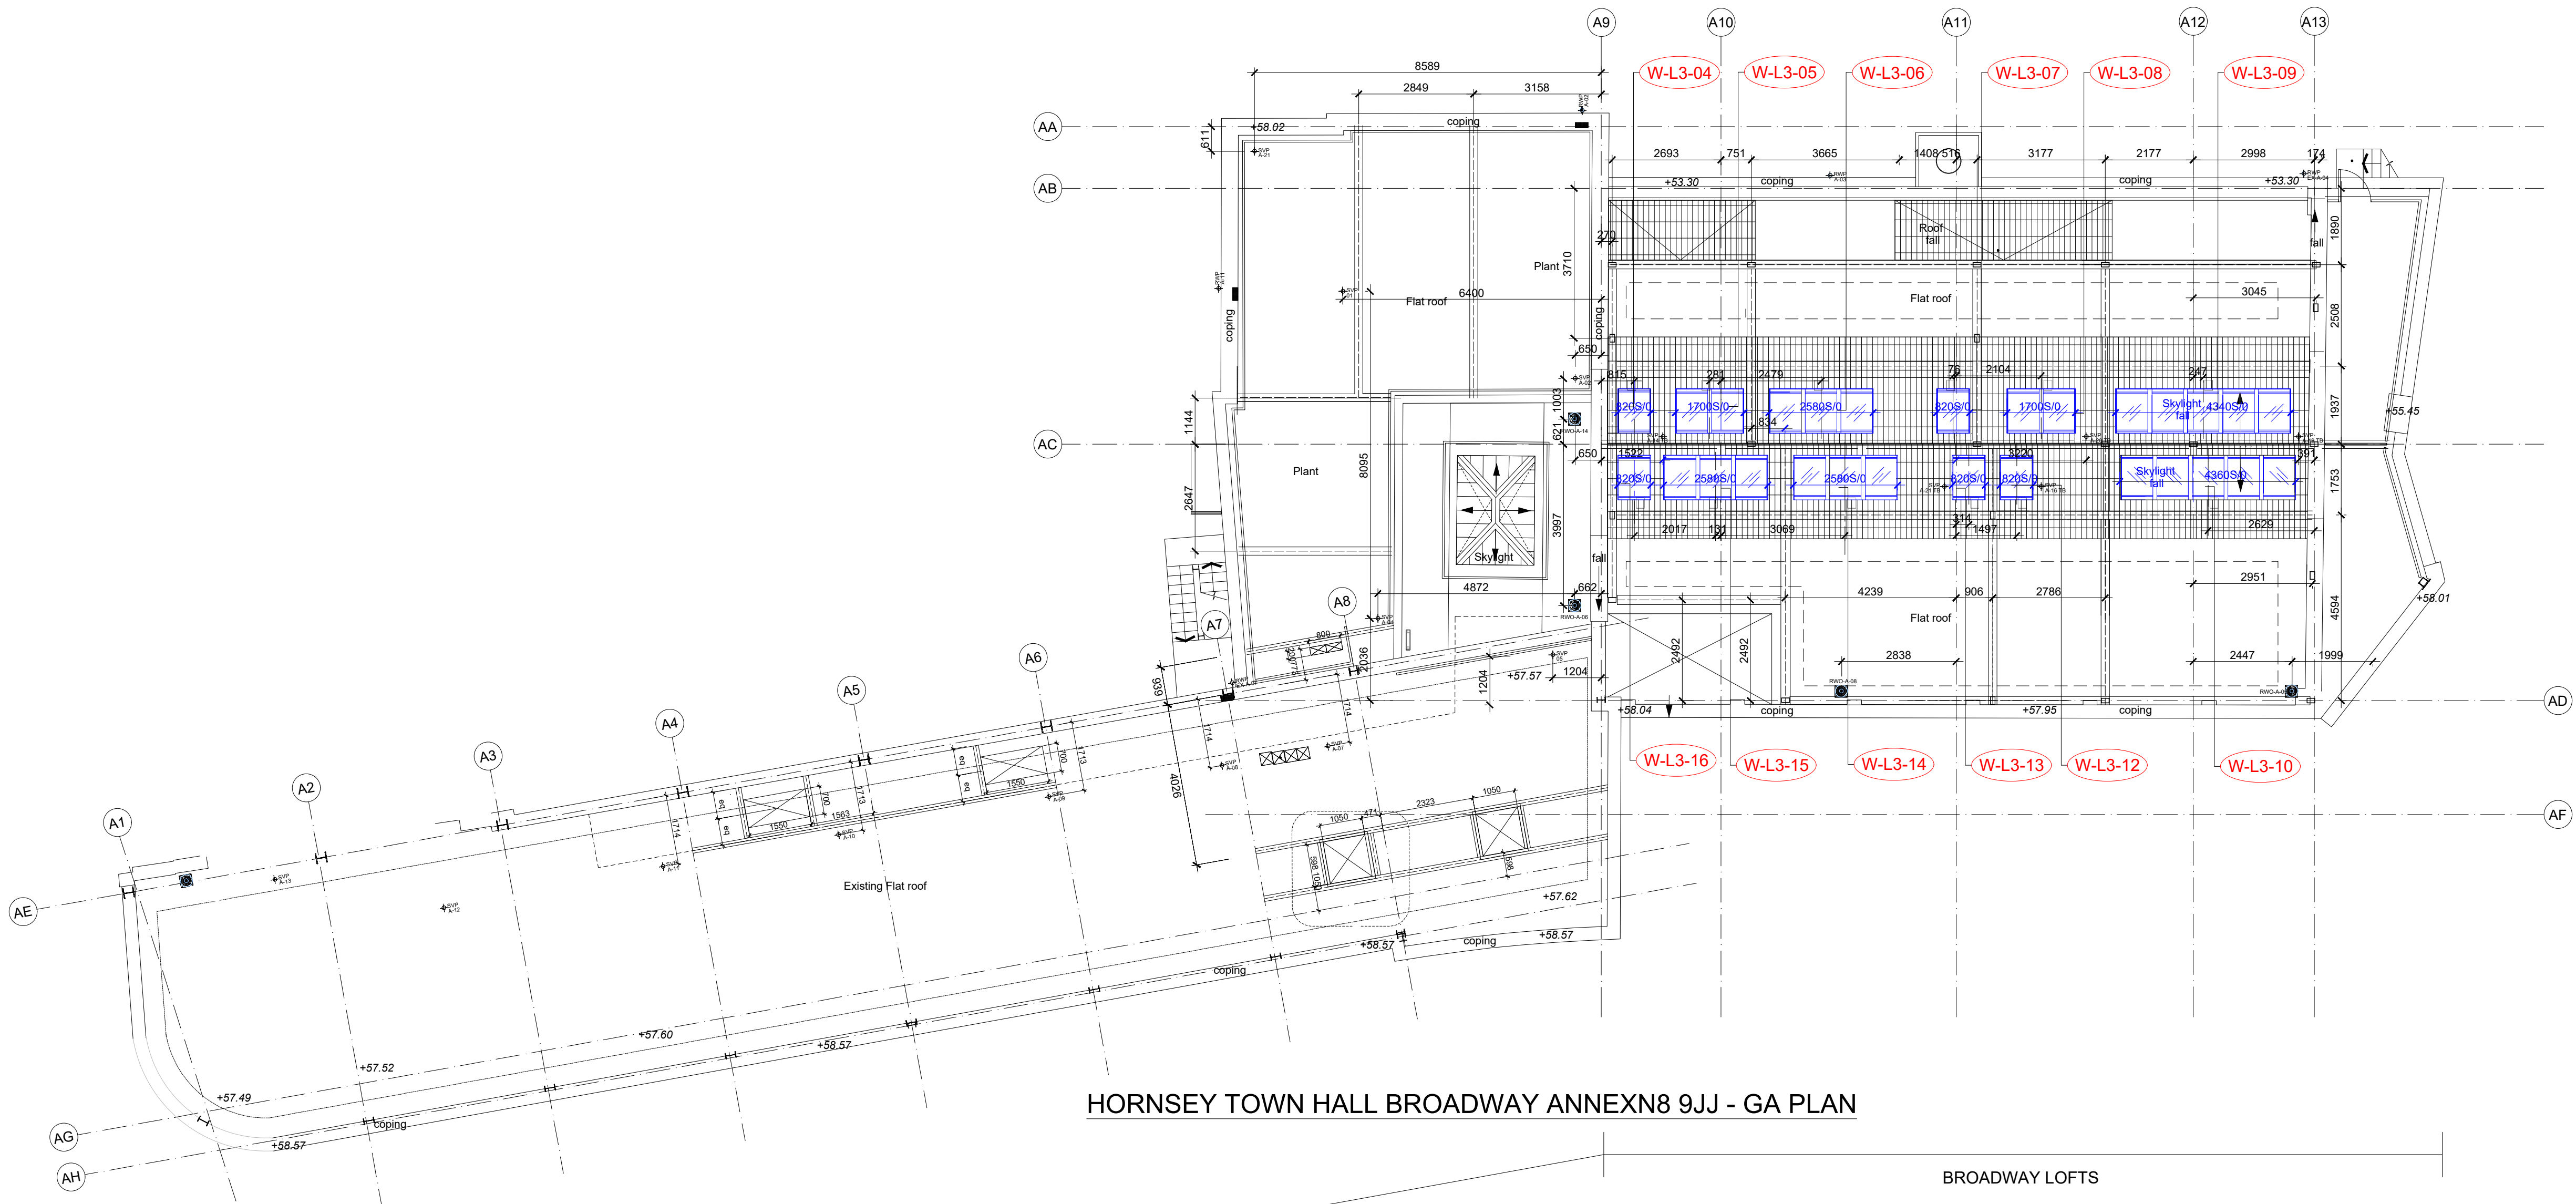

HORNSEY TOWN HALL BROADWAY ANNEXN8 9JJ - GA PLAN

BROADWAY LOFTS

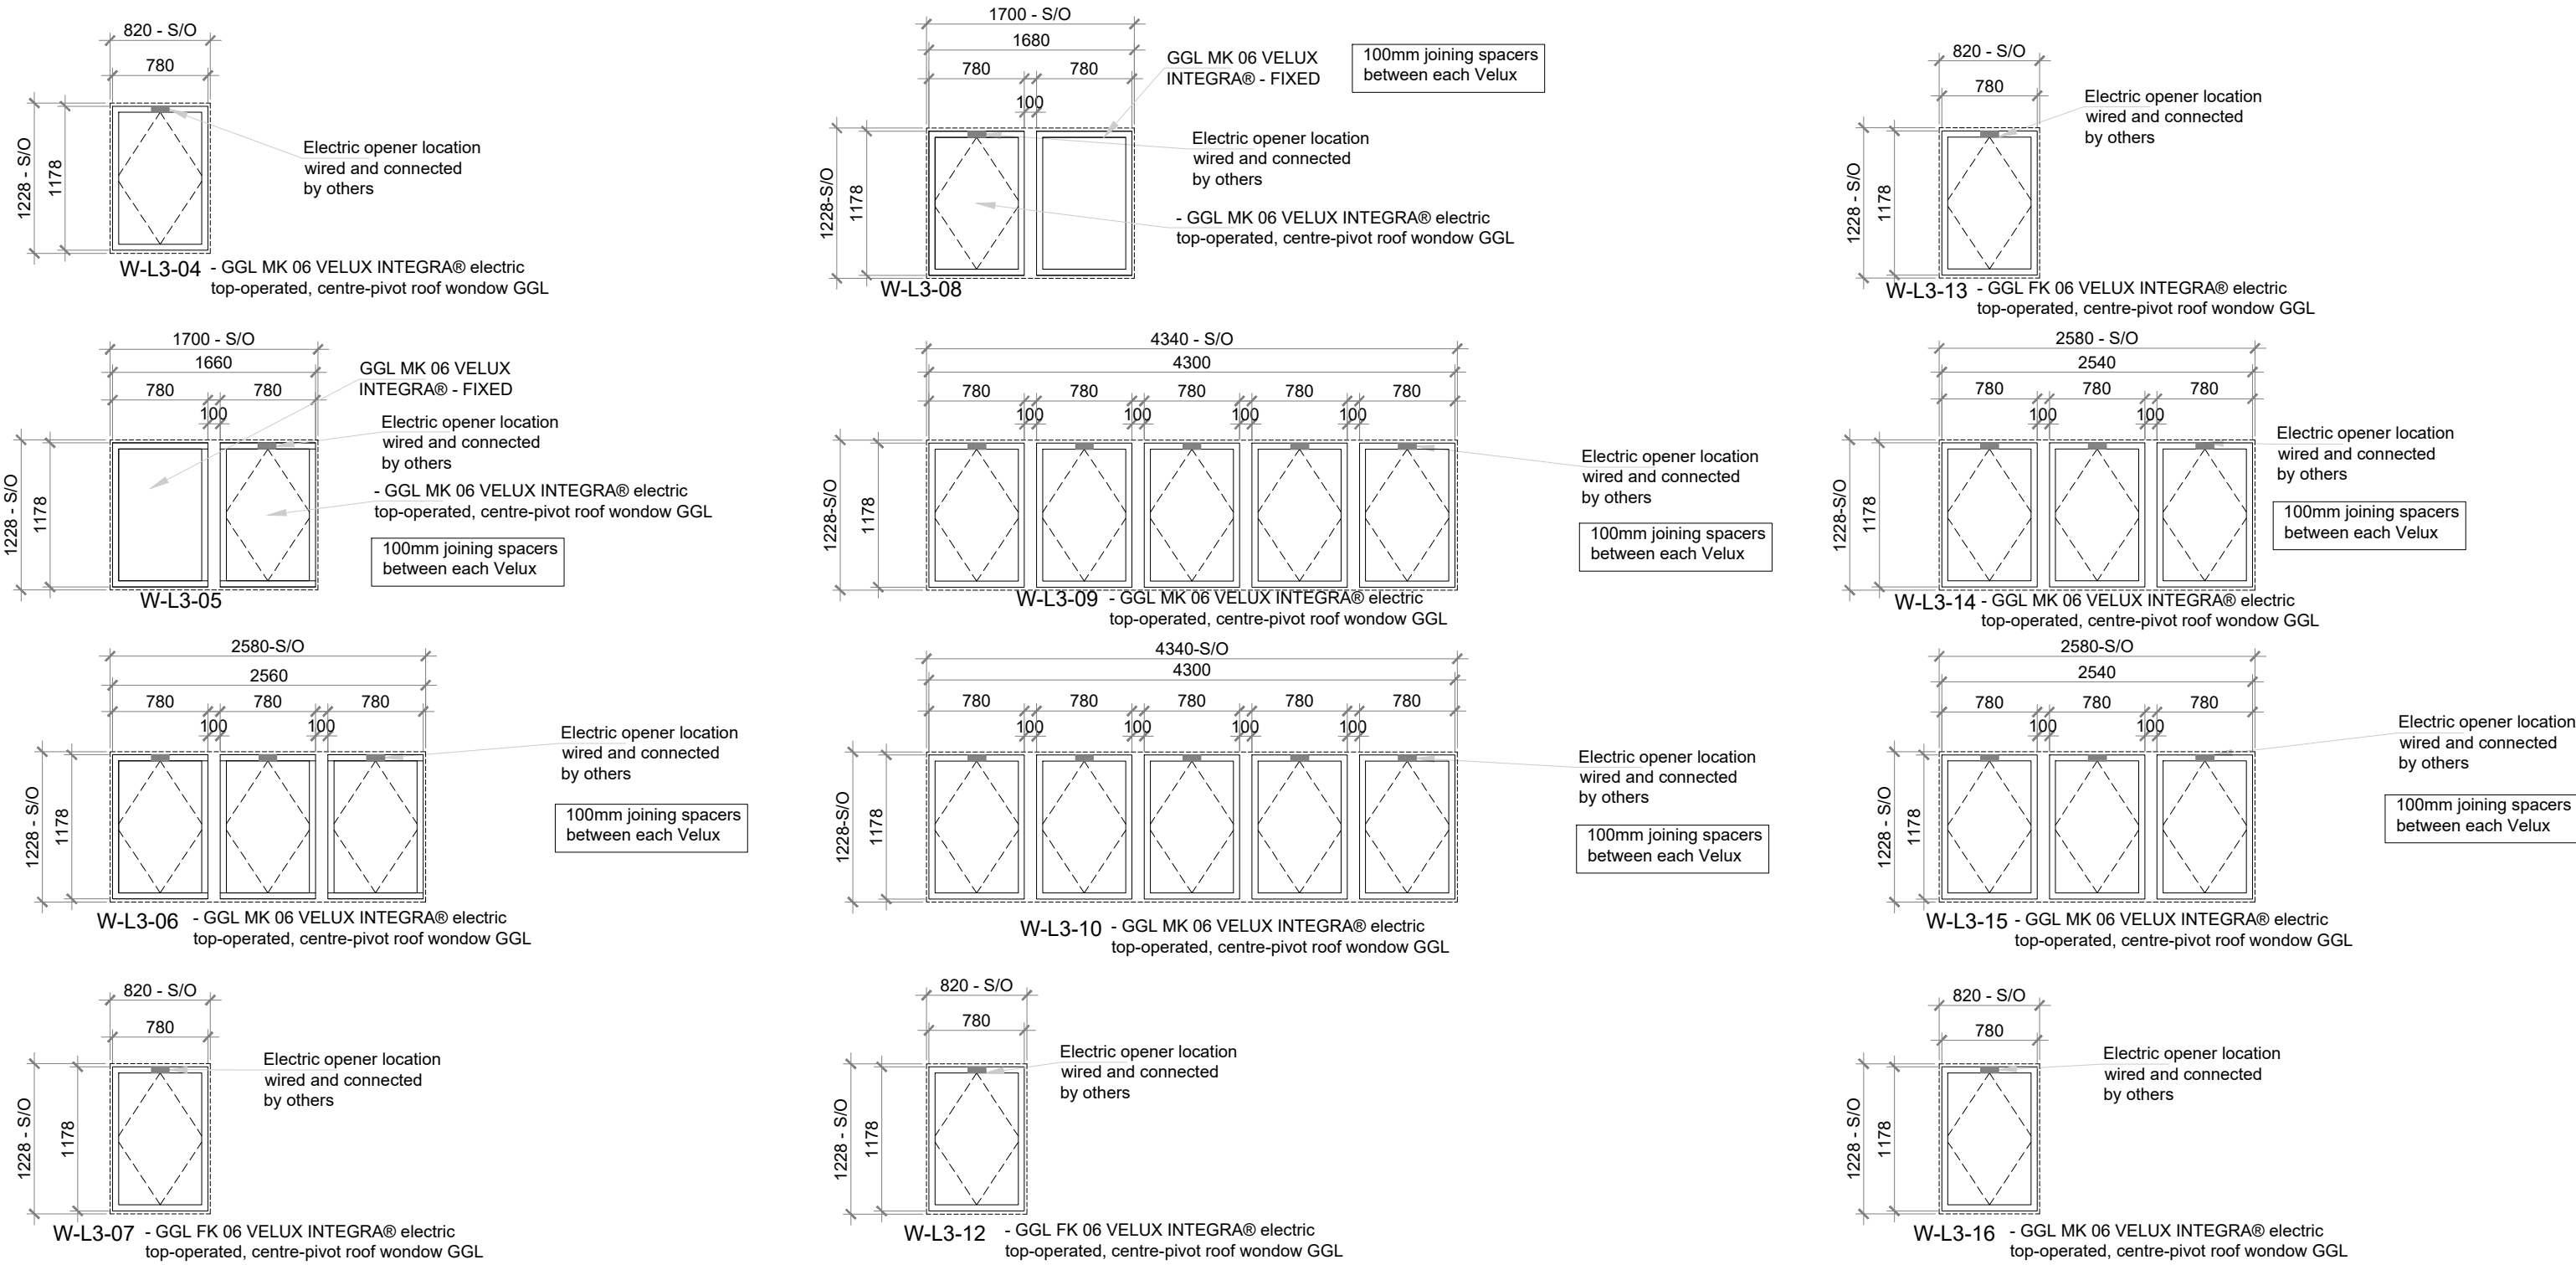

HORNSEY TOWN HALL - ROOF LIGHT SCHEDULE

Window Number	EWS-type	Fire Rating	U-Value	G-Value	Acoustic Rating	Acustician Code	Window Ironmongery set	Secondary Glazing-Meeting U Value 1.3 W/M2k*	WIN-type	Height	Width
W-L3-04	DRS-607	n/a	1.6 W/m2K	0.55	13dB	A	n/a	N	WIN-21	1178	780
W-L3-05	RFL-104	n/a	1.6 W/m2K	0.55	13dB	A	n/a	N	WIN-22	1178	1660
W-L3-06	RFL-104	n/a	1.6 W/m2K	0.55	13dB	A	n/a	N	WIN-22	1178	2560
W-L3-07	RFL-104	n/a	1.6 W/m2K	0.55	13dB	A	n/a	N	WIN-22	1178	780
W-L3-08	RFL-104	n/a	1.6 W/m2K	0.55	13dB	A	n/a	N	WIN-22	1178	1680
W-L3-09	RFL-104	n/a	1.6 W/m2K	0.55	13dB	A	n/a	N	WIN-22	1178	4300
W-L3-12	RFL-104	n/a	1.6 W/m2K	0.55	13dB	A	n/a	N	WIN-22	1178	780
W-L3-13	RFL-104	n/a	1.6 W/m2K	0.55	13dB	A	n/a	N	WIN-22	1178	780
W-L3-14	RFL-104	n/a	1.6 W/m2K	0.55	13dB	A	n/a	N	WIN-22	1178	2540
W-L3-15	RFL-104	n/a	1.6 W/m2K	0.55	13dB	A	n/a	N	WIN-22	1178	2540
AOW - SPECIFICATIONS TO BE CONFIRMED											
W-L3-10	RFL-104	n/a	1.6 W/m2K	0.55	13dB	A	n/a	N	WIN-22	1178	4300
W-L3-16	RFL-104	n/a	1.6 W/m2K	0.55	13dB	A	n/a	N	WIN-22	1178	780



Project: Hornsey Town Hall
New Residential buildings

Drawing title: Broadway Annex
Velux windows to new Annex roof area

Status: BR

Scale: AS SHOWN @A2 Date: 23.01.2023 Drawn by: DJ

Drawing no: RL-02 Rev: D