

NB: detail repeats for AOV DRS-607


© KDS & Associates Ltd  
No part of this drawing may be reproduced without written consent.  
All contractors must visit site and be responsible for taking and checking all dimensions relating to this work.  
Do not scale from this drawing.

REVISION NOTES

|    |            |    |                  |
|----|------------|----|------------------|
| P1 | 09-08-2019 | AC | FOR INFORMATION  |
| C1 | 14-10-2020 | AC | FOR CONSTRUCTION |

Key

- Capping Sheet (For all Green Roof details use Bauder)
- Root Resistant Cap Sheet
- Underlayer
- Insulation
- Bauder Air And Vapour Control Layer (Use Self Adhered Vapour Control Layer on Combustible Substrates)
- Random Nailed Layer used on TIMBER BOARDED DECKS ONLY
- Code 4 Lead Flashing
- Insulated Fillet
- Timber

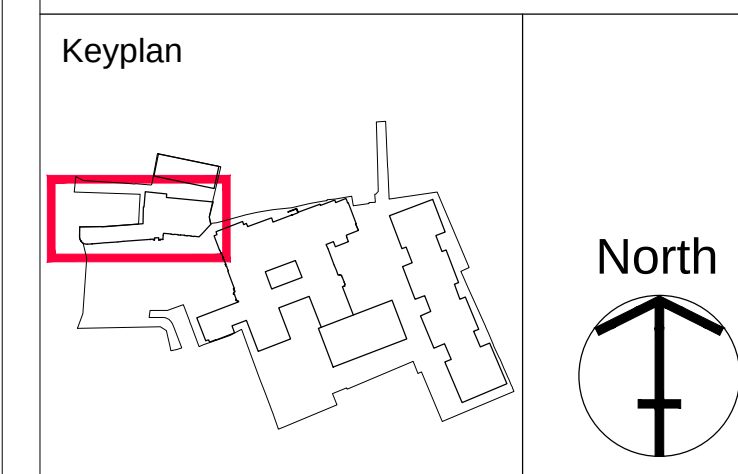

**ARDMORE CONSTRUCTION LTD**  
6 WHARF STUDIOS,  
28 WHARF ROAD,  
LONDON, N1 7GR  
TEL: 0208-344 0300  
www.ardmoregroup.co.uk

**KDS ASSOCIATES LTD**  
TECHNICAL • ARCHITECTURAL • MANAGEMENT • CONSULTANTS  
101 THE BLACKFRIARS FOUNDRY  
156 BLACKFRIARS ROAD  
LONDON SE1 5EN  
0203 355 0775  
www.kdsassociates.co.uk

**CONSTRUCTION**

PROJECT / DRAWING TITLE  
**HORNSEY TOWN HALL  
BROADWAY ANNEX  
N8 9JJ**


DRAWING TITLE  
**LOFTS  
ROOF RIDGE DETAIL WITH VELUX WINDOW**

DATE / DRAWN BY  
**18-06-19 AC**

SCALE  
**AS SHOWN @A1**

PROJECT / DRAWING NO  
**3670-KDS-BA-XX-DR-A-21-4002**

REV  
**C1**

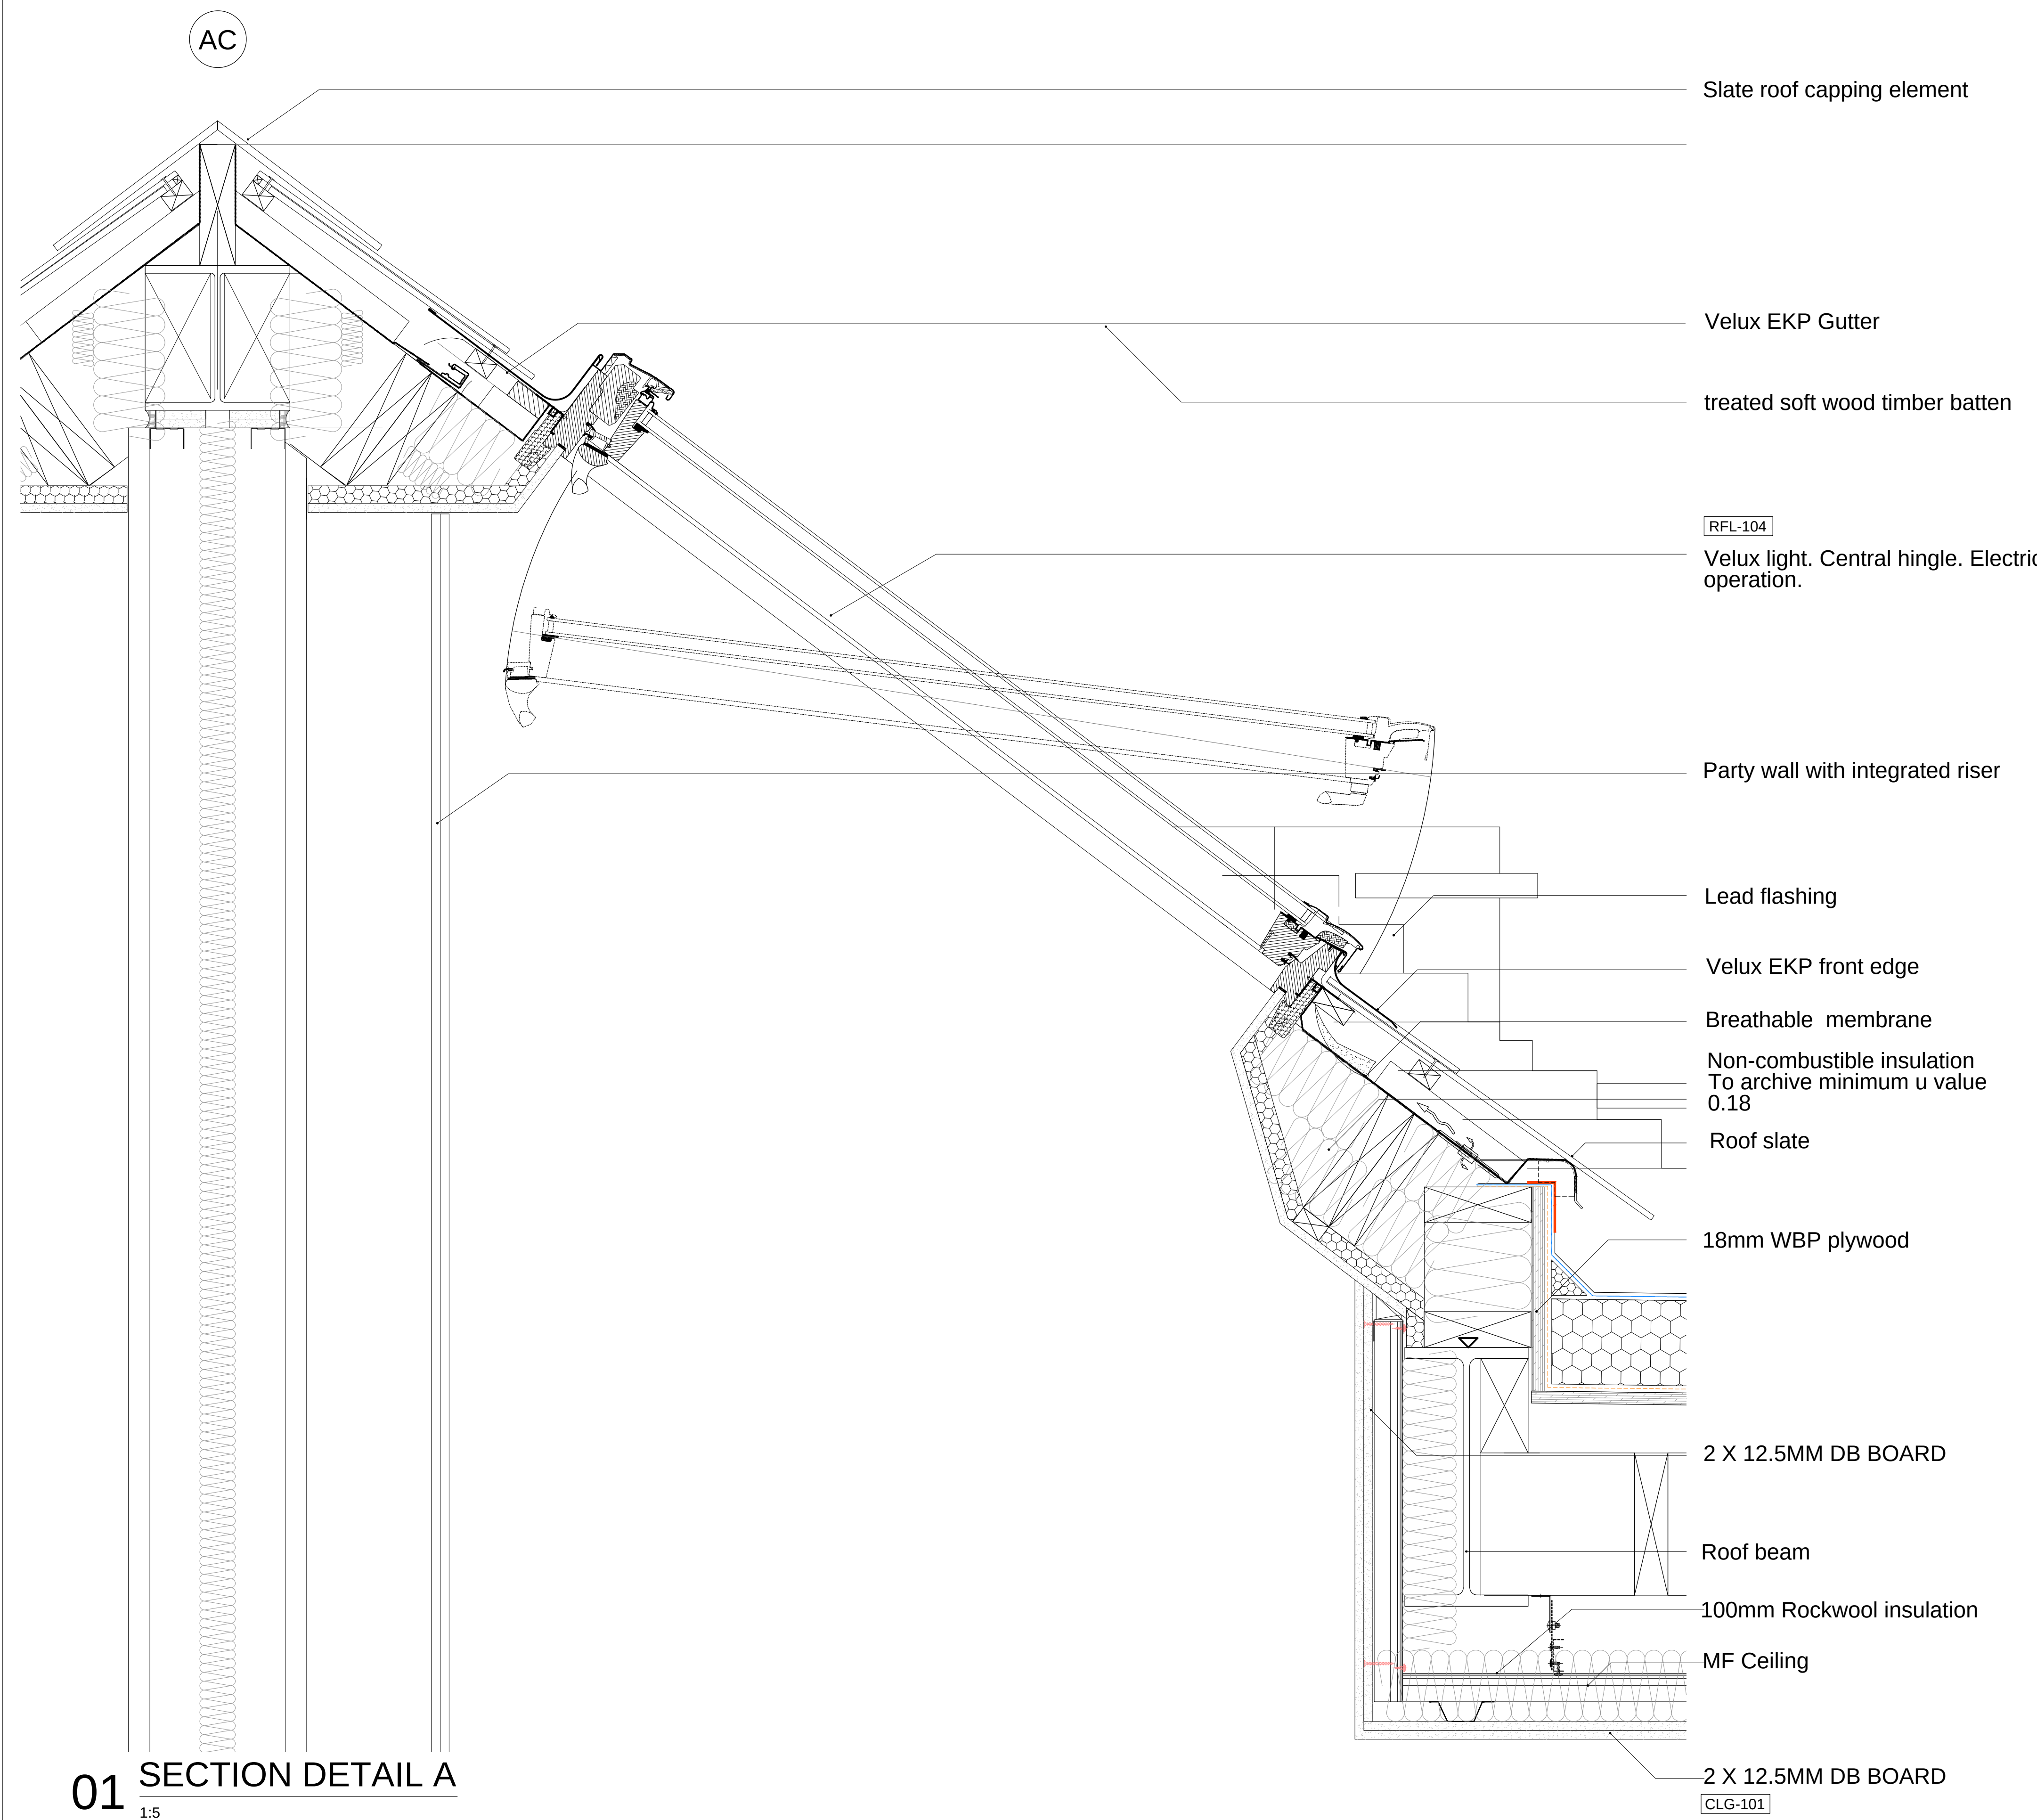

**01 SECTION DETAIL A**  
1:5

