


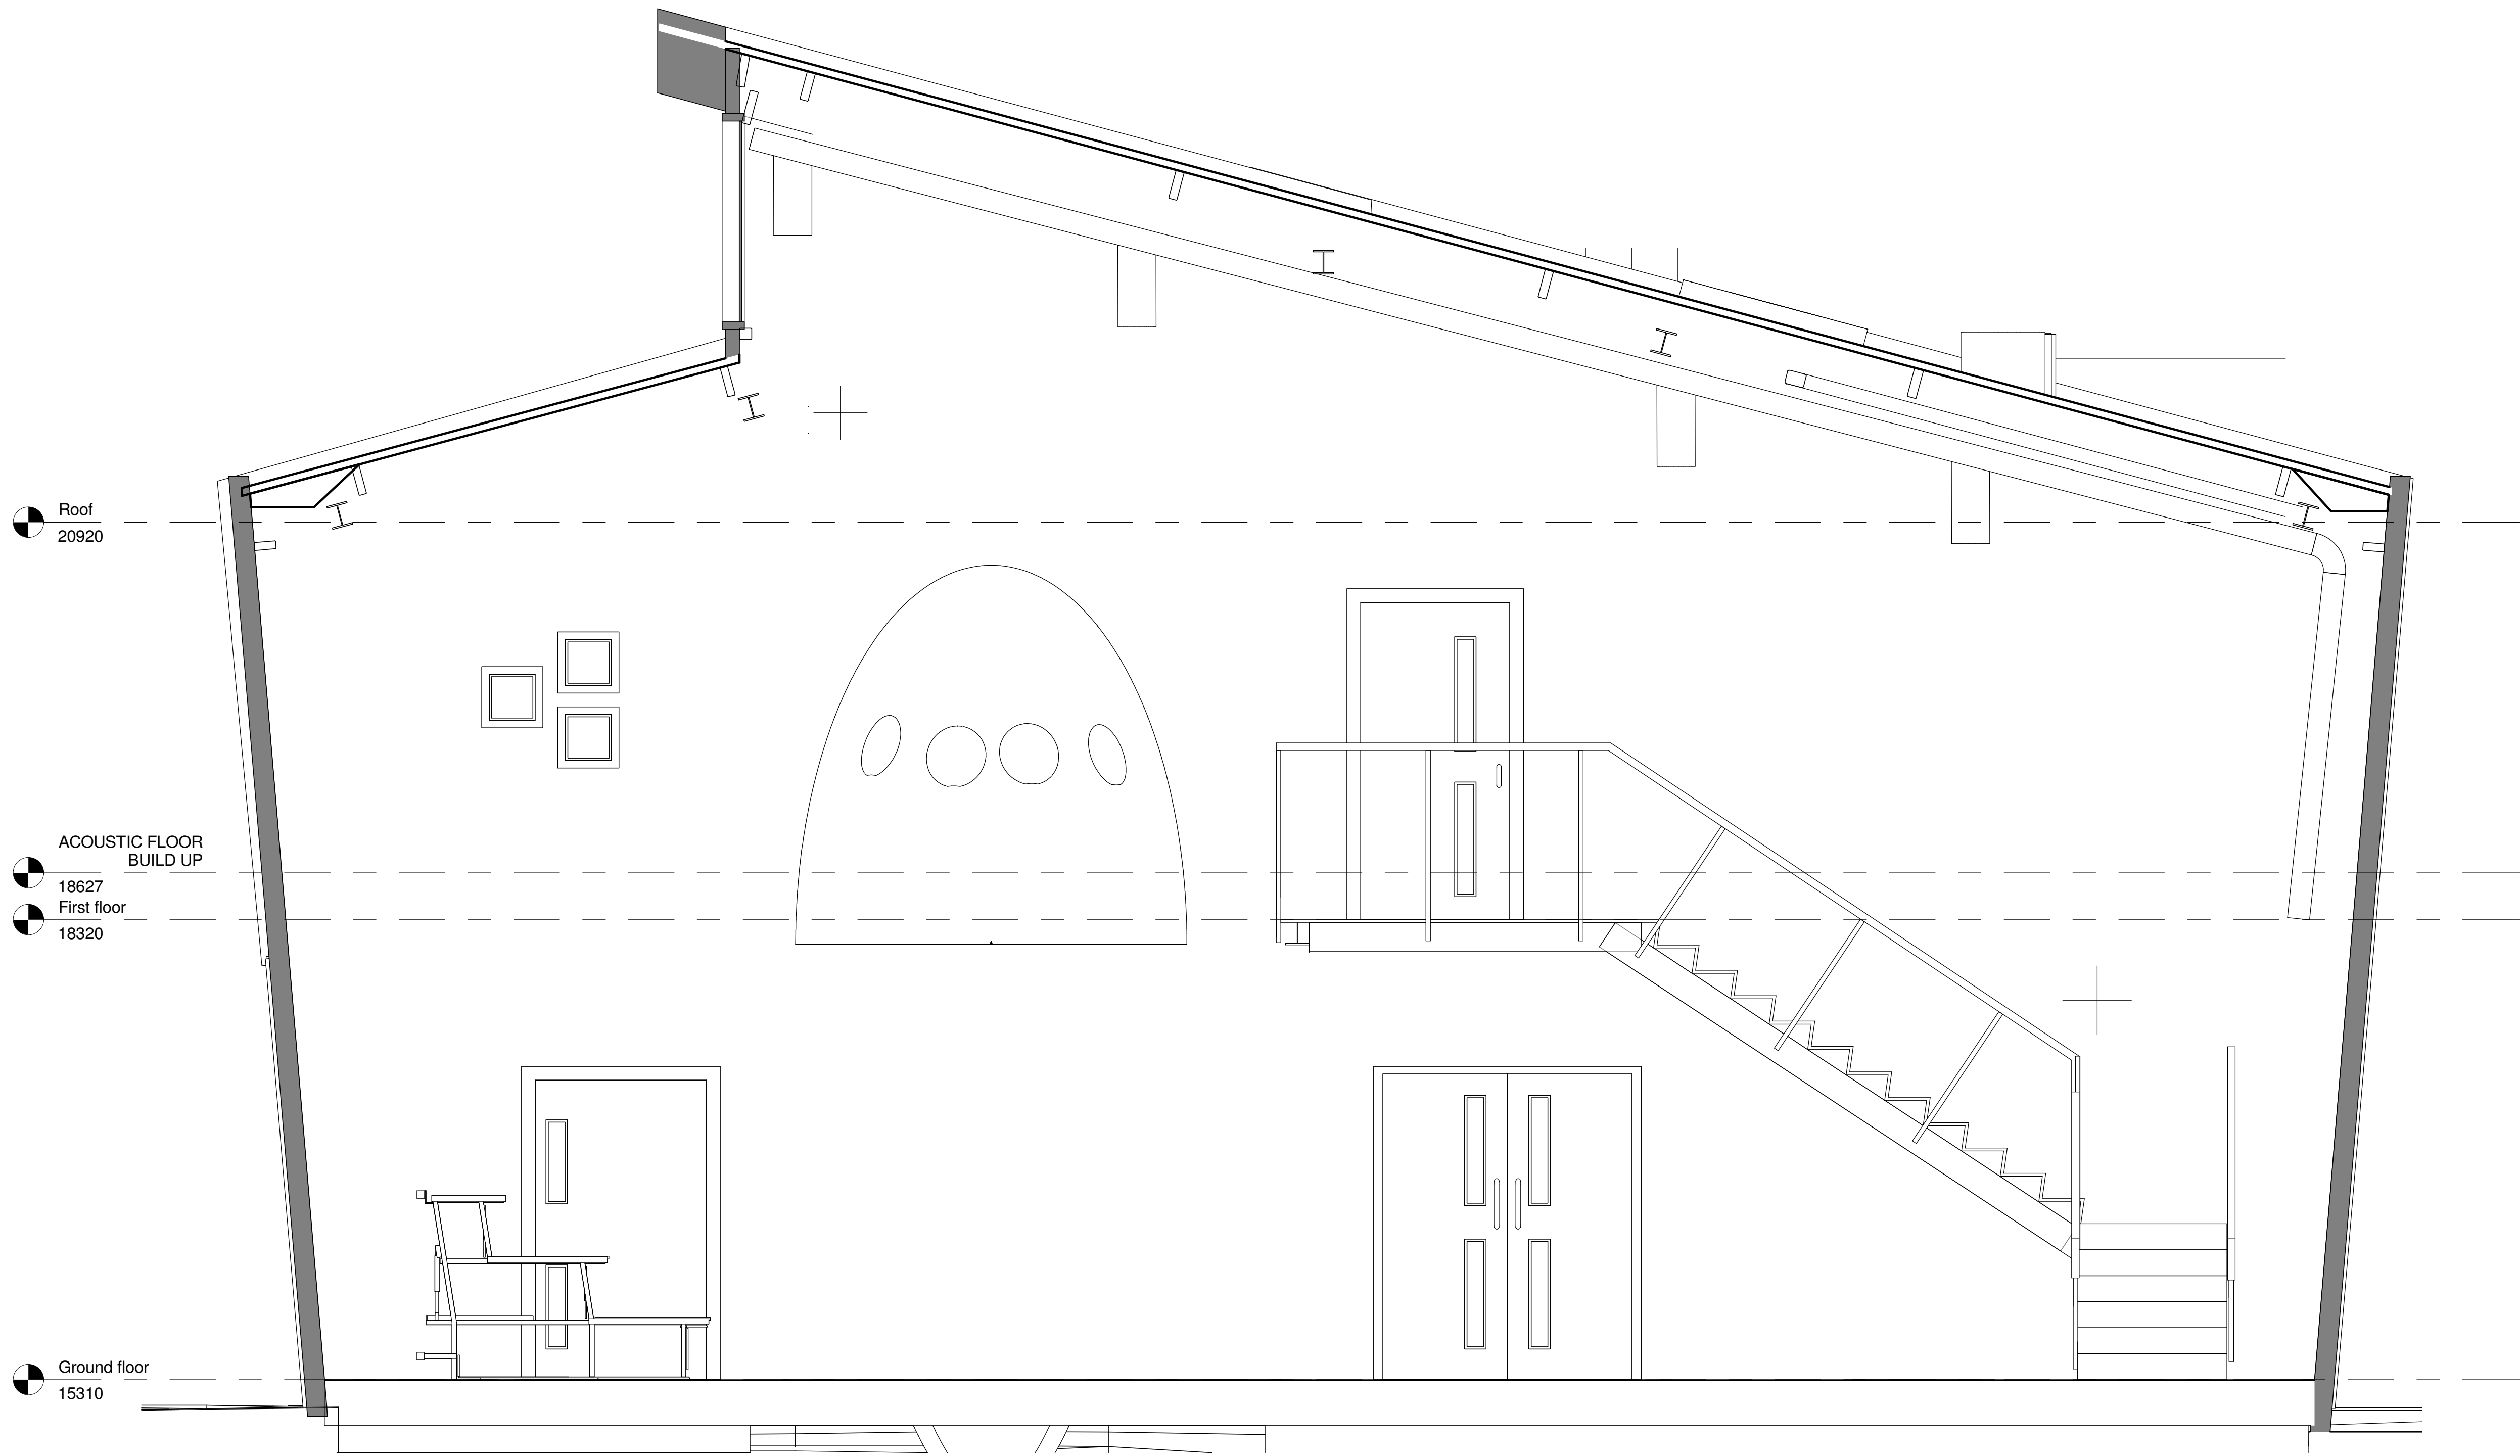

RIBA 3

REVISION	DATE	DESCRIPTION	ARCHITECT	PARTNER
1	07.08.22	STAGE 03 DRAFT ISSUE	LS	ADP
2	13.01.23	PLANNING ISSUE	LS	ADP
3	16.01.23	STAGE 3 ISSUE	LS	ADP

The Fire Station
150 Waterloo Road
London
SE1 8SB
T +44 (0) 20 7089 1720
E london@adp-architecture.com
www.adp-architecture.com

JOB TITLE:
**BRUCE GROVE
YOUTH SPACE**

DRAWING TITLE:
EXISTING SECTION - SHORT BB

SCALE: 1 : 25		DRAWING SHEET SIZE: A1
JOB CODE: 001550	DRAWING NUMBER: ADP-00-XX-DR- A-1301	REVISION: 3

1 **EXISTING SECTION BB**
1 : 25