


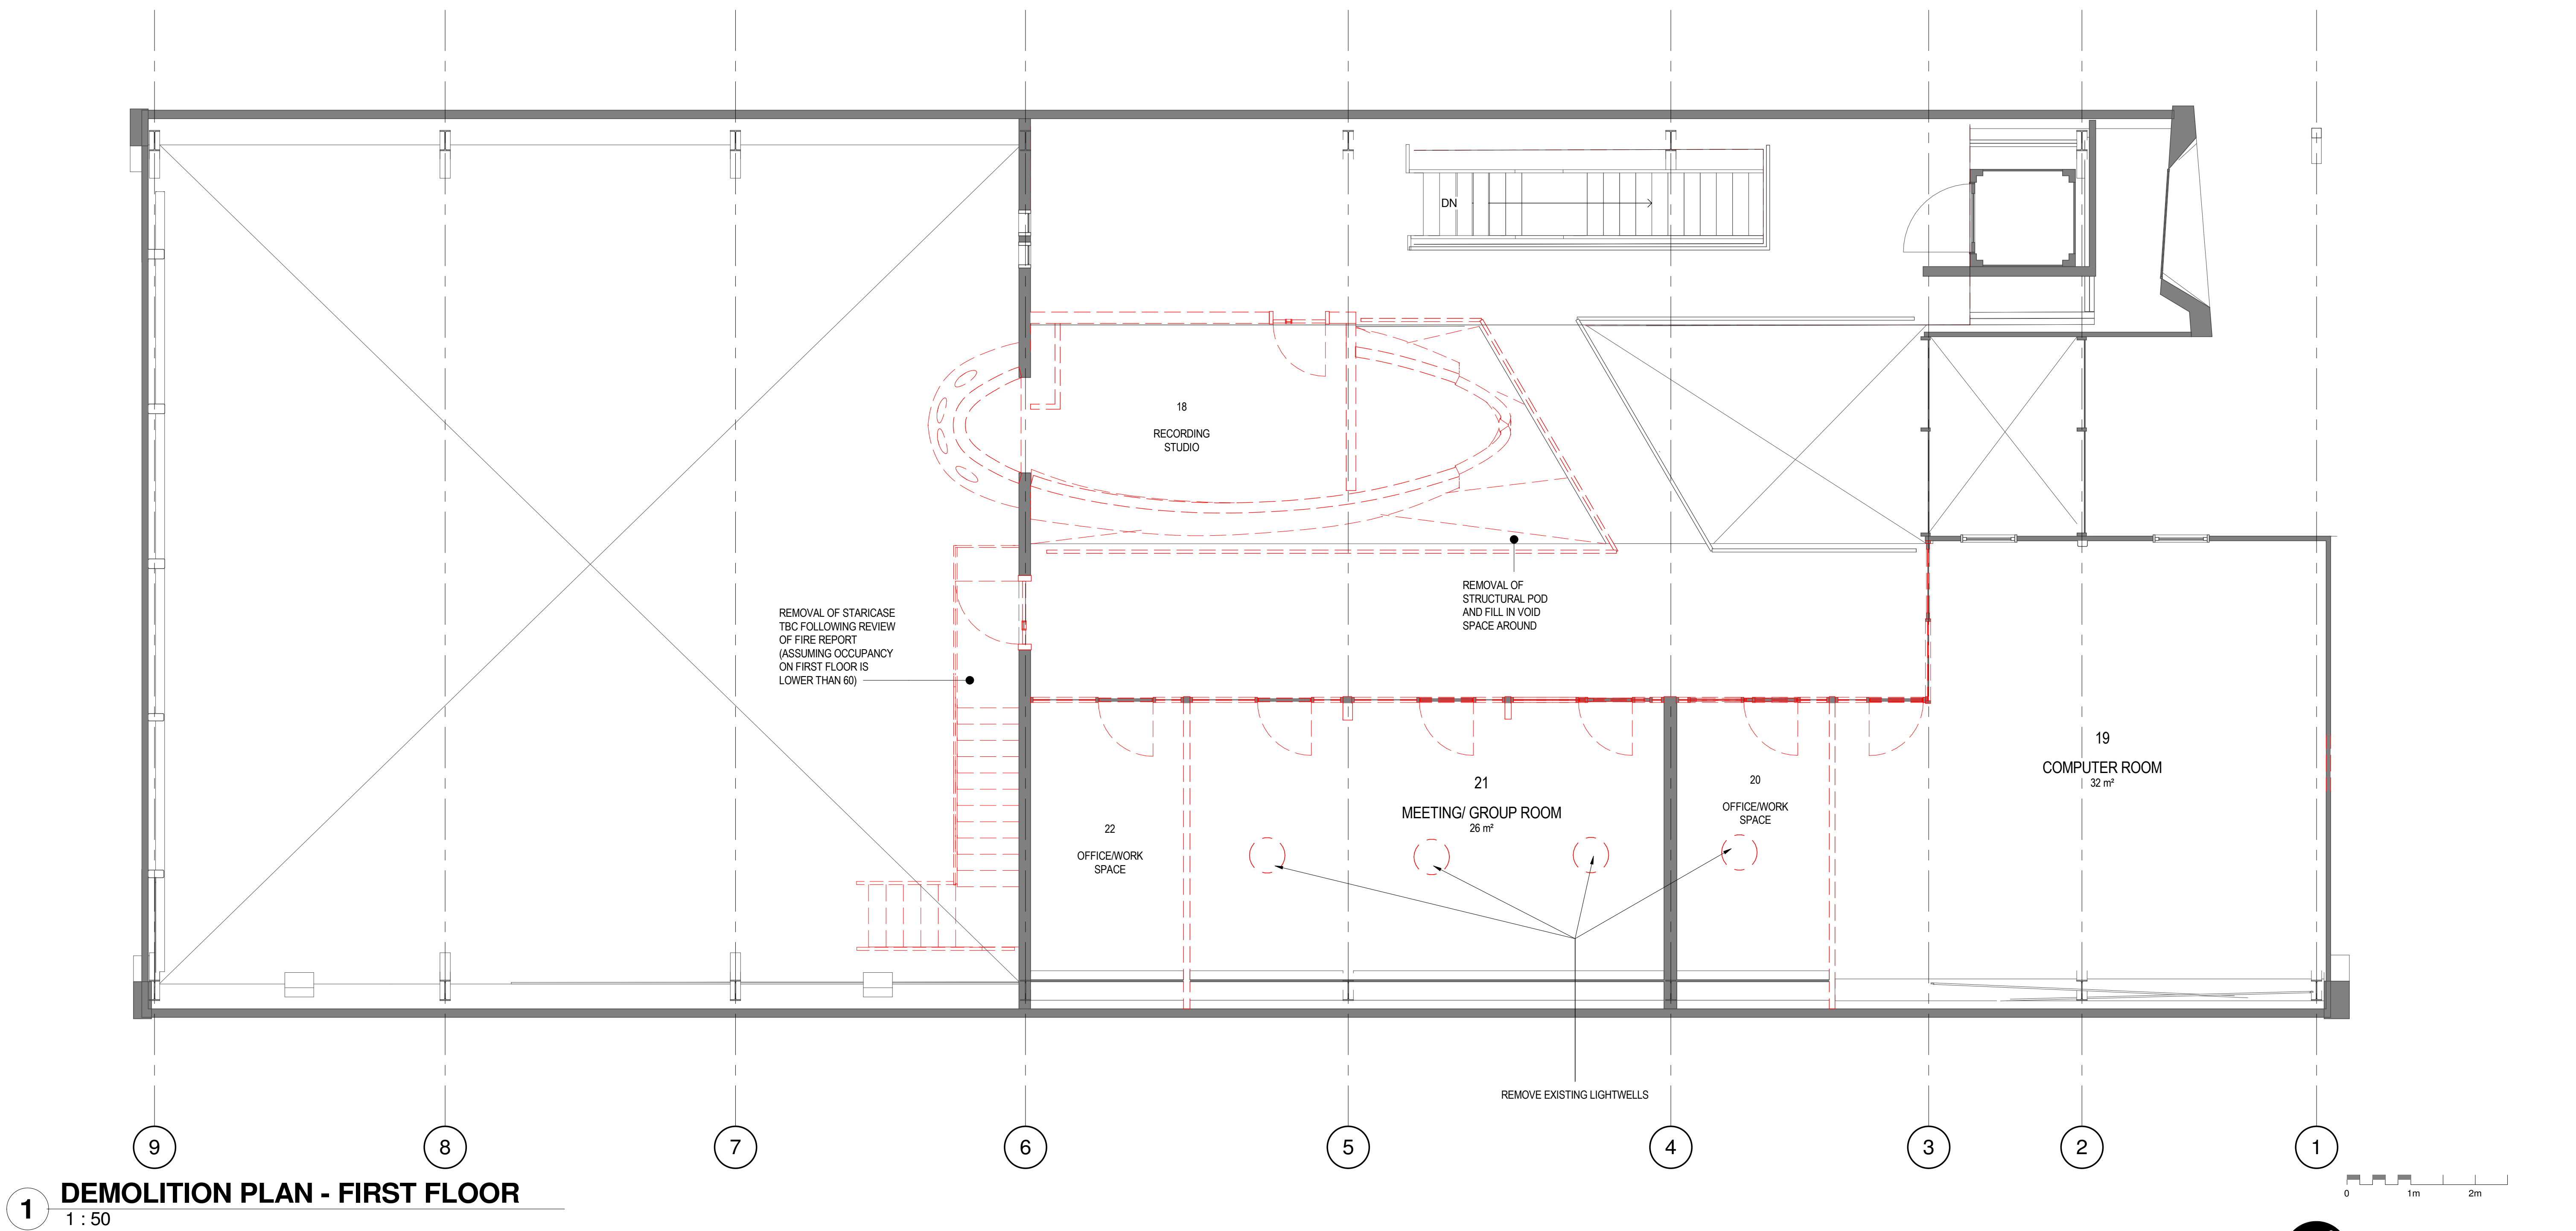

1 DEMOLITION PLAN - FIRST FLOOR
1 : 50

REVISION				
REVISION	DATE	DESCRIPTION	ARCHITECT	PARTNER
1	18.05.22	WIP ISSUE	LS	ADP
2	07.09.22	STAGE 01 DRAFT ISSUE	LS	ADP
3	13.01.23	PLANNING ISSUE	LS	ADP
4	16.01.23	STAGE 1 ISSUE	LS	ADP

CHECK ALL DIMENSIONS AND VERIFY ON SITE. REPORT ANY ERRORS OR OMISSIONS



The Fire Station
150 Waterloo Road
London
SE1 8SB
T +44 (0) 20 7089 1720
E london@adp-architecture.com
www.adp-architecture.com

JOB TITLE:
**BRUCE GROVE
YOUTH SPACE**

DRAWING TITLE:
DEMOLITION PLAN - FIRST FLOOR

SCALE: 1 : 50		DRAWING SHEET SIZE: A1	
JOB CODE: 001550	DRAWING NUMBER: ADP-00-01-DR- A-1001	REVISION: 4	