


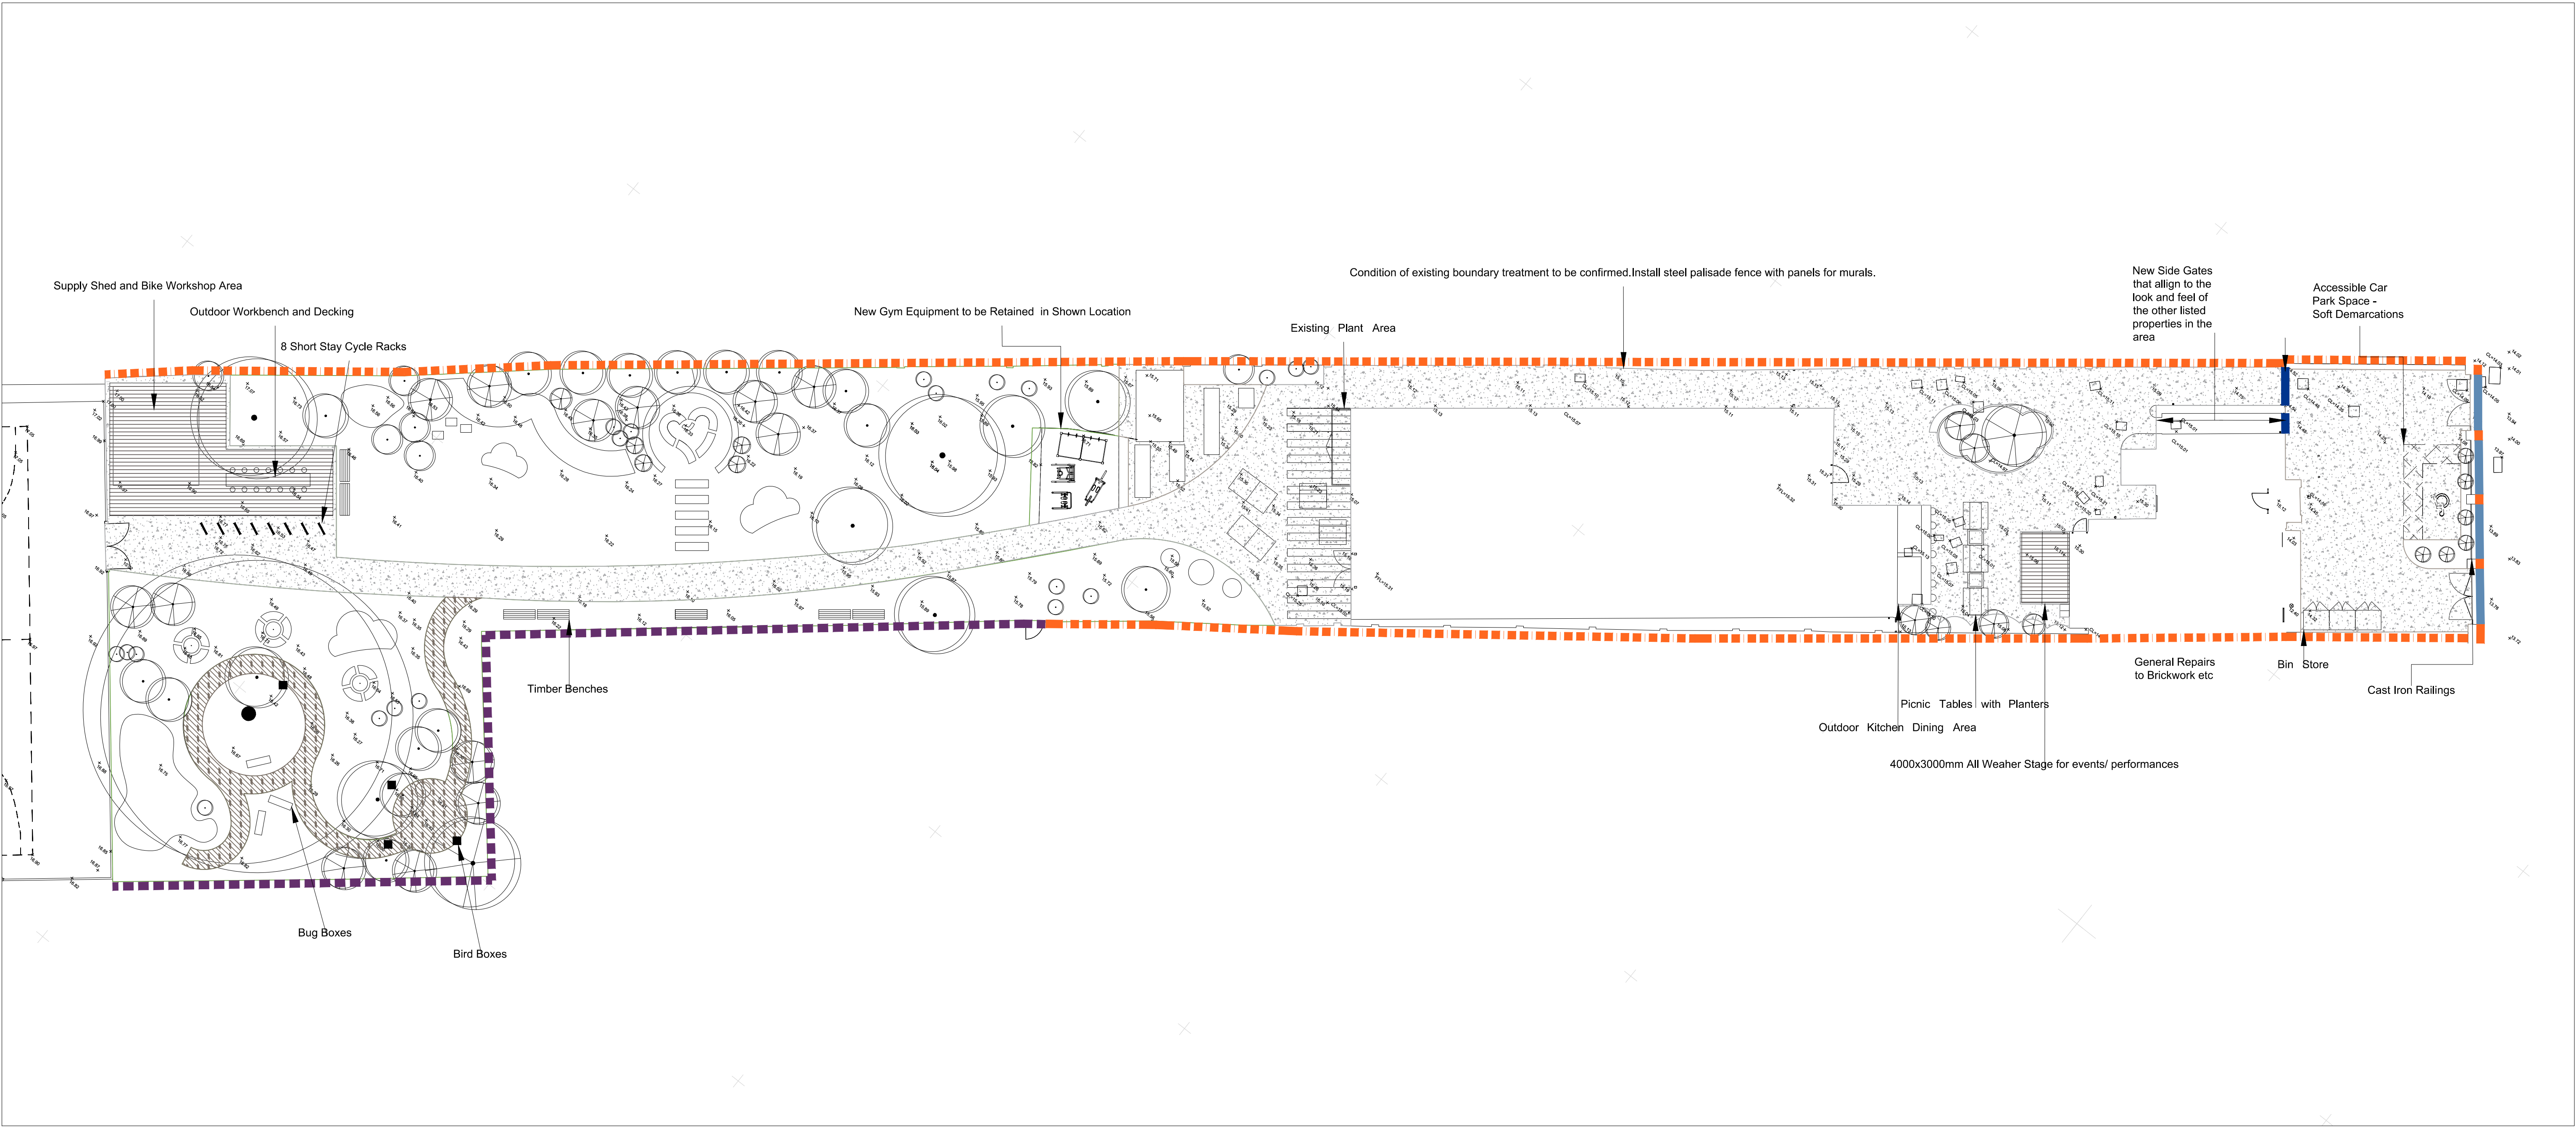


LEGEND

Hard Landscape

- Resin Bound Gravel
- Decking
- Woodchip Path

Fence Types

- Existing Brick Wall
- Existing Iron Fencing
- Proposed Galvanised Steel Railings
- Existing Iron Railings

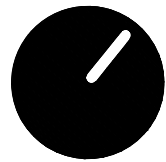

RIBA STAGE 3

0 5 10 m

REVISION	DATE	DESCRIPTION	ARCHITECT	PARTNER
S0 P1	20/01/23	PLANNING ISSUE	CM	CH
S0 P2	13/02/23	CYCLE RACKS ADDED	CM	CH

33a Vittoria Street
Birmingham
B1 3ND

T +44 (0) 121 234 6440
E birmingham@adp-architecture.com
www.adp-architecture.com

JOB TITLE:
**BRUCE GROVE
YOUTH CENTRE**

DRAWING TITLE:
**HARD LANDSCAPE
PLAN**

SCALE: 1:200		DRAWING SHEET SIZE: A1	
JOB CODE: 001550	DRAWING NUMBER: ADP-00-00-DR- L-1902		REVISION: S0 P2