


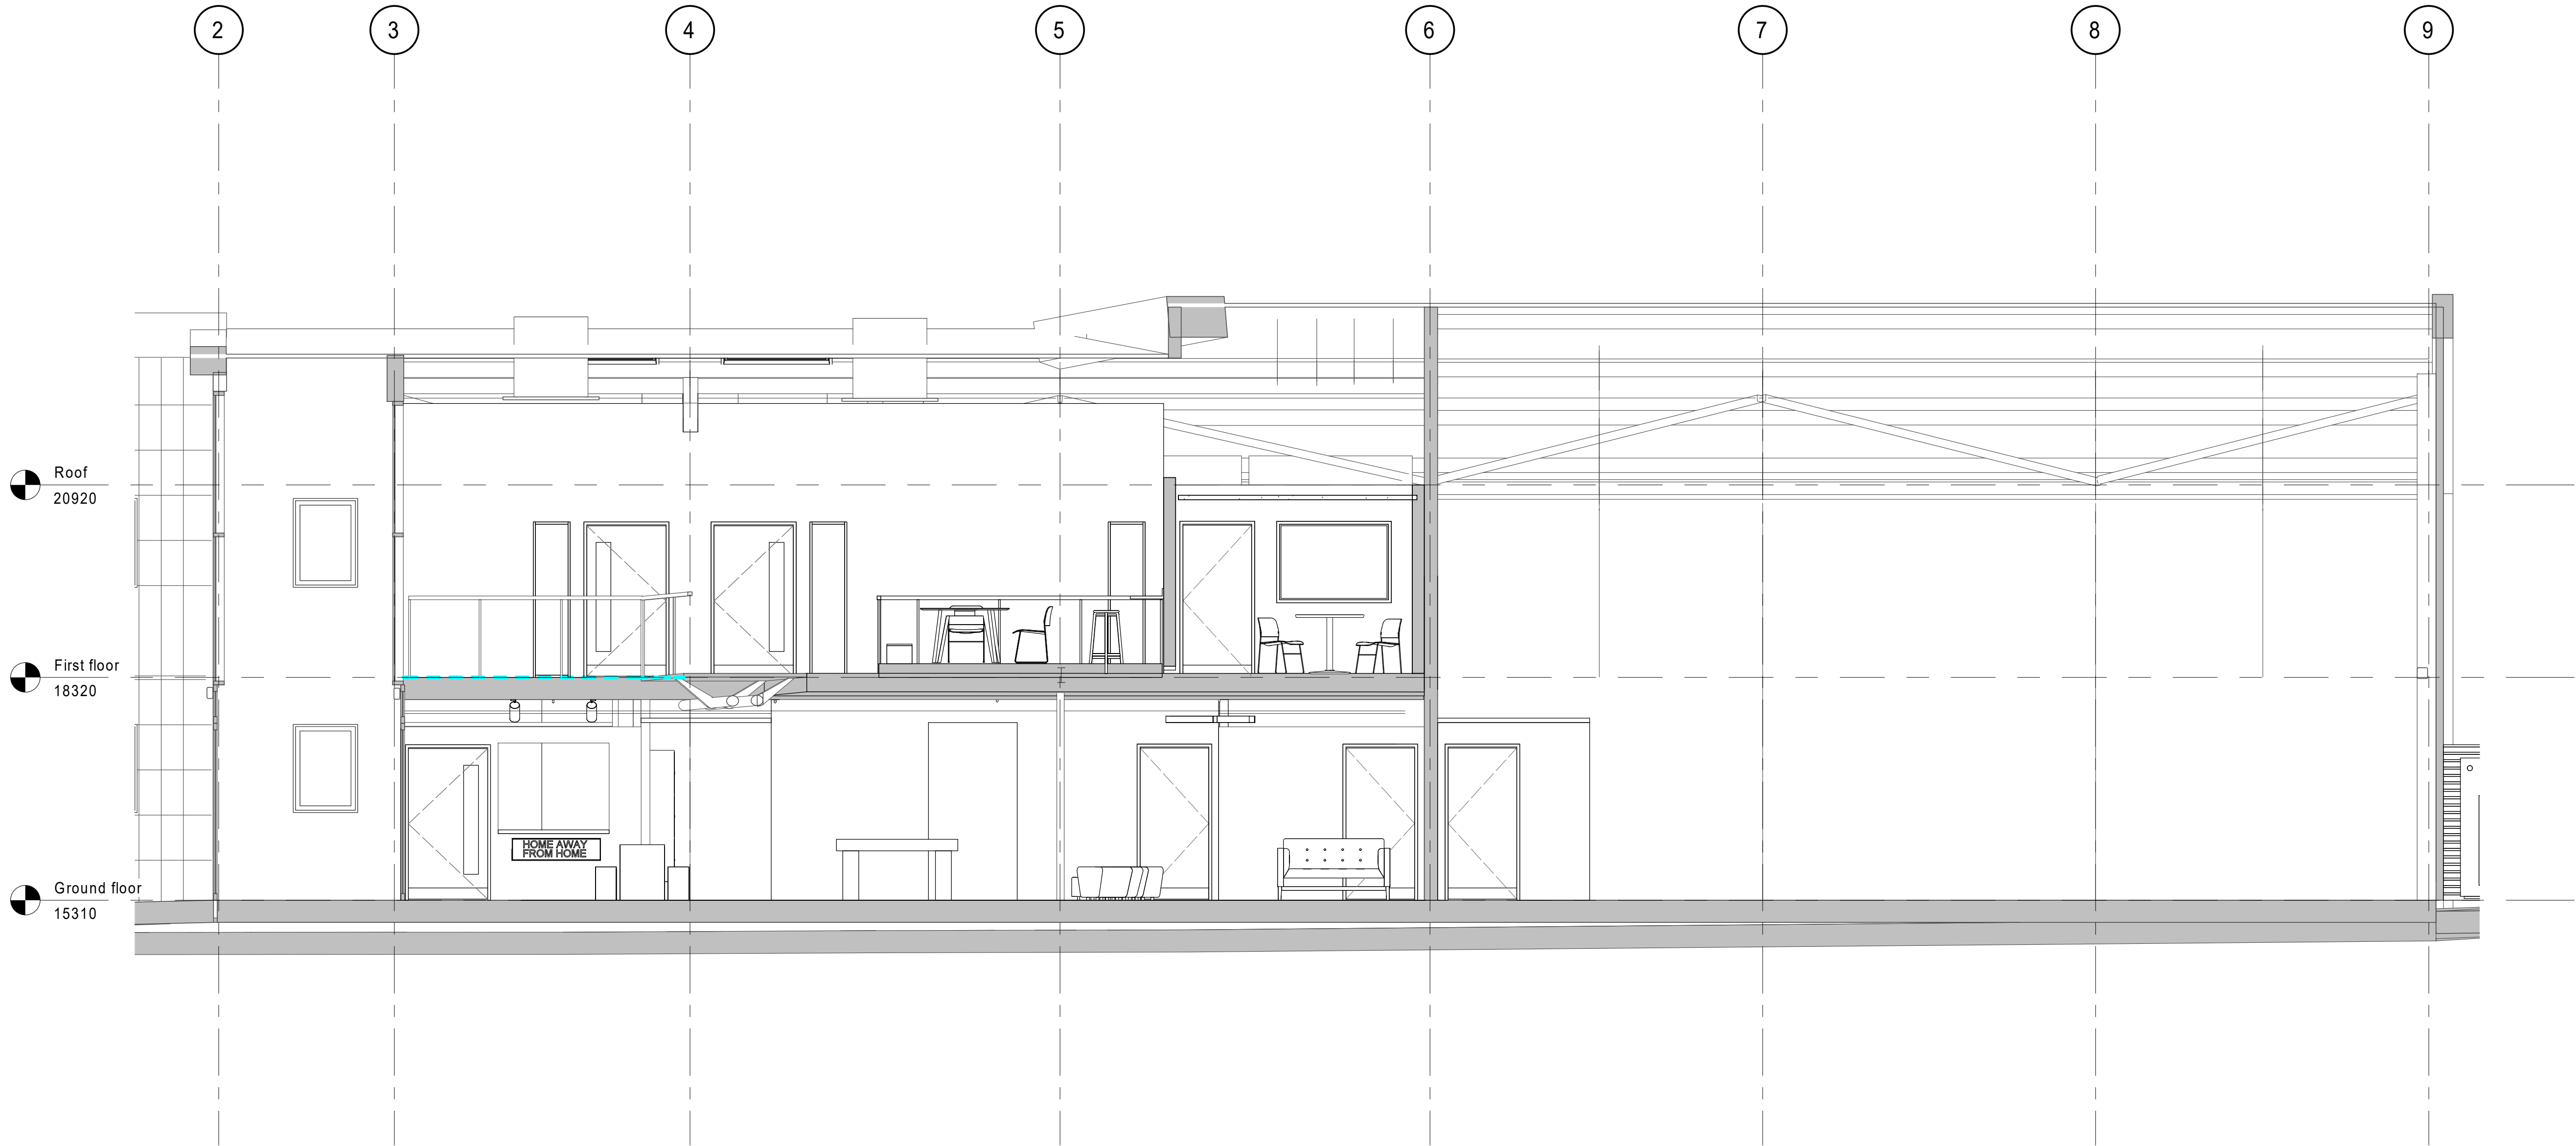

1 PROPOSED LONG SECTION DD
1 : 50



RIBA 3

REVISION	DATE	DESCRIPTION	ARCHITECT	PARTNER
1	09.08.22	Issued to SE for review	LS	ADP
2	07.09.22	STAGE 03 DRAFT ISSUE	LS	ADP

CHECK ALL DIMENSIONS AND VERIFY ON SITE. REPORT ANY ERRORS OR OMISSIONS

adp
The Fire Station
150 Waterloo Road
London
SE1 8SB
T +44 (0) 20 7089 1720
E london@adp-architecture.com
www.adp-architecture.com

JOB TITLE:
**BRUCE GROVE
YOUTH SPACE**

DRAWING TITLE:
PROPOSED SECTION - LONG DD

SCALE: 1 : 50	DRAWING SHEET SIZE: A1	REVISION: 2
JOB CODE: 001550	DRAWING NUMBER: ADP-XX-XX-DR-A-1313	