


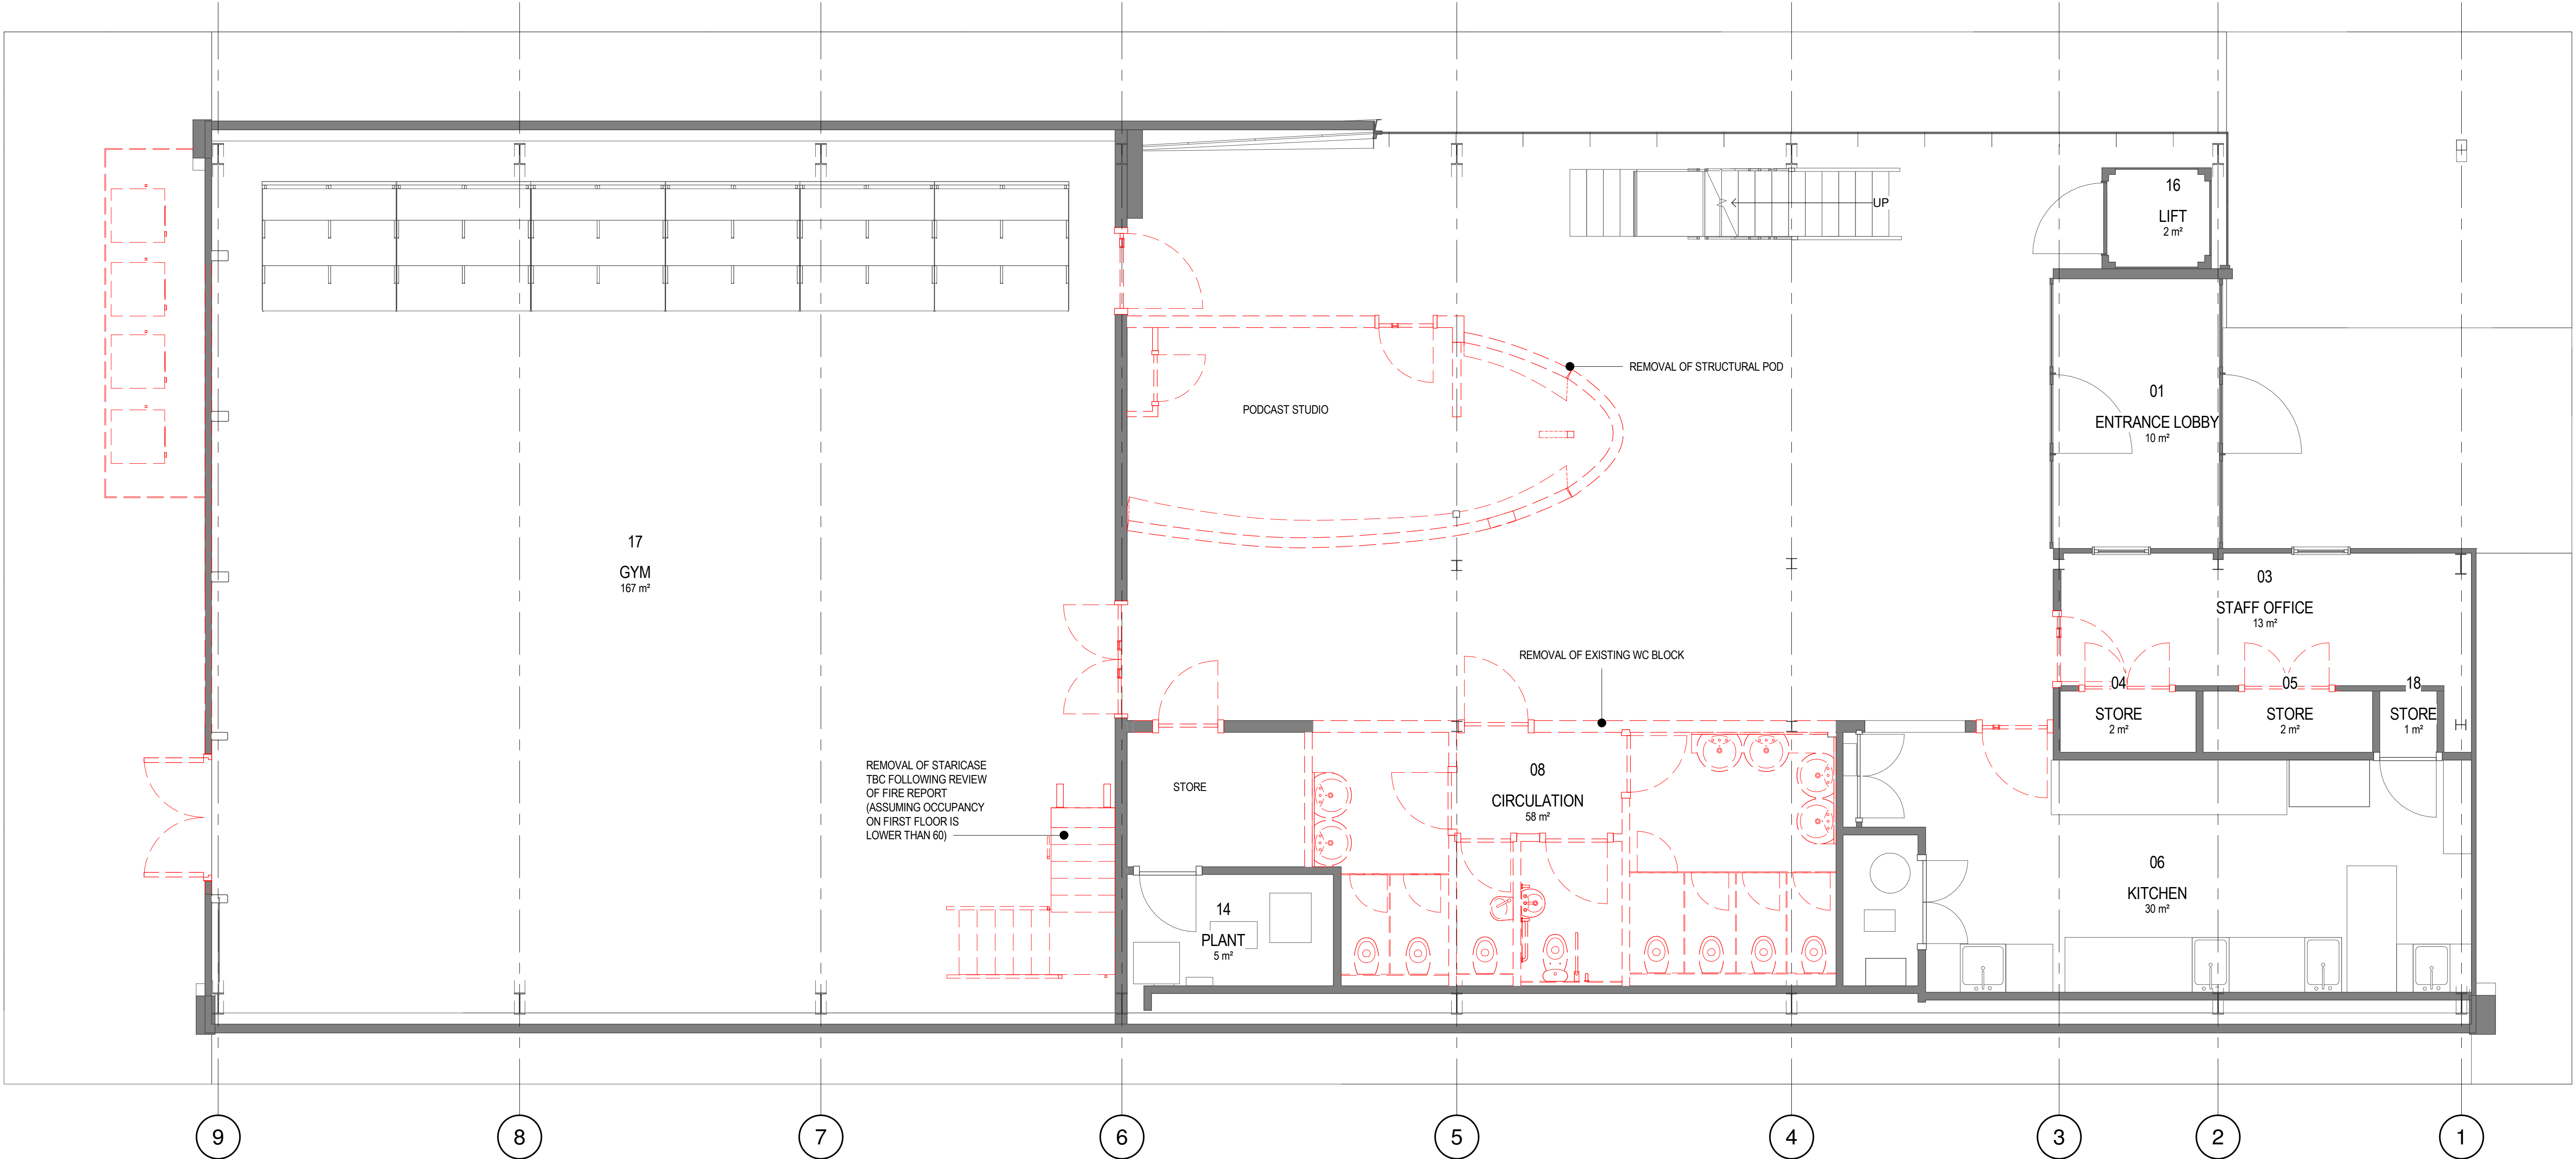

1 DEMOLITION PLAN - GROUND FLOOR
1 : 50

REVISION				
REVISION	DATE	DESCRIPTION	ARCHITECT	PARTNER
1	18.05.22	WIP ISSUE	LS	ADP
2	07.09.22	STAGE 01 DRAFT ISSUE	LS	ADP
3	13.01.23	PLANNING ISSUE	LS	ADP
4	16.01.23	STAGE 3 ISSUE	LS	ADP

adp
The Fire Station
150 Waterloo Road
London
SE1 8SB
T +44 (0) 20 7089 1720
E london@adp-architecture.com
www.adp-architecture.com

JOB TITLE: BRUCE GROVE YOUTH SPACE		
DRAWING TITLE: DEMOLITION PLAN - GROUND FLOOR		
SCALE: 1 : 50	DRAWING SHEET SIZE: A1	
JOB CODE: 001550	DRAWING NUMBER: ADP-00-00-DR- A-1000	REVISION: 4