
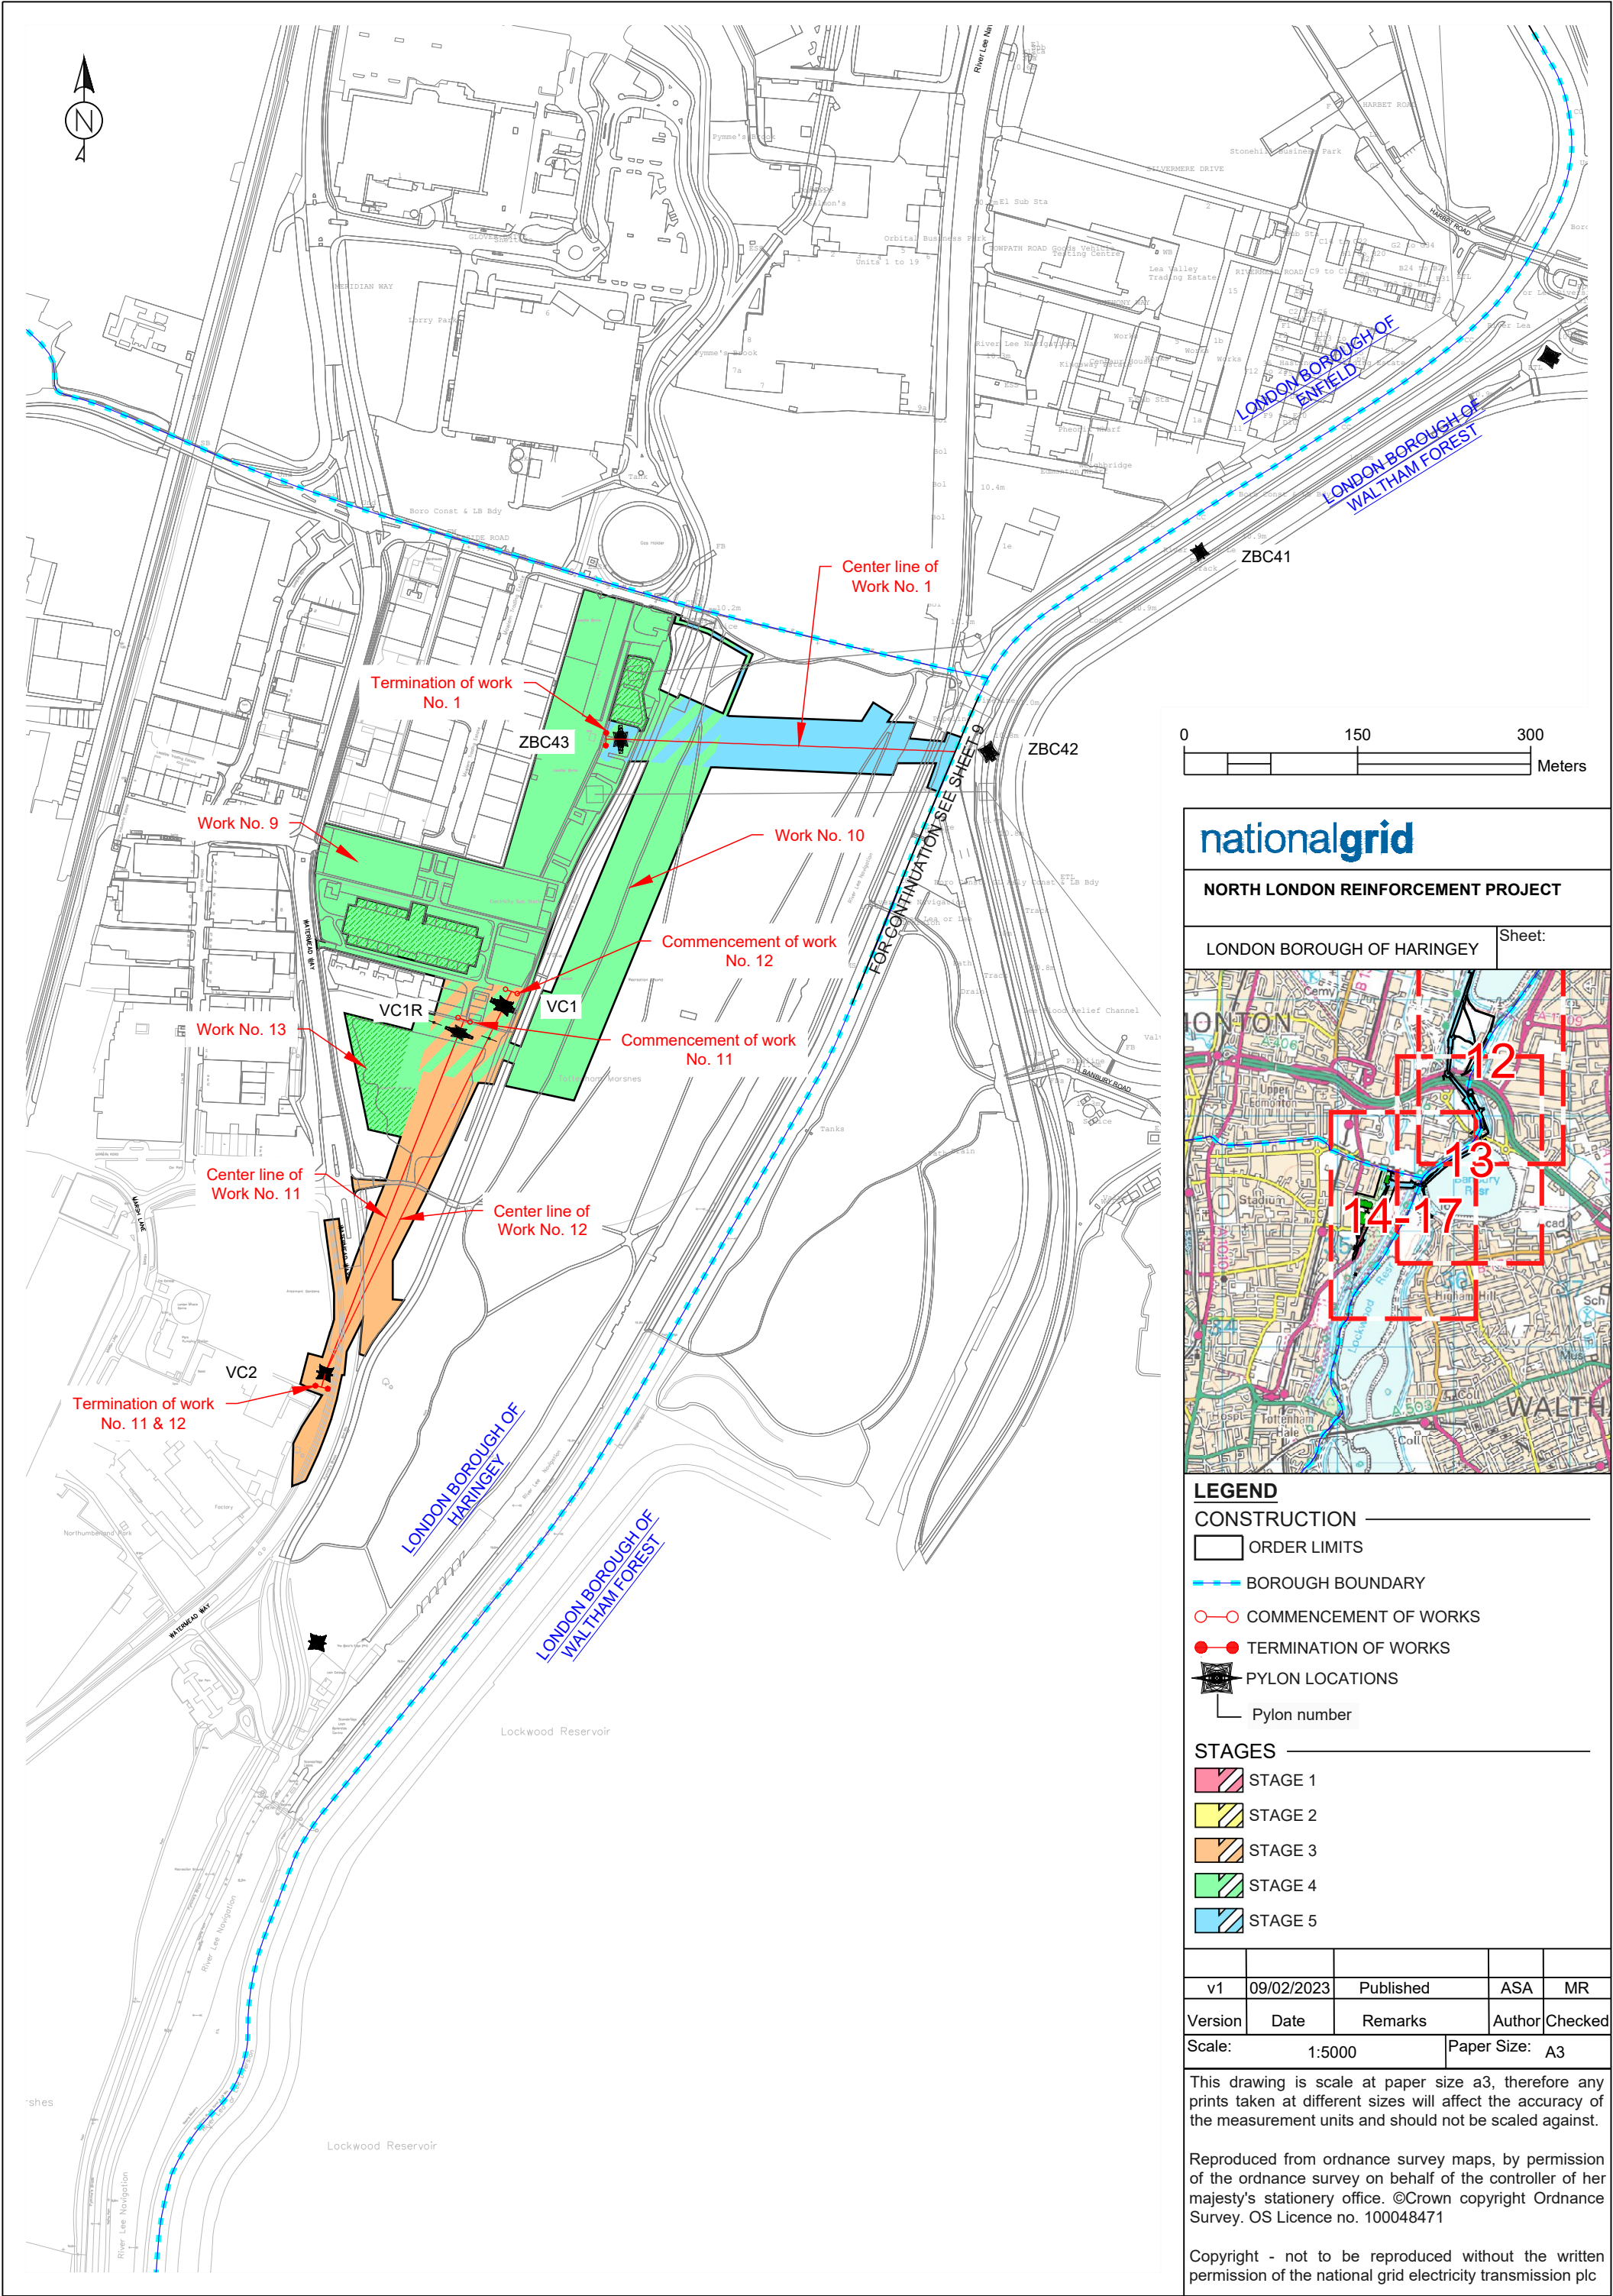


nationalgrid

NORTH LONDON REINFORCEMENT PROJECT

LONDON BOROUGH OF HARINGEY Sheet:

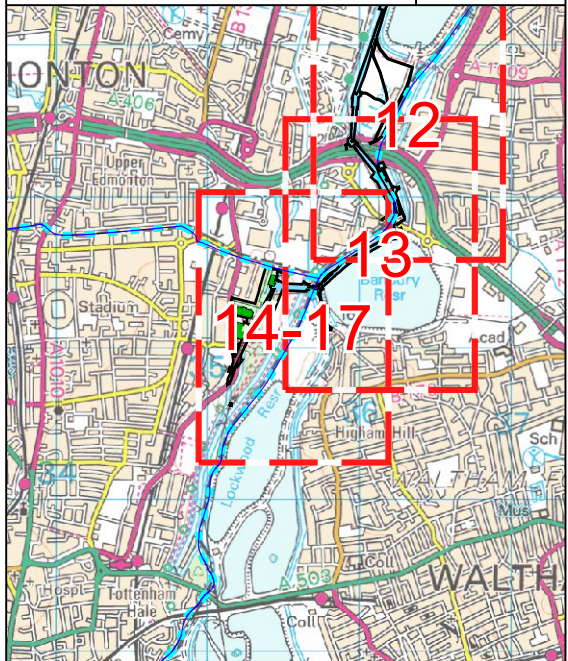

LEGEND

CONSTRUCTION

- ORDER LIMITS
- BOROUGH BOUNDARY
- COMMENCEMENT OF WORKS
- TERMINATION OF WORKS
- PYLON LOCATIONS
- Pylon number

STAGES

- STAGE 1
- STAGE 2
- STAGE 3
- STAGE 4
- STAGE 5

v1	09/02/2023	Published	ASA	MR
Version	Date	Remarks	Author	Checked
Scale: 1:5000			Paper Size: A3	

This drawing is scale at paper size a3, therefore any prints taken at different sizes will affect the accuracy of the measurement units and should not be scaled against.

Reproduced from ordnance survey maps, by permission of the ordnance survey on behalf of the controller of her majesty's stationery office. ©Crown copyright Ordnance Survey. OS Licence no. 100048471

Copyright - not to be reproduced without the written permission of the national grid electricity transmission plc