



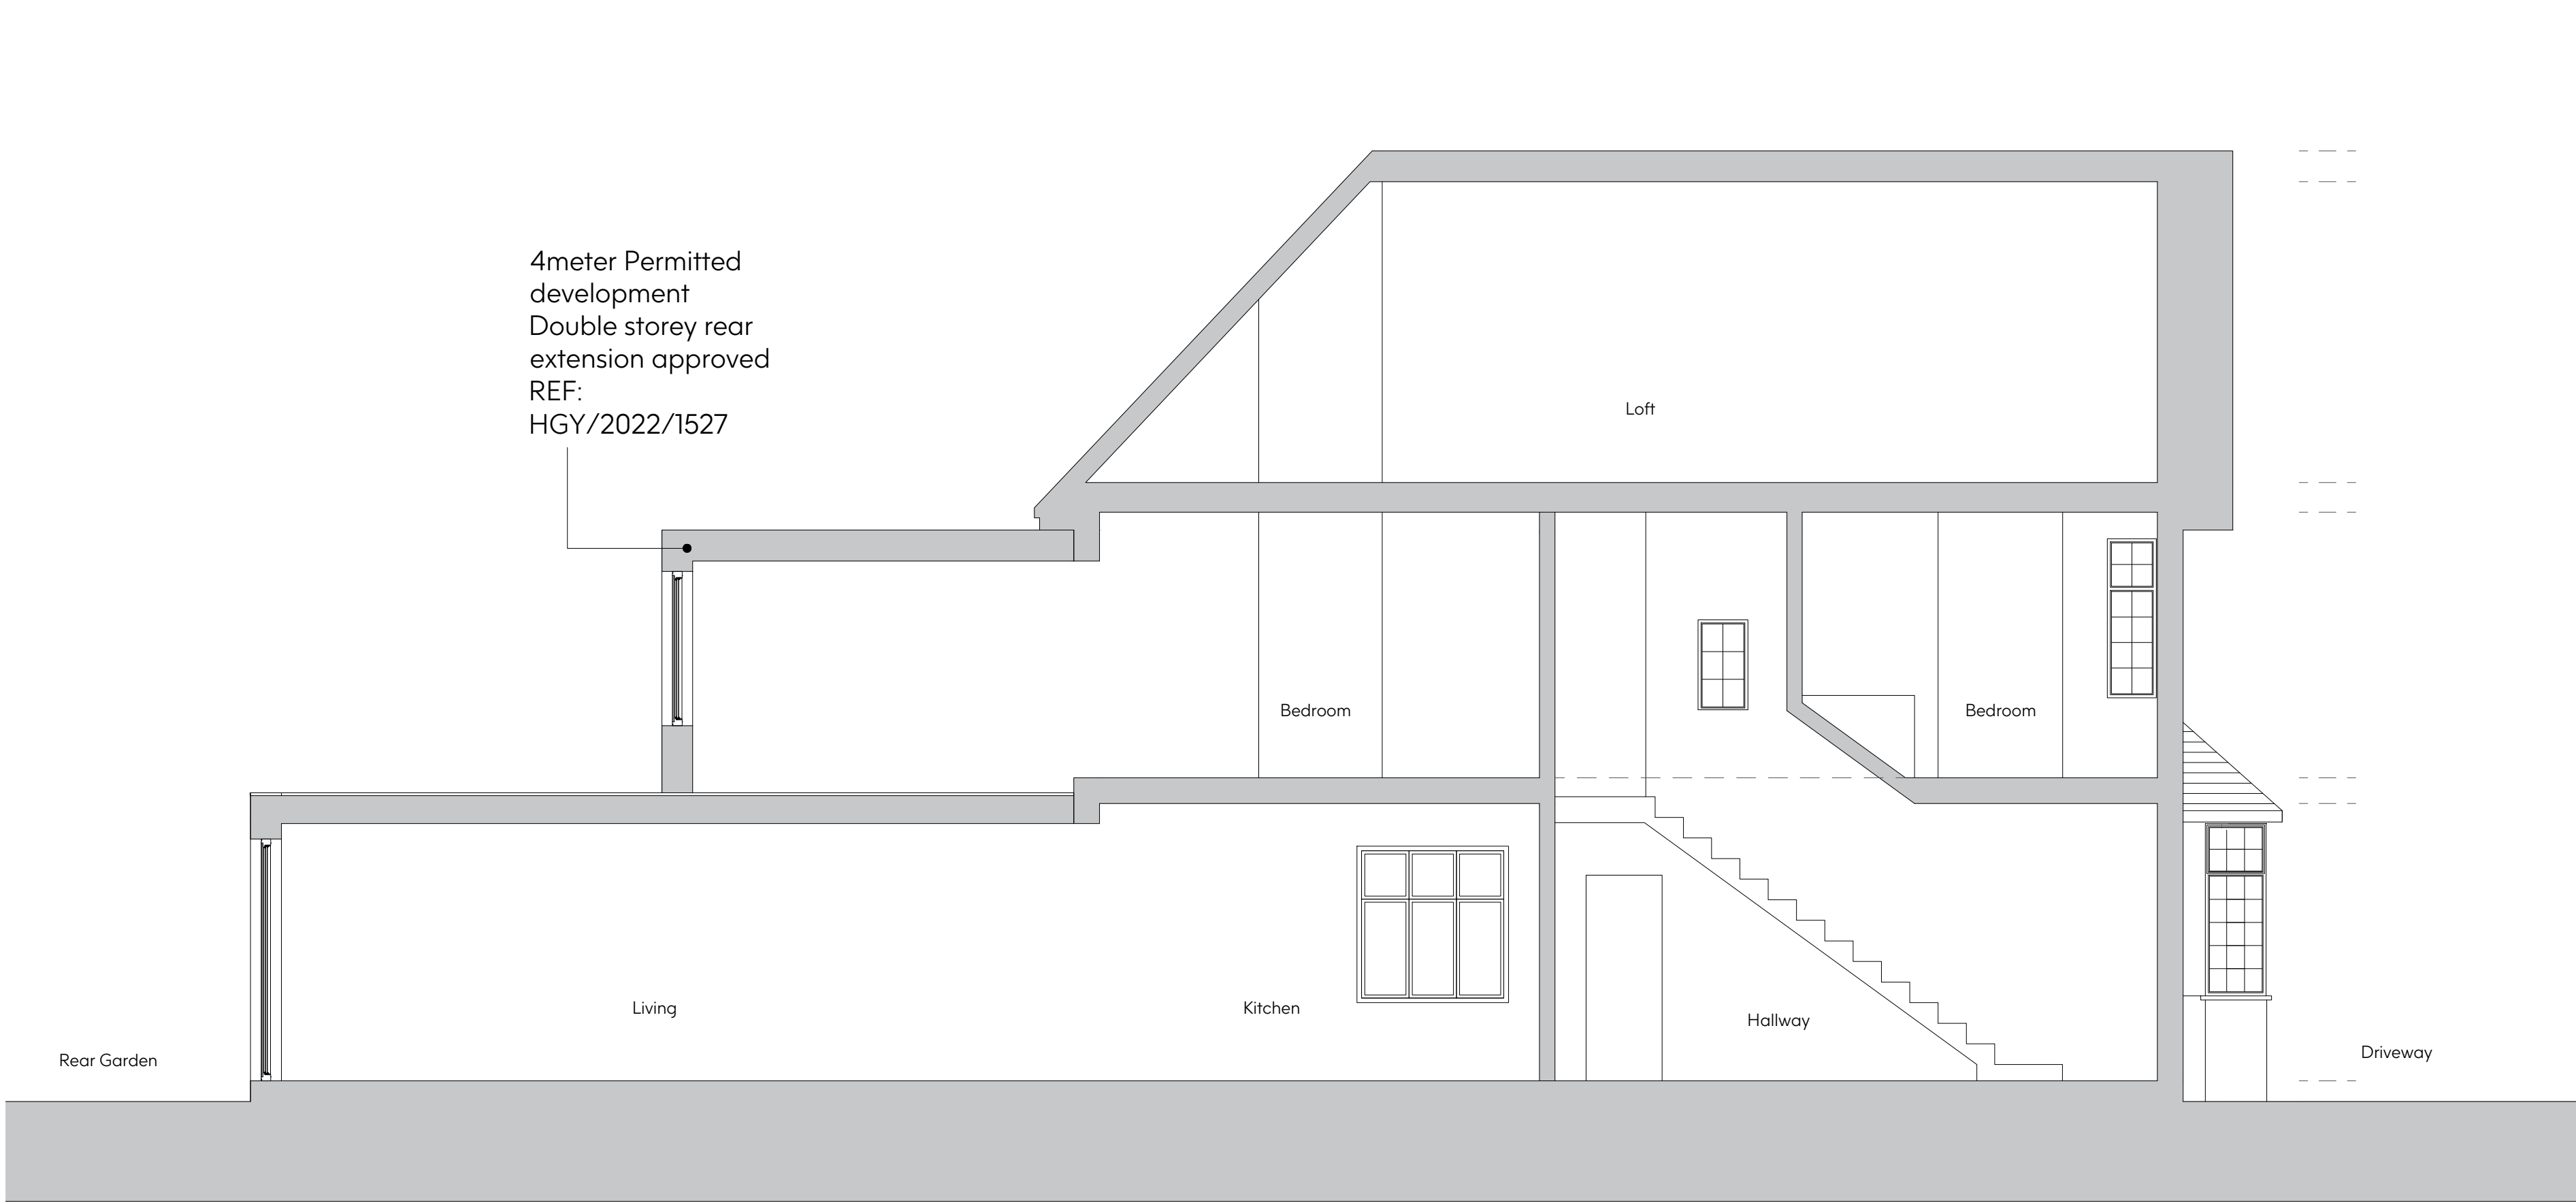


1 Existing Section

Scale 1:50

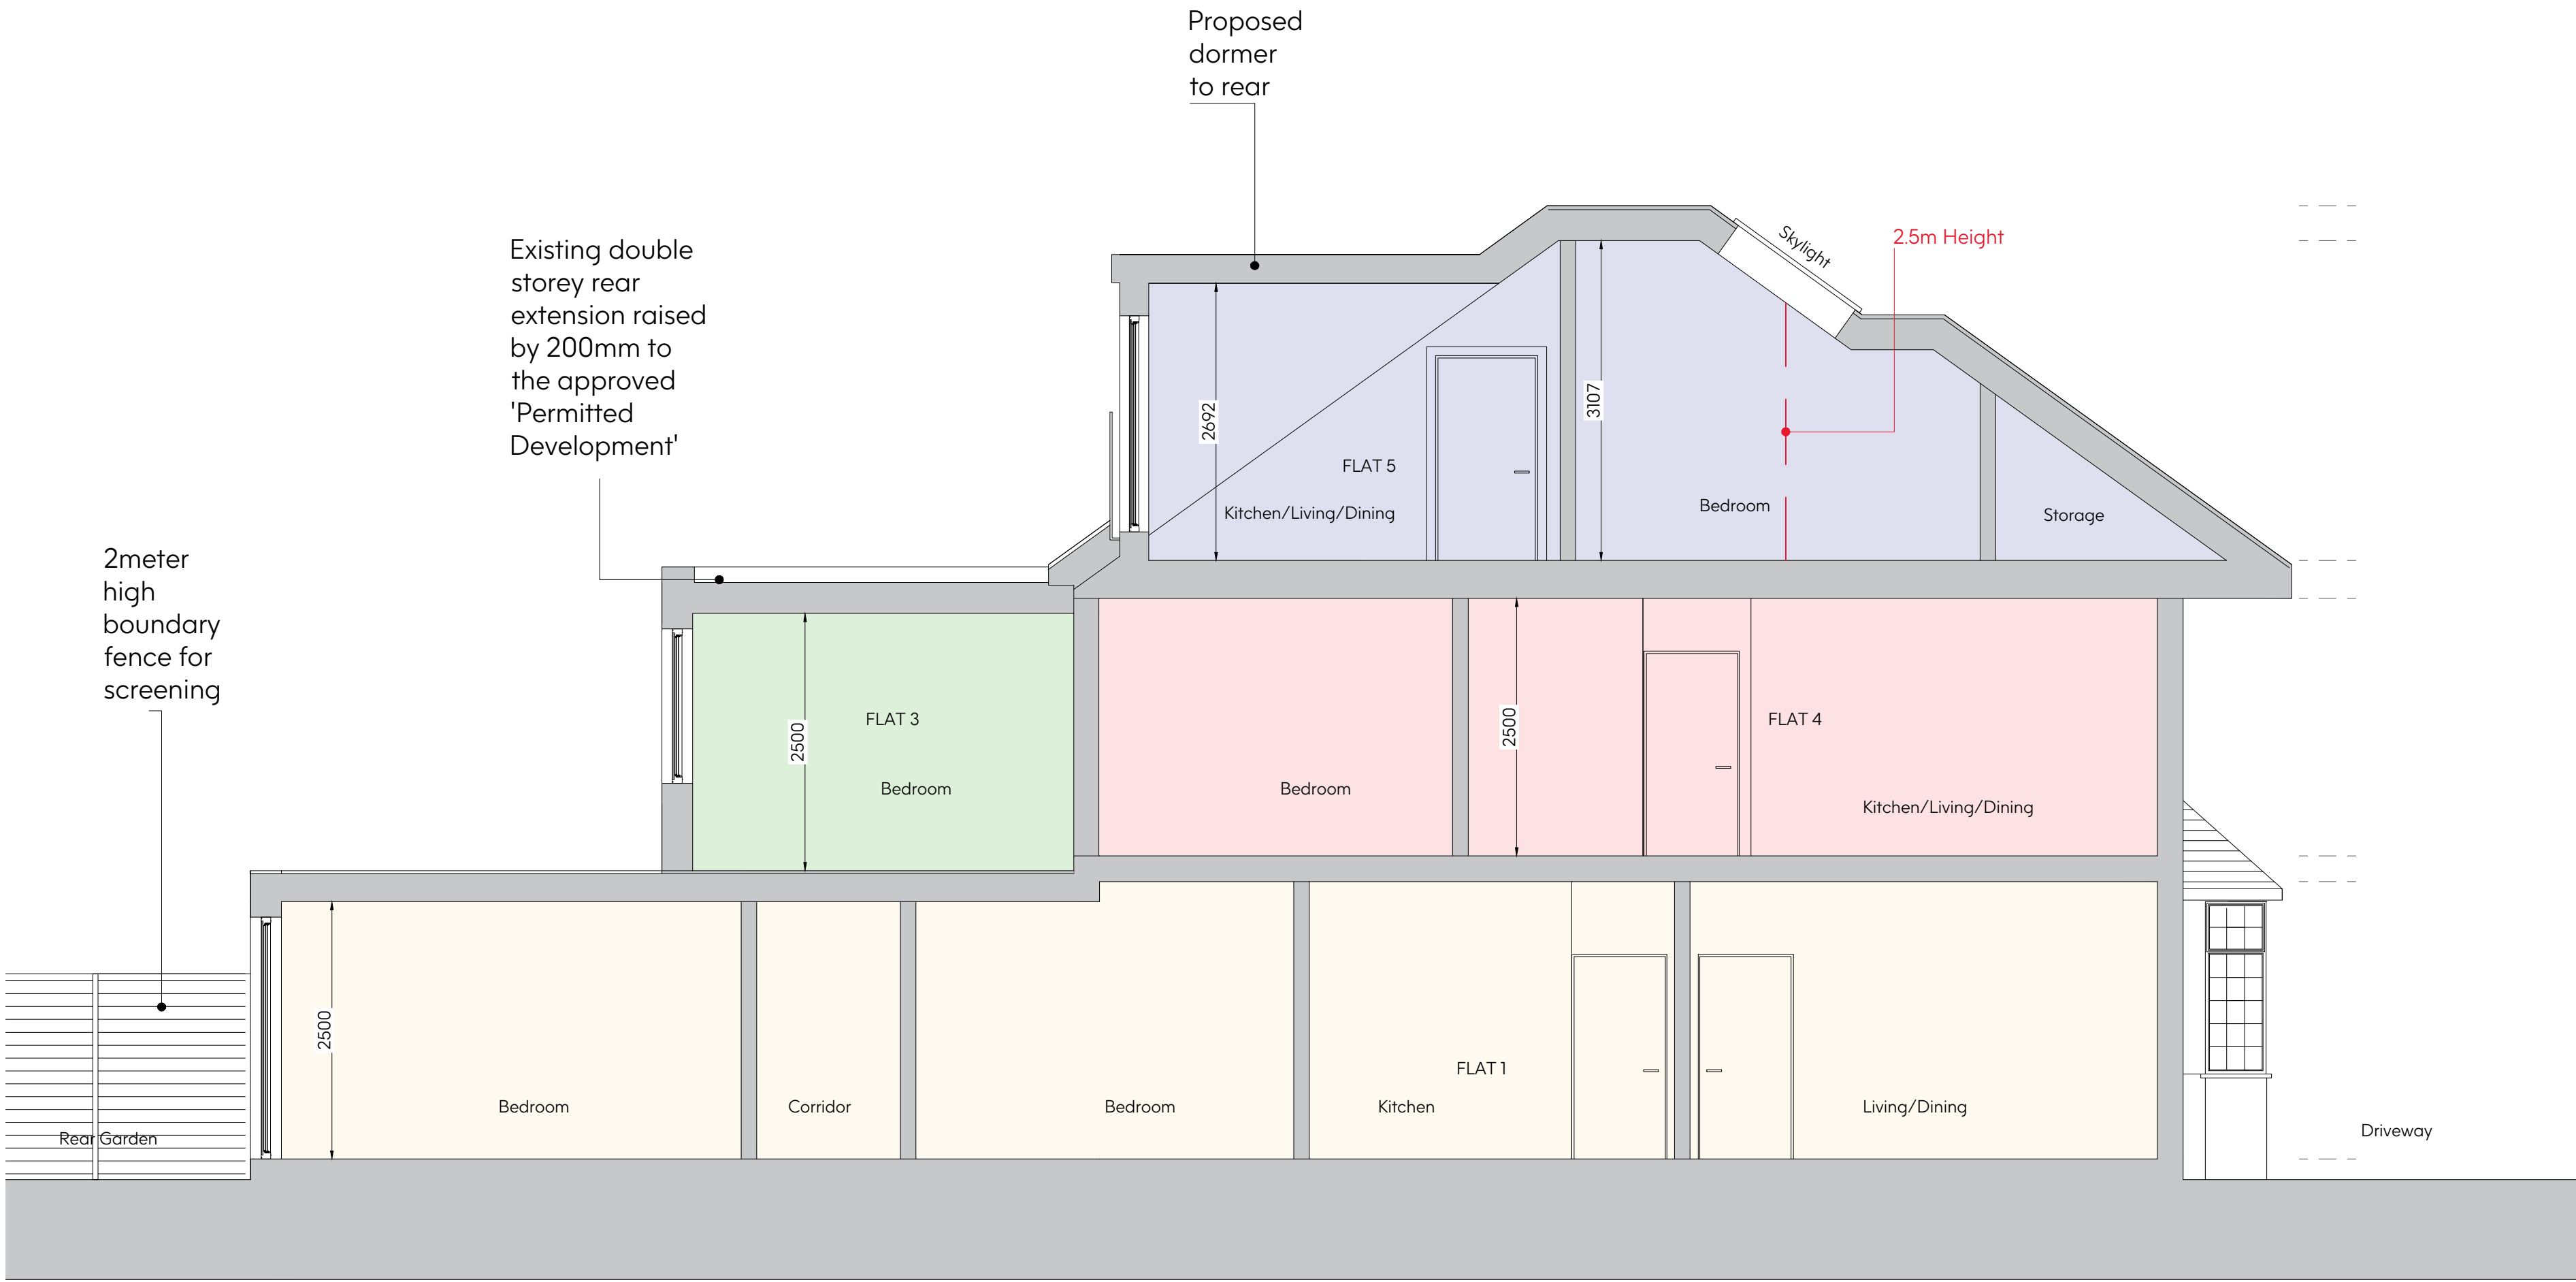

2 Proposed Section

Scale 1:50

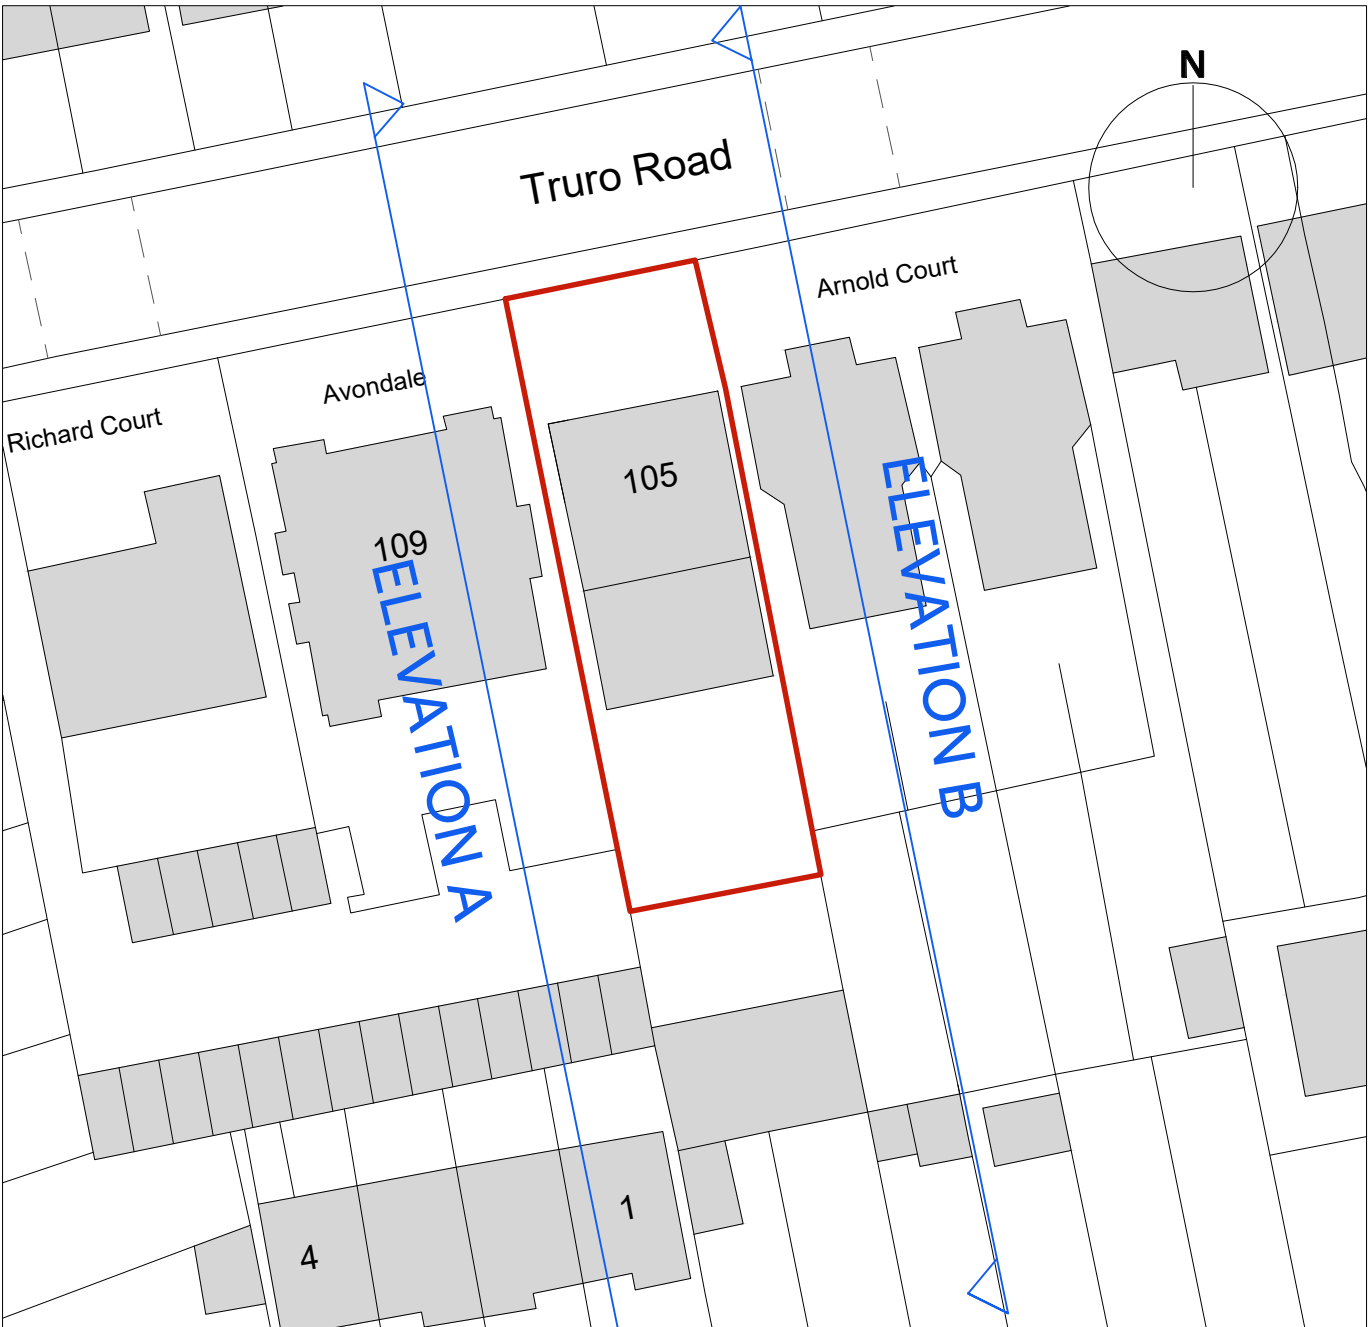


3 Block Plan

Scale 1:500

| SCHEDULE OF ACCOMMODATION    |         |
|------------------------------|---------|
| FLAT 1: 3 BEDROOM, 5 PERSONS | 97 SQ M |
| FLAT 2: 2 BEDROOM, 3 PERSONS | 67 SQ M |
| FLAT 3: 1 BEDROOM, 2 PERSONS | 50 SQ M |
| FLAT 4: 2 BEDROOM, 3 PERSONS | 66 SQ M |
| FLAT 5: 1 BEDROOM, 2 PERSONS | 53 SQ M |

- Notes:
- Drawing must be used solely for the status indicated only
  - All dimensions and setting out shall be checked and confirmed and any discrepancies to be reported to the Architect prior to commencement of any work.
  - This is a CAD Drawing. Under no circumstances shall manual alterations be made. Figured dimensions take preference to scale.
  - All work and materials to be in accordance with current statutory legislation, relevant codes of practice and British Standards.
  - Drawing to be read in accordance with relevant consultants and sub-contractors drawings and specifications.
- Disclaimer:  
The hard copy accompanying the electronic date is the legal. Copyright is Reserved.

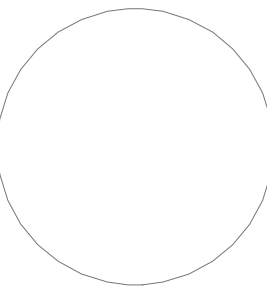

Copyright is Reserved.

© Copying or reproduction of this drawing or any electronic data without the written permission of 'Seesaw Studios' is not permitted. All rights reserved.

| Rev: | Description:                                                                    | Date:    |
|------|---------------------------------------------------------------------------------|----------|
| A    | 2m high boundary fencing, obscured glazing to side, height of eaves annotation. | 05/04/23 |

Seesaw Studios

30 Shacklewell Lane,  
Dalston, London, E8 2EZ  
United Kingdom

+44 (0) 20 7254 5671  
seesaw-studios.com  
info@seesaw-studios.com

Client:  
Toto Number One Ltd

Project:  
105 Truro Road, Wood Green,  
N22 8DH

Drawing Title:  
Existing & Proposed Sections

| Date:            | Drawing Status: |
|------------------|-----------------|
| September 2022   | Planning        |
| Drawing Number:  | Revision        |
| SE 1699 - 09/P04 | A               |
| Scale:           | Drawn By:       |
| 1:50 @ A1        | SK              |

SCALE BAR 1:50

