

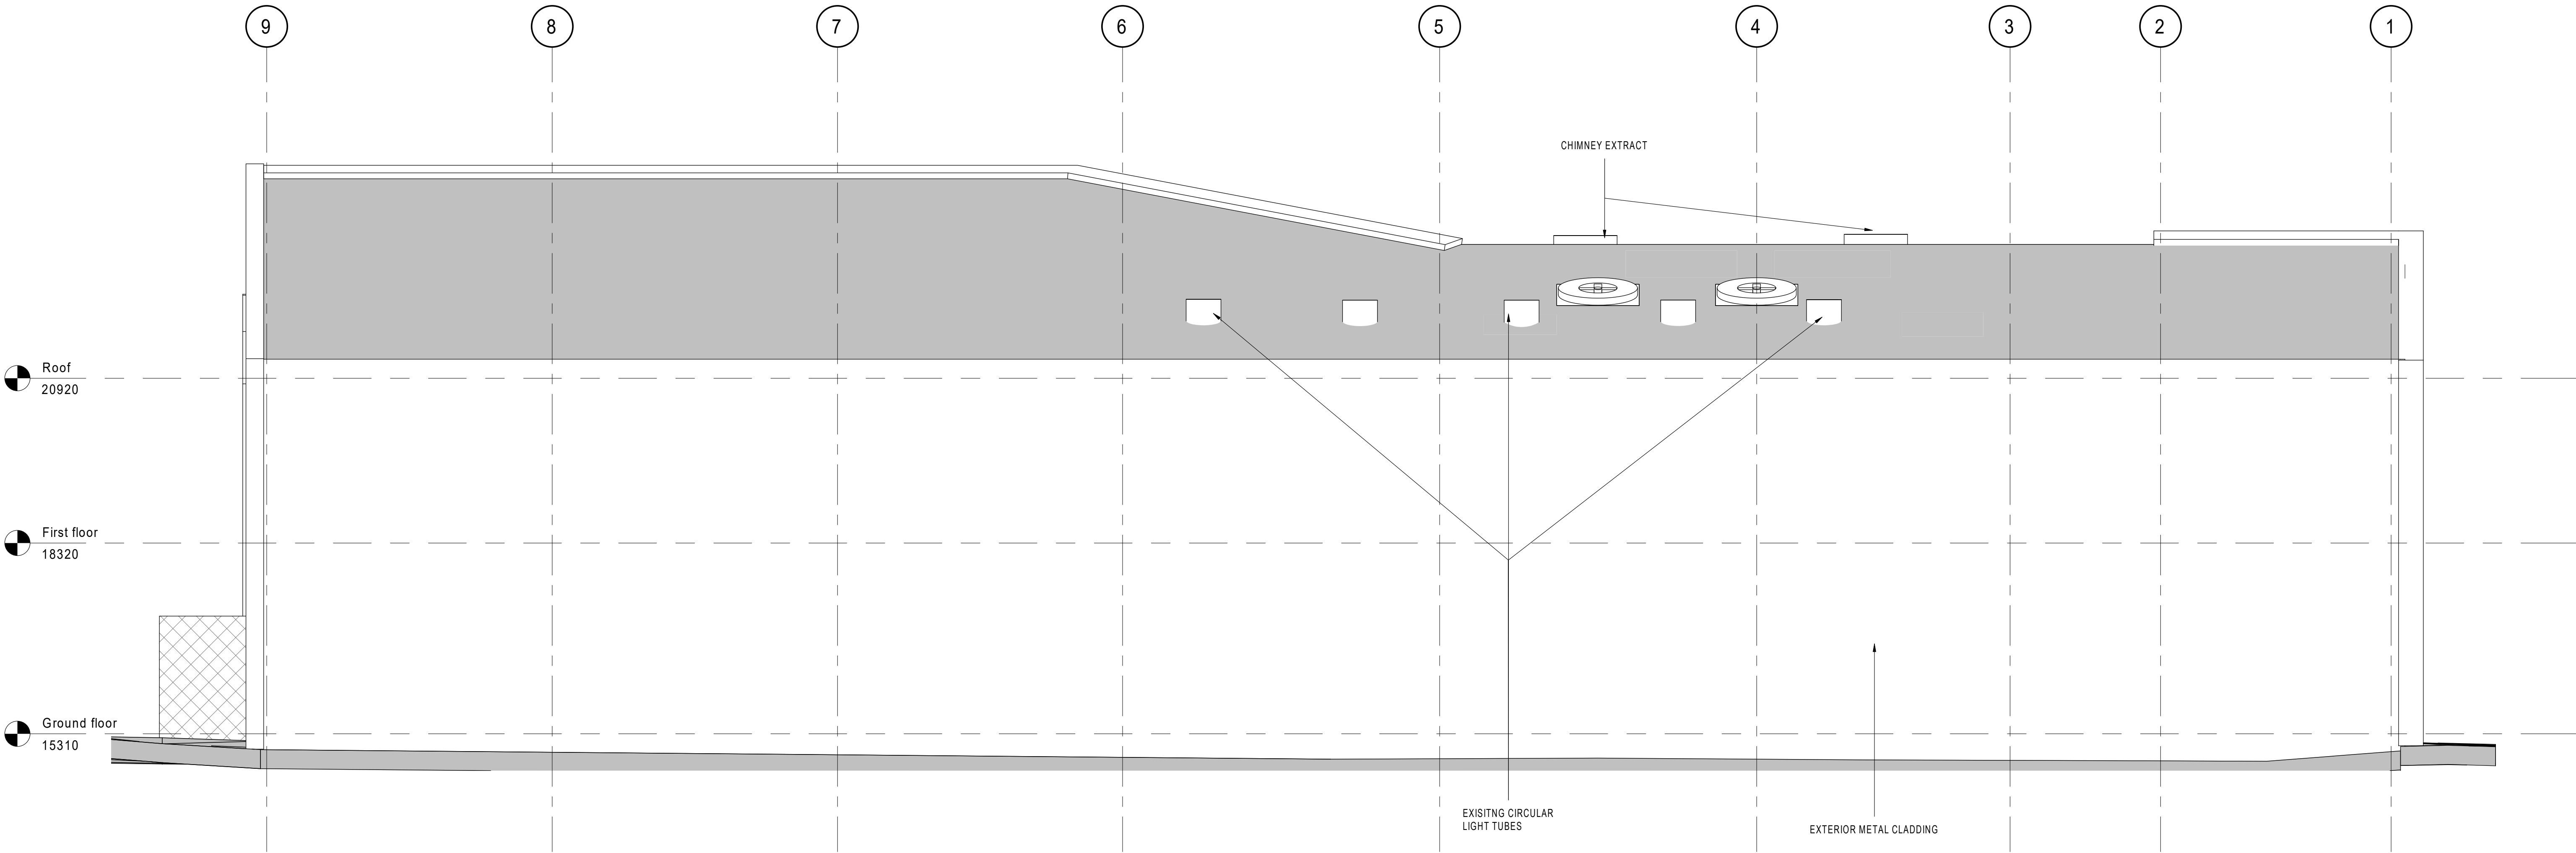


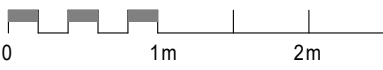

1 EXISTING SIDE ELEVATION 2
1 : 50

YOUTH SPACE
BUILDING KEY

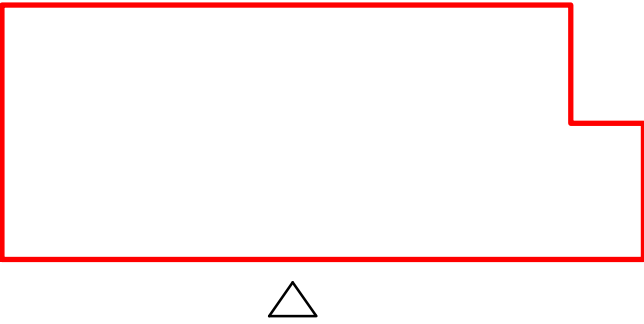

RIBA 3

REVISION	DATE	DESCRIPTION	ARCHITECT	PARTNER
----------	------	-------------	-----------	---------

CHECK ALL DIMENSIONS AND VERIFY ON SITE. REPORT ANY ERRORS OR OMISSIONS



The Fire Station

150 Waterloo Road

London

SE1 8SB

T +44 (0) 20 7089 1720

E london@adp-architecture.com

www.adp-architecture.com

JOB TITLE:
**BRUCE GROVE
YOUTH SPACE**

DRAWING TITLE:
EXISTING ELEVATIONS - SIDE 2

SCALE: As indicated		DRAWING SHEET SIZE: A1	
JOB CODE: 001550	DRAWING NUMBER: ADP-00-ZZ-DR- A-1203	REVISION:	