


11

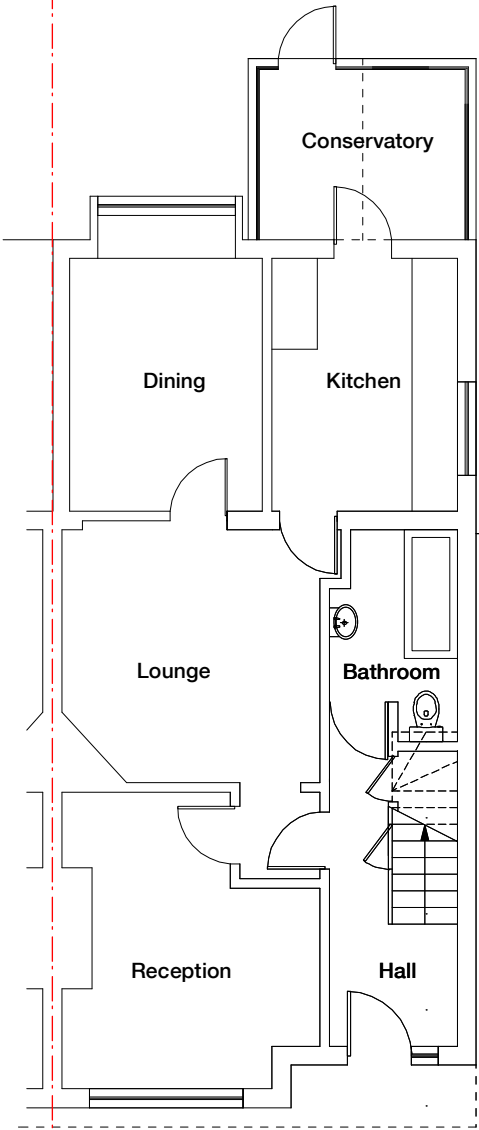


15

Existing Ground Floor Plan

17


11

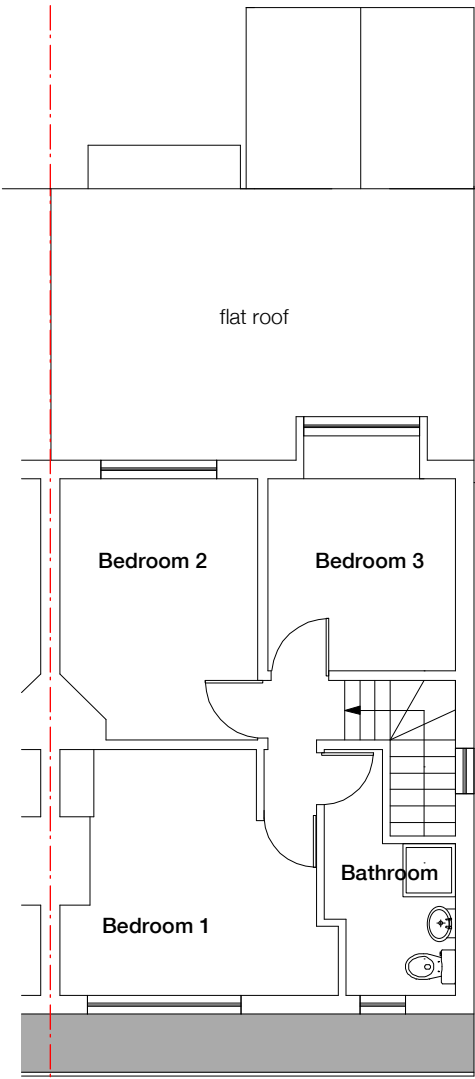

15

Existing First Floor Plan

17

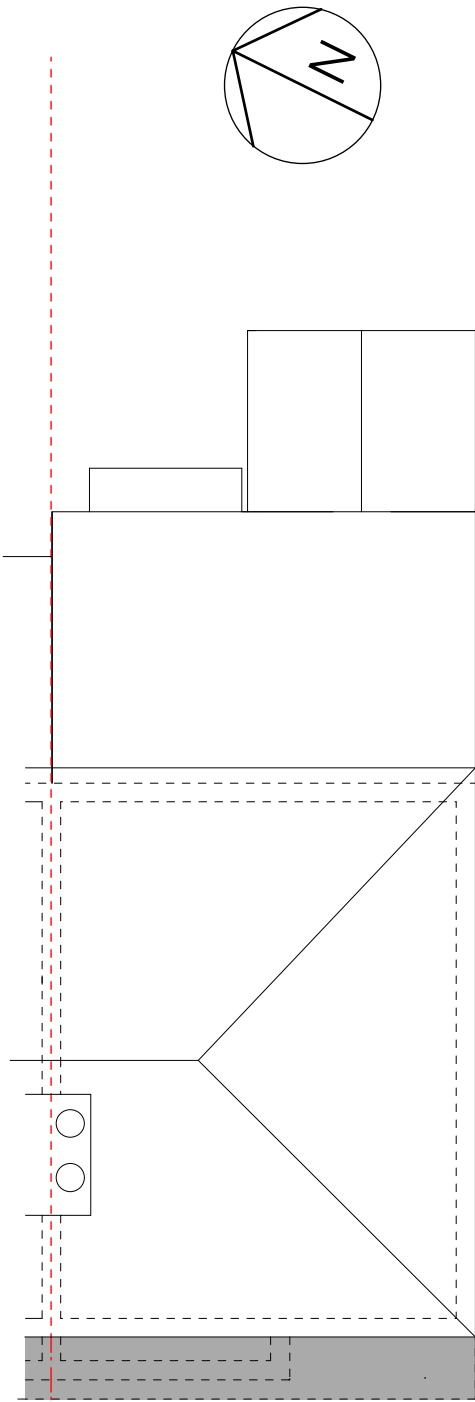

15

Existing Roof Plan